



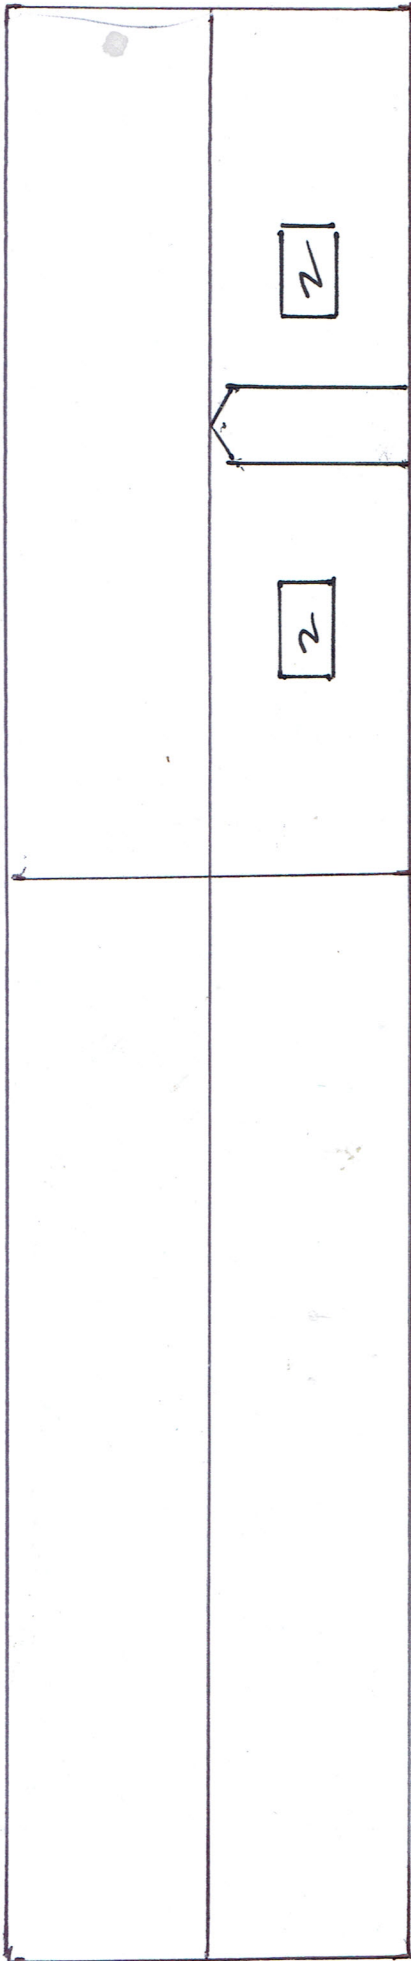

EXISTING ROOF PLAN

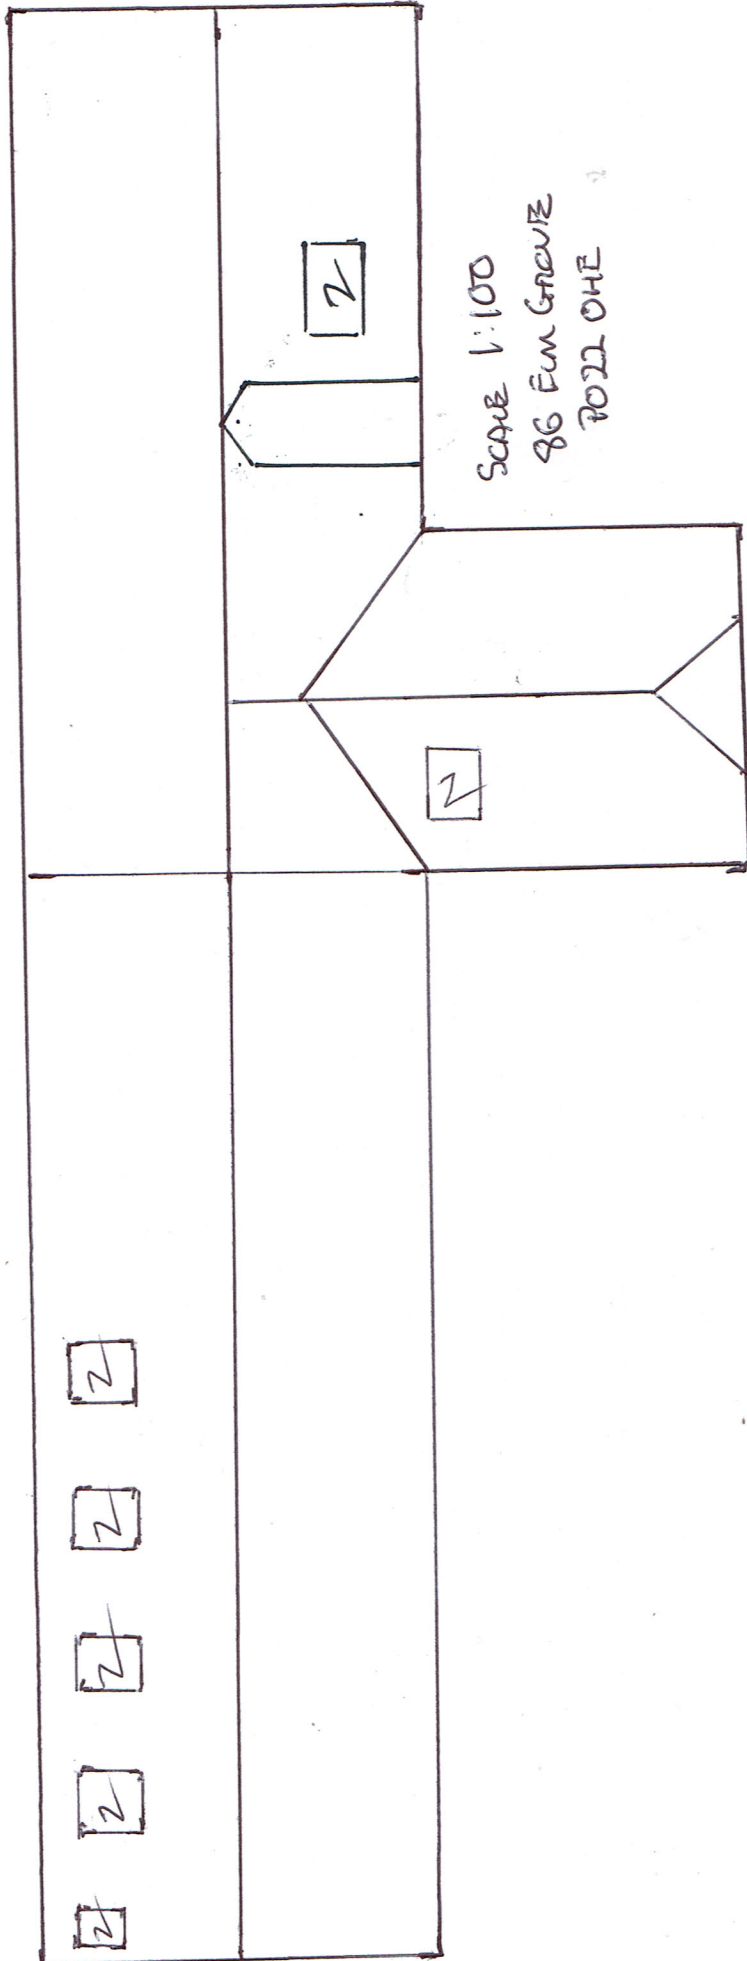

SCALE 1:100
86 ELM GROVE
ROLL ONE

PROPOSED ROOF PLAN