





Plot 15 402
FRONT ELEVATION
Note : Wall areas left clear to elevations are in facing brickwork

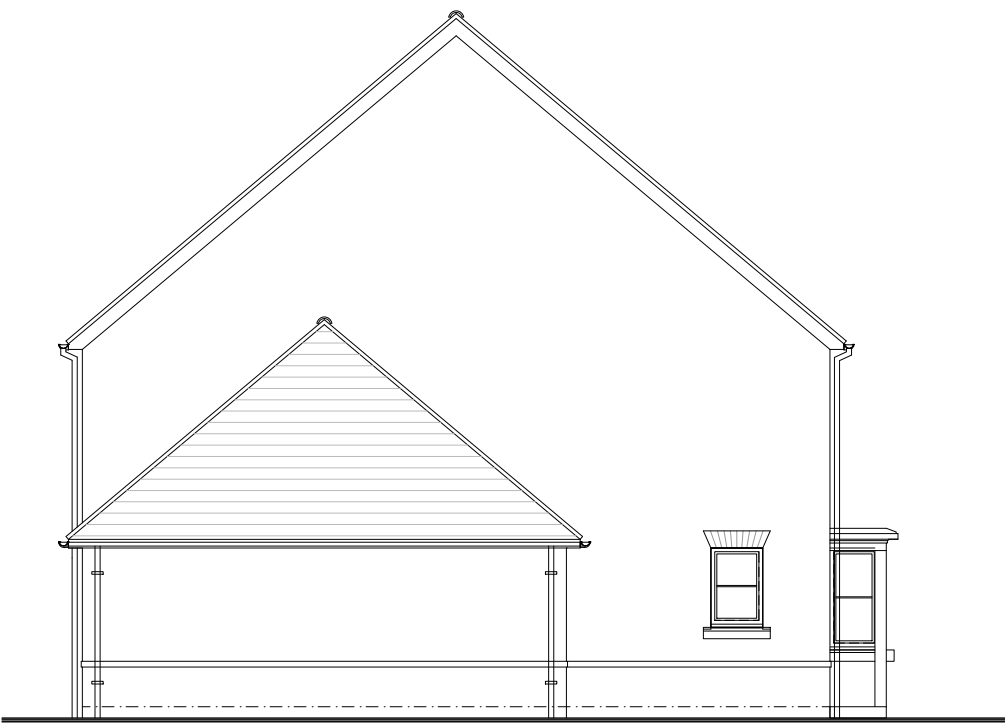


SIDE ELEVATION




REAR ELEVATION

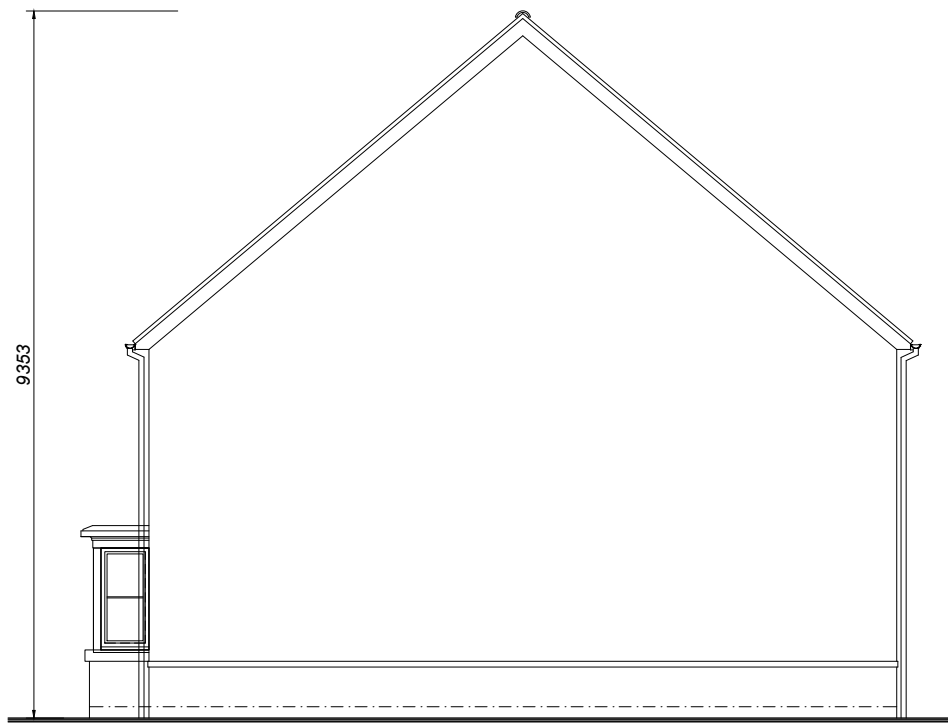


SIDE ELEVATION

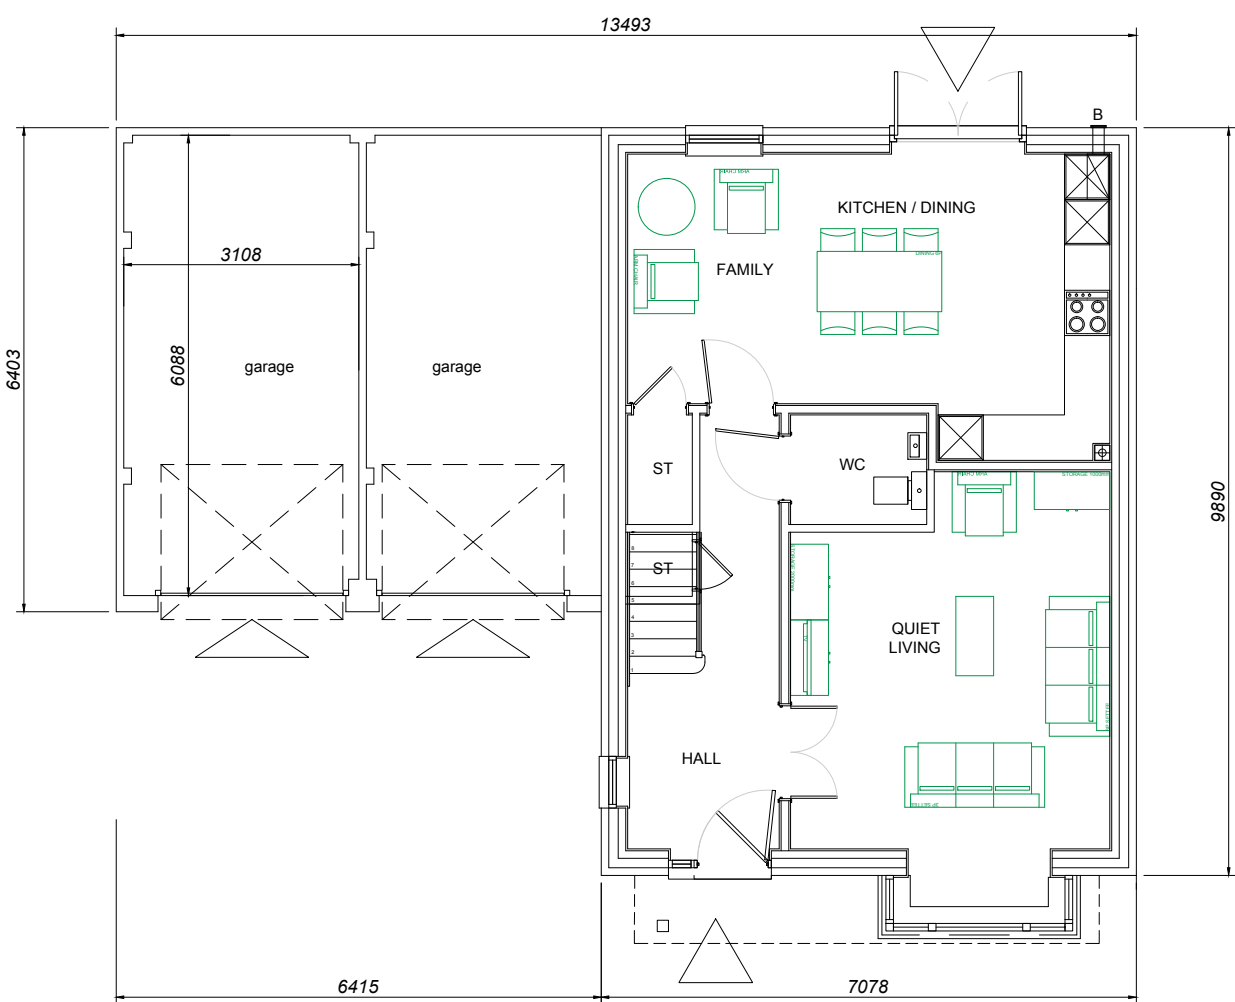


Plot 15 402
GROUND FLOOR PLAN

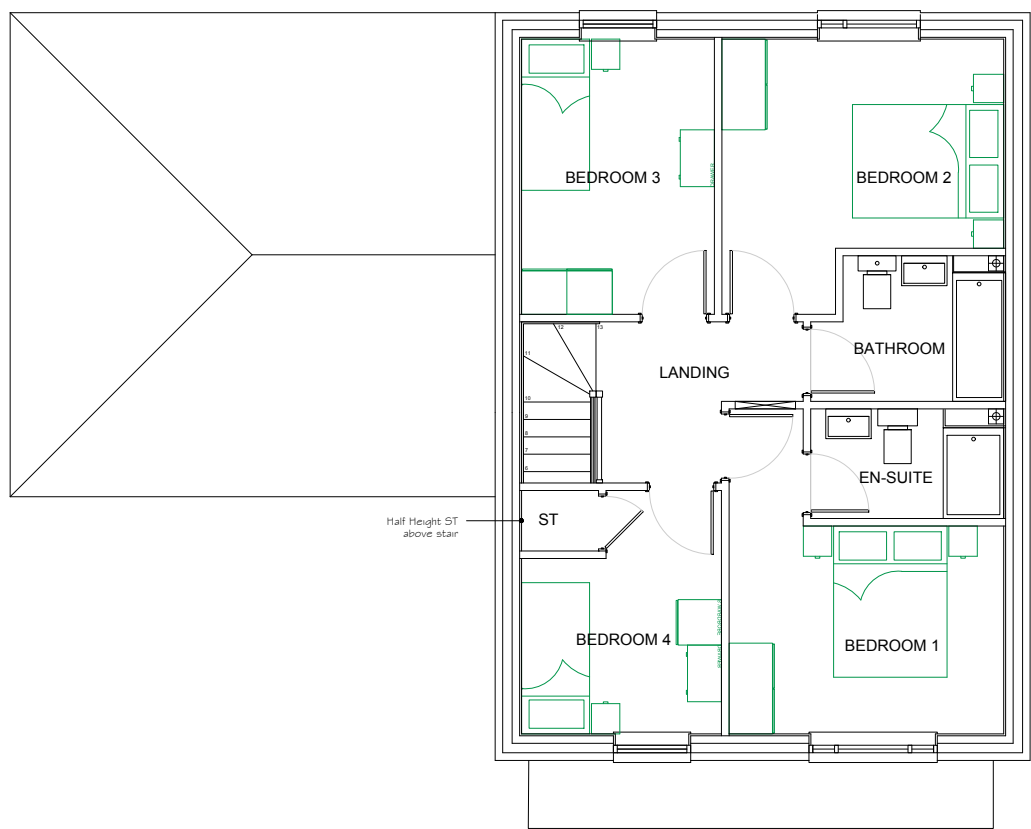

FIRST FLOOR PLAN

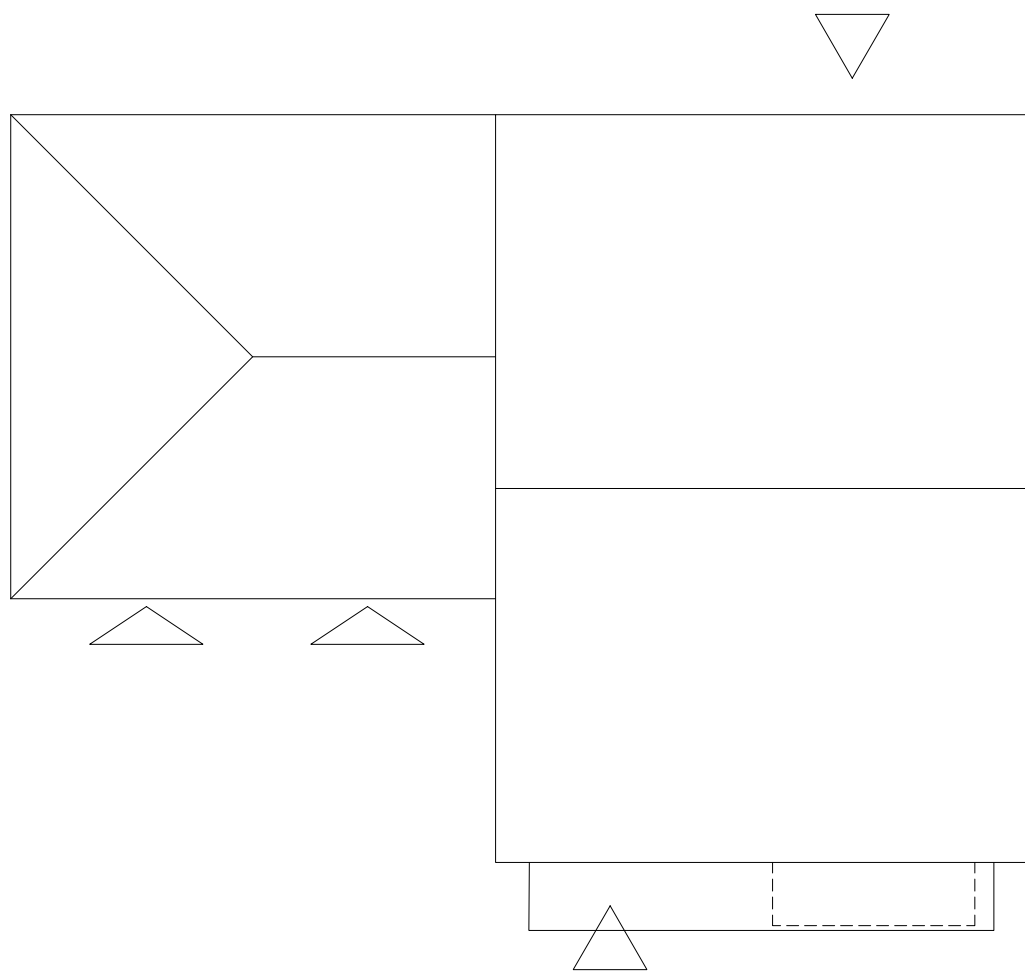

ROOF PLAN

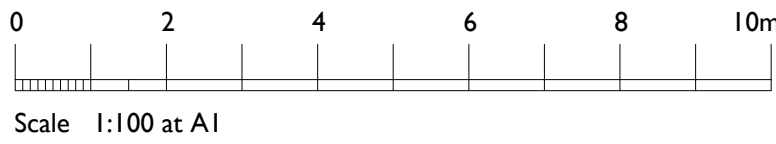

House Type 402
Plot 15.
Private.
402 : 118.76sq.m. / 1277sq.ft.
4 bed 6 person unit

urban pulse design

The Studio , Unit 17, Vicarage Farm Business Park, Winchester Road,
Fair Oak, Hampshire, SO50 7HD
023 8069 7010
enquiries@urbanpulsedesign.co.uk www.urbanpulsedesign.co.uk

Land at former Eastergate Fruit Farm
Eastergate, PO20 3RP

Linden Homes South

Project type Drawing classification Work stage

DRAWING TITLE

Plot 15

House Type 402

Floor Plans & Elevations

SCALE 1:100	SHEET SIZE A1	SHEET No. of	DRAWN	CHKD	DATE 10/01/2018	CAD FILE
----------------	------------------	-----------------	-------	------	--------------------	----------

Detail Planning

17-1103-031