



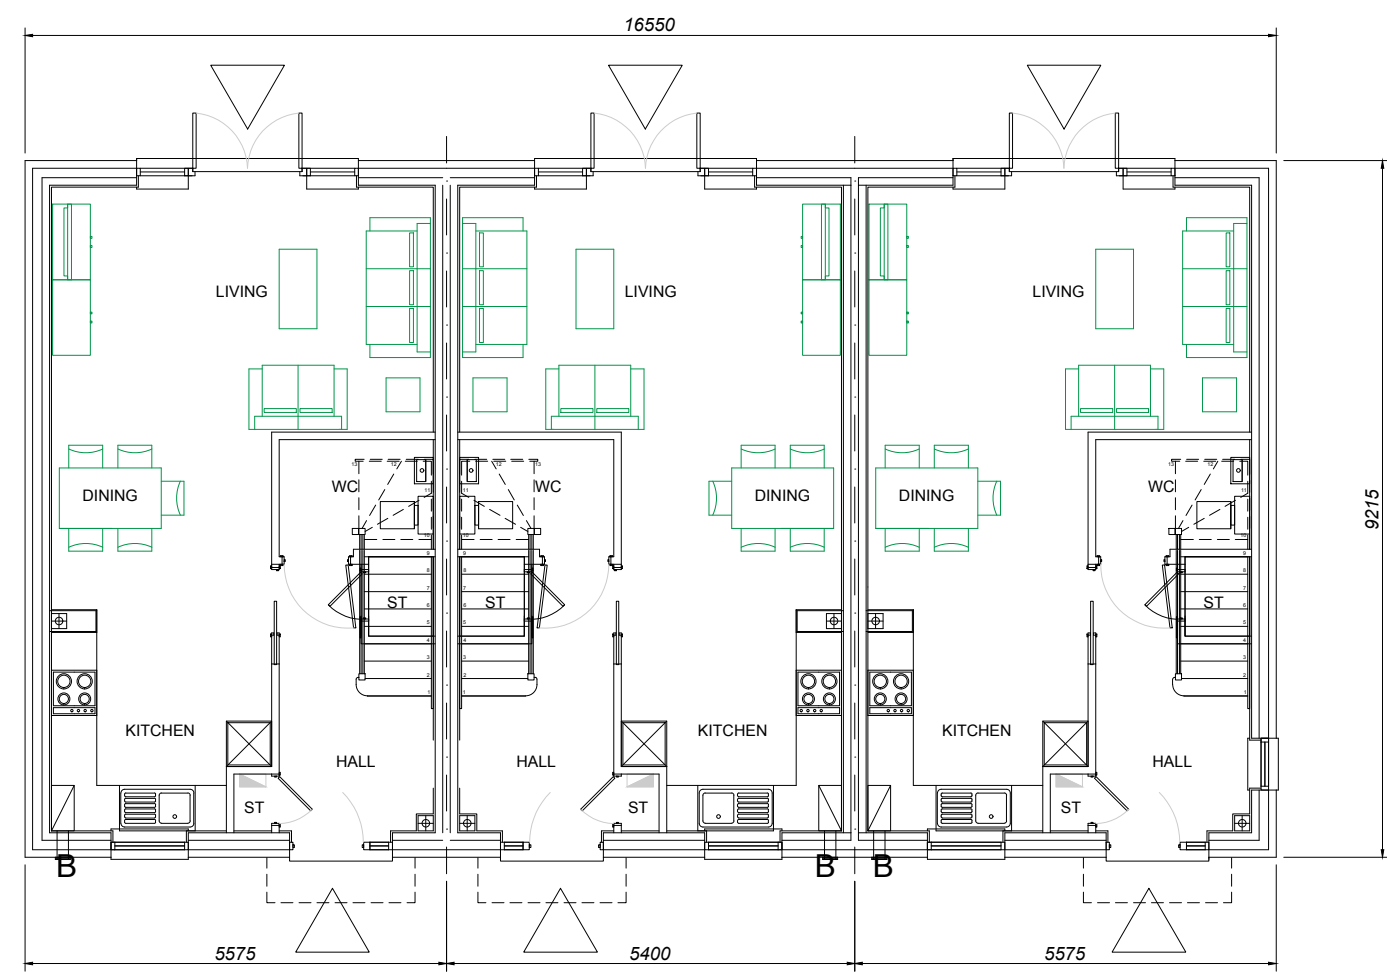


Plot 9 303L1 Plot 8 303L1

GROUND FLOOR PLAN

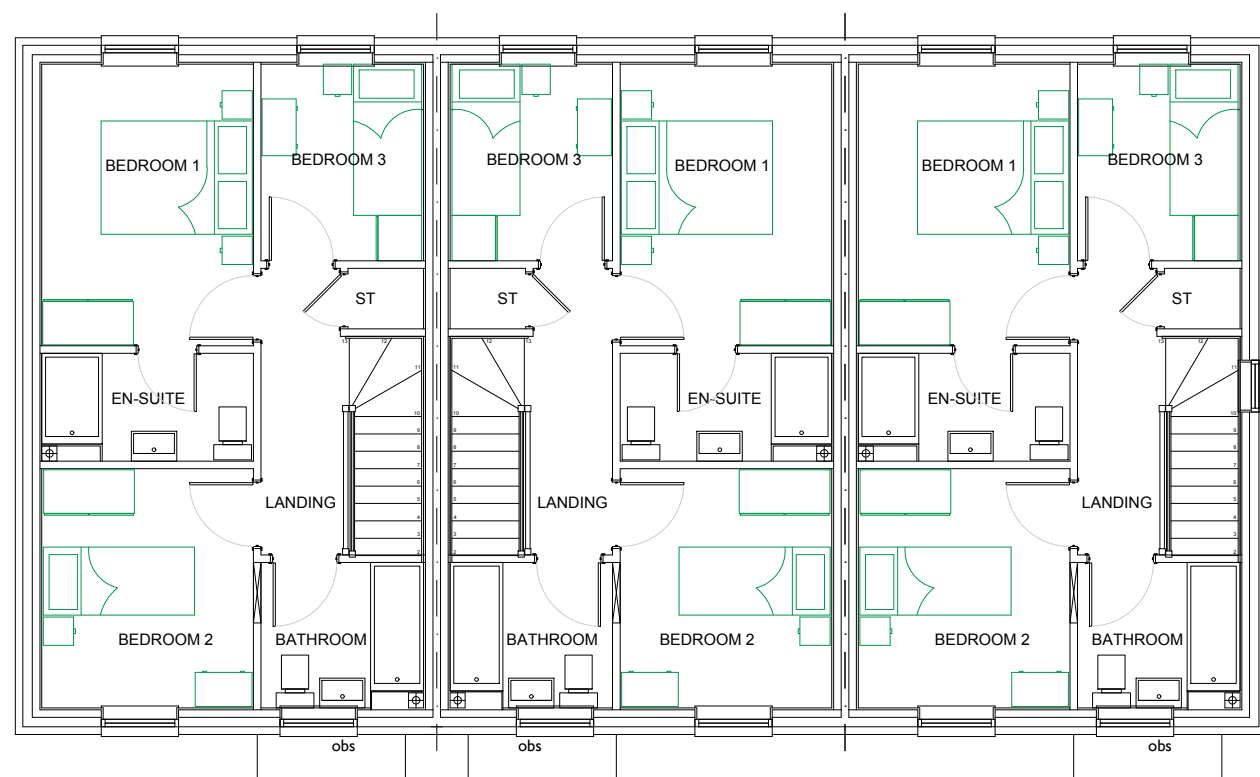

FIRST FLOOR PLAN

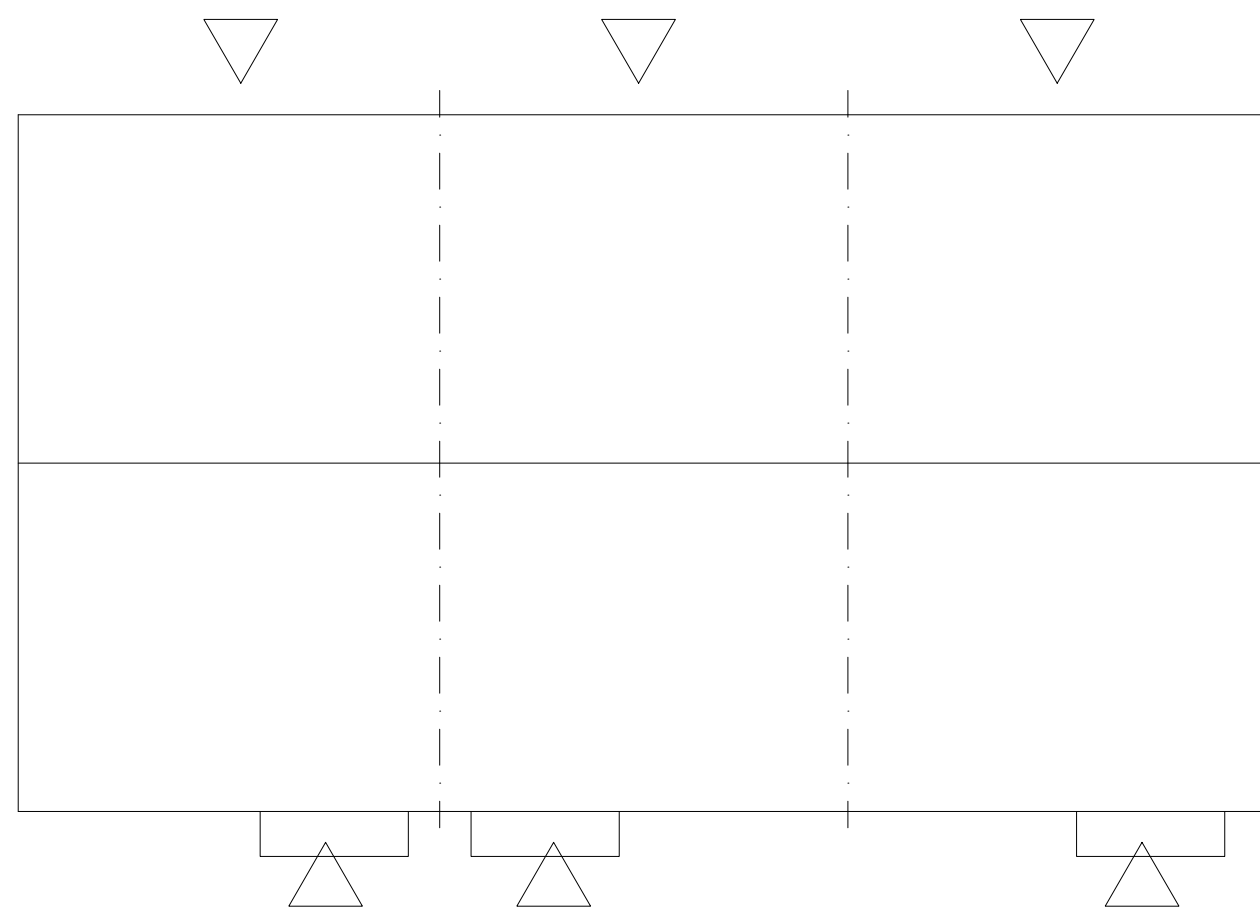

ROOF PLAN

House Type 303L1
Plots 17, 18 & 19.
Private.
303L1 : 86.02sq.m. / 925sq.ft.
3 bed 4 person unit



The Studio , Unit 17, Vicarage Farm Business Park, Winchester Road,
Fair Oak, Hampshire, SO50 7HD
023 8069 7010
enquiries@urbanpulsedesign.co.uk www.urbanpulsedesign.co.uk

Land at former Eastergate Fruit Farm
Eastergate, PO20 3RP

Linden Homes South

Project type	Drawing classification	Work stage
--------------	------------------------	------------

DRAWING TITLE
Plots 17-19
House Type 303L1
Floor Plans & Elevations

SCALE 1:100	SHEET SIZE A1	SHEET No. of	DRAWN	CHKD	DATE 12/01/2018	CAD FILE
----------------	------------------	-----------------	-------	------	--------------------	----------

Detail Planning

17-1103-033