





Plot 37 303L1
FRONT ELEVATION
Note : Wall areas left clear to elevations are in facing brickwork

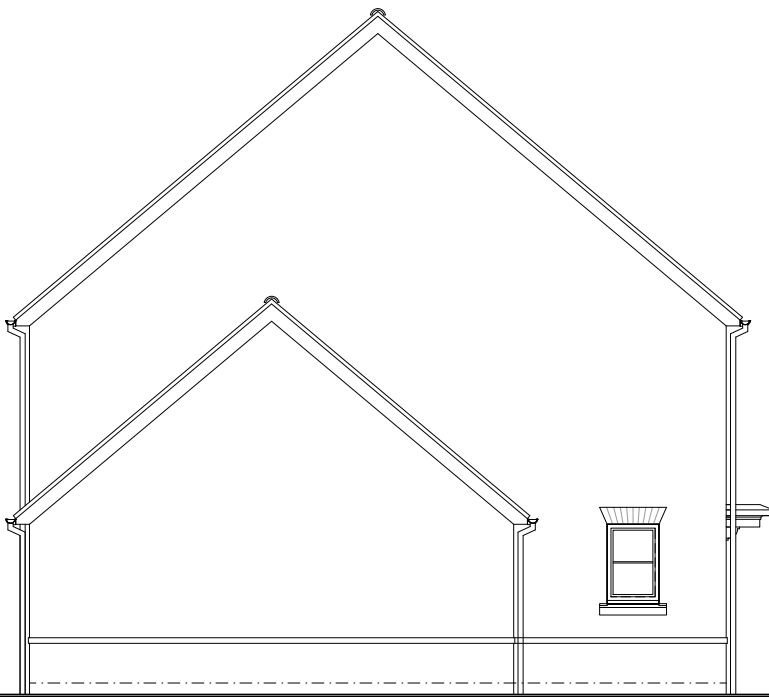


SIDE ELEVATION




REAR ELEVATION

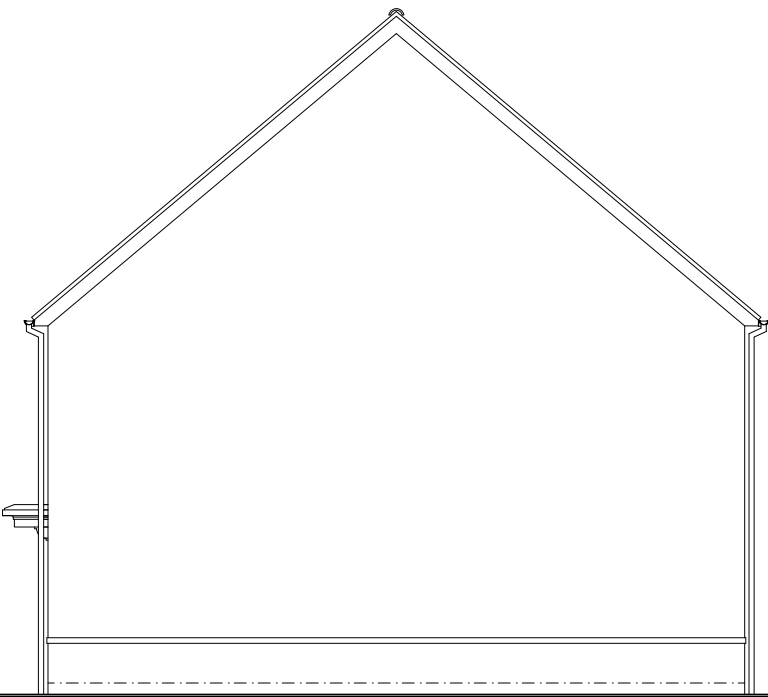


SIDE ELEVATION

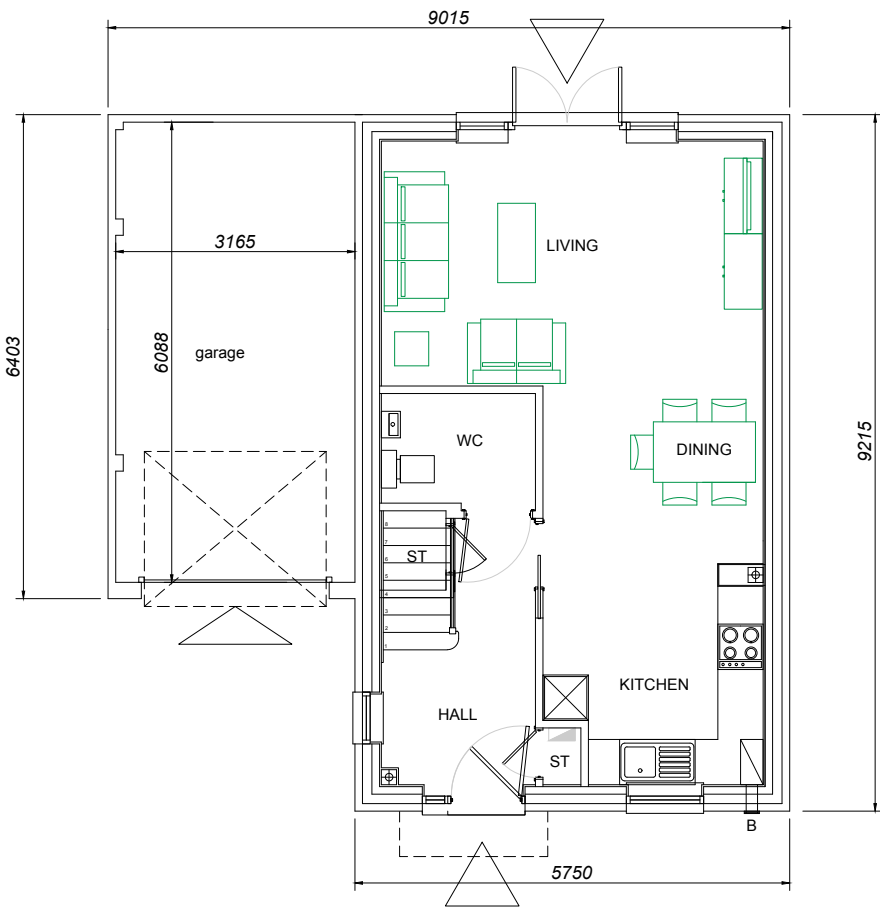

Plot 37 303L1
GROUND FLOOR PLAN

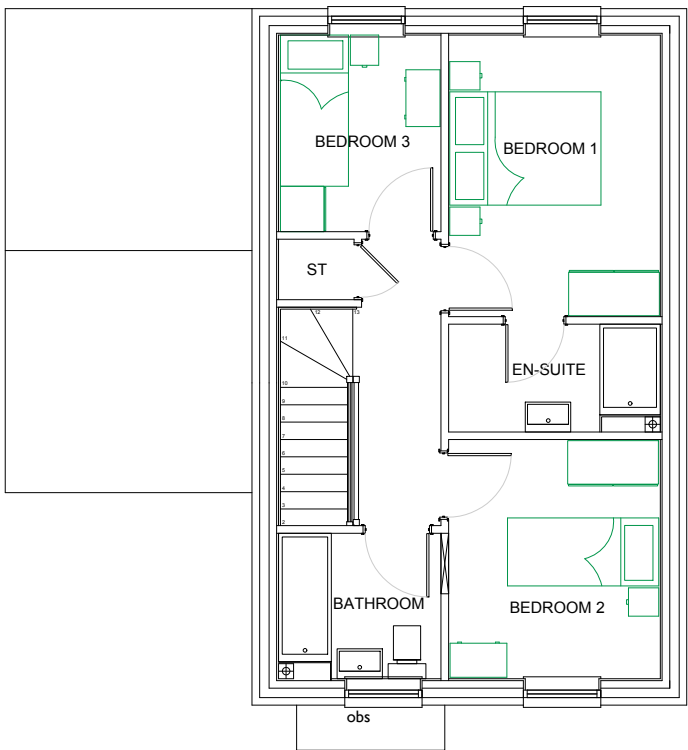


FIRST FLOOR PLAN

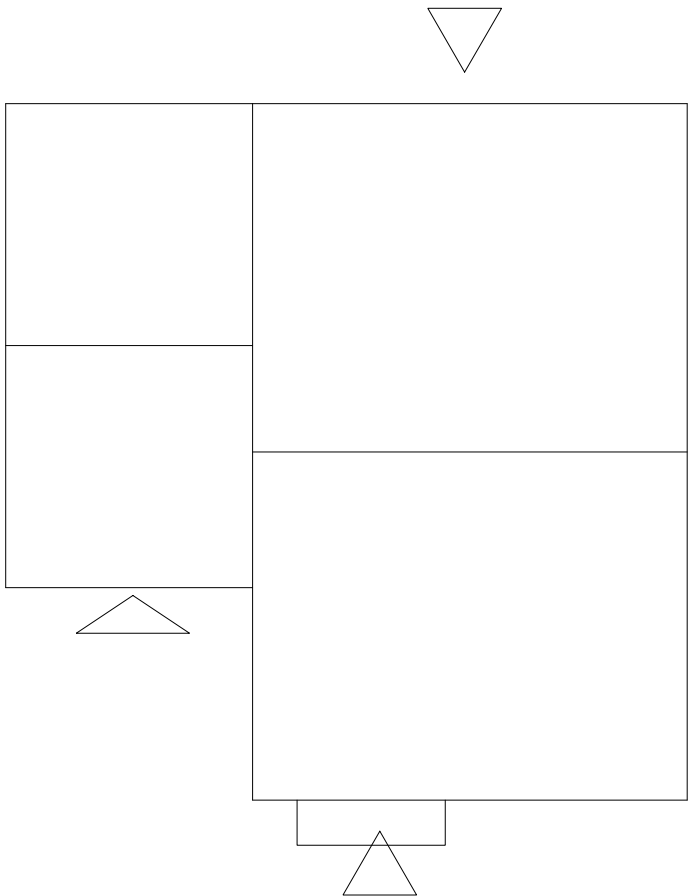

ROOF PLAN

House Type 303L1
Plot 37.
Private.
303L1 : 86.02sq.m. / 925sq.ft.
3 bed 4 person unit

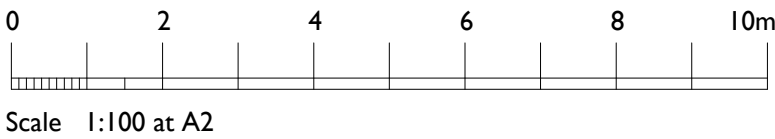

urban pulse

design

The Studio, Unit 17, Vicarage Farm, Winchester Road,
Fairoak, Hampshire, SO50 7HD
023 8069 7010
enquiries@urbanpulsedesign.co.uk www.urbanpulsedesign.co.uk

PROJECT
Land at former Eastergate Fruit Farm
Eastergate, PO20 3RP

Linden Homes South

Project type	Drawing classification	Work stage
--------------	------------------------	------------

DRAWING TITLE
Plot 37
House Type 303L1
Floor Plans & Elevations

SCALE 1:100	SHEET SIZE A2	SHEET No. 1 of 1	DRAWN	CHKD	DATE 11/01/2018	CAD FILE
----------------	------------------	---------------------	-------	------	--------------------	----------

Detail Planning

17-1103-040