



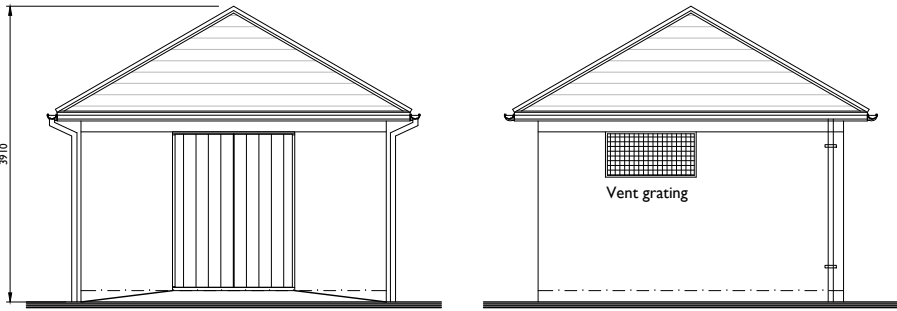


FRONT ELEVATION SIDE ELEVATION

Note : Wall areas left clear to all elevations are in facing brickwork.

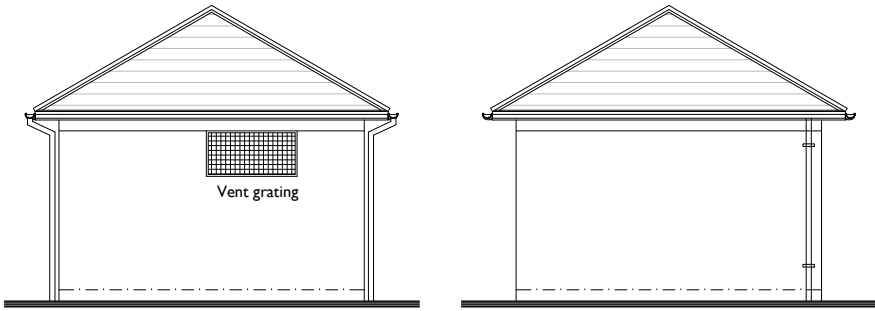


REAR ELEVATION SIDE ELEVATION


ELECTRICAL SUB-STATION DETAILS
For specific layout and design information see specific
Electrical Supplier details and specification.

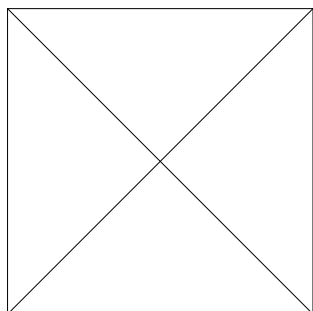

Roof Plan

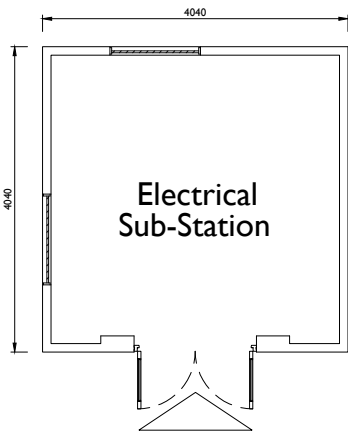


Ground Floor Plan

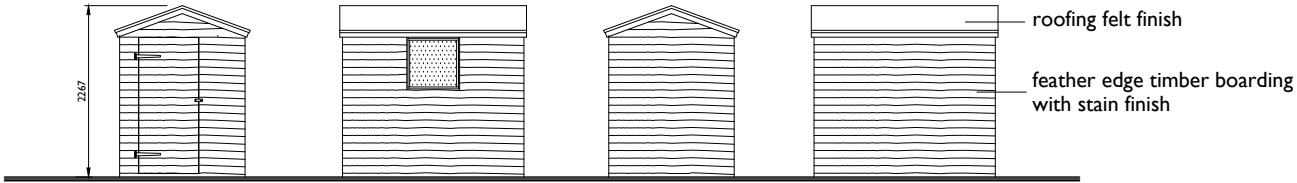

FRONT SIDE REAR SIDE

Shed to be min. 1.80m x 2.40m
Notes: Window to be positioned on suitable side to suit shed position
Where required, secure bike lock hoop to be incorporated

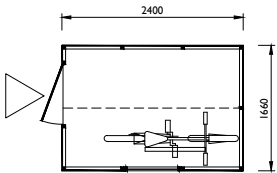

GROUND PLAN



ROOF PLAN

GARDEN SHED / STORE

ANCILLARY BUILDINGS

FLOOR PLANS & ELEVATIONS



Scale 1:100 at A3

For specific layout and location information
see Site Plan Drawing
DPC levels will vary depending on site location

PROJECT Land at former Eastergate Fruit Farm Eastergate, PO20 3RP Linden Homes South	Project type	Drawing classification	Work stage	SCALE 1:100	SHEET SIZE A3	SHEET No. 1 of 1	DRAWN	CHKD	DATE 17/01/2018	CAD FILE	urban pulse design 17-1103-071 TOWN COUNCIL LEG/19/RES
	DRAWING TITLE Ancillary Buildings Floor Plans & Elevations			Detail Planning							
	The Studio, Unit 17, Vicarage Farm, Winchester Road, Fair Oak, Hampshire. SO50 7HD 023 8069 7010 enquiries@urbanpulsedesign.co.uk www.urbanpulsedesign.co.uk										