


REVISIONS					
REV.	DESCRIPTION	DRAWN	CHKD.	DATE	
A	Revised to Planning comments	ML	##	01/02/18	




Plot 27 202L Plot 26 202L Plot 25 202L
FRONT ELEVATION
Note : Wall areas left clear to elevations are in facing brickwork

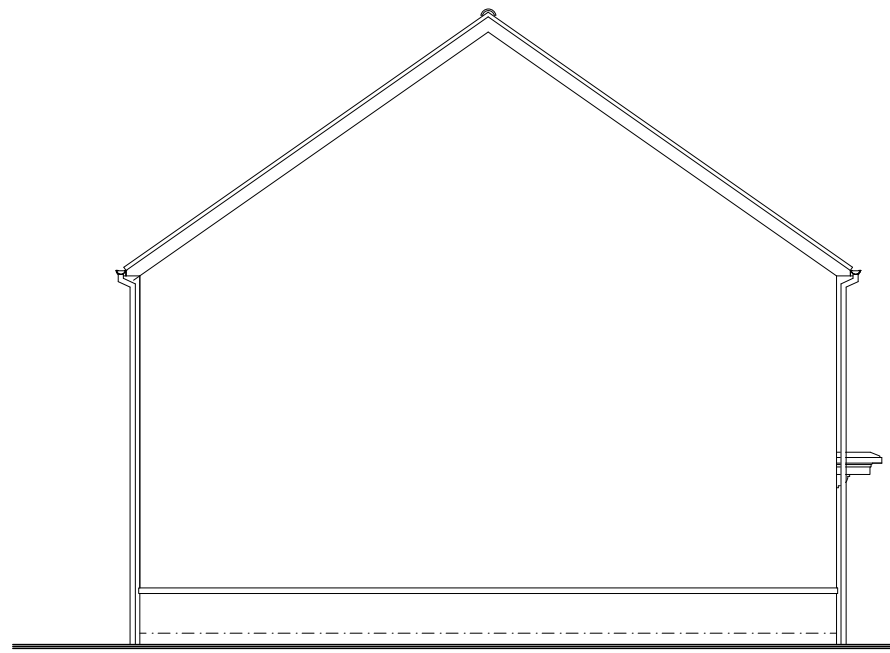


Plot 27 202L
SIDE ELEVATION




Plot 25 202L Plot 26 202L Plot 27 202L
REAR ELEVATION

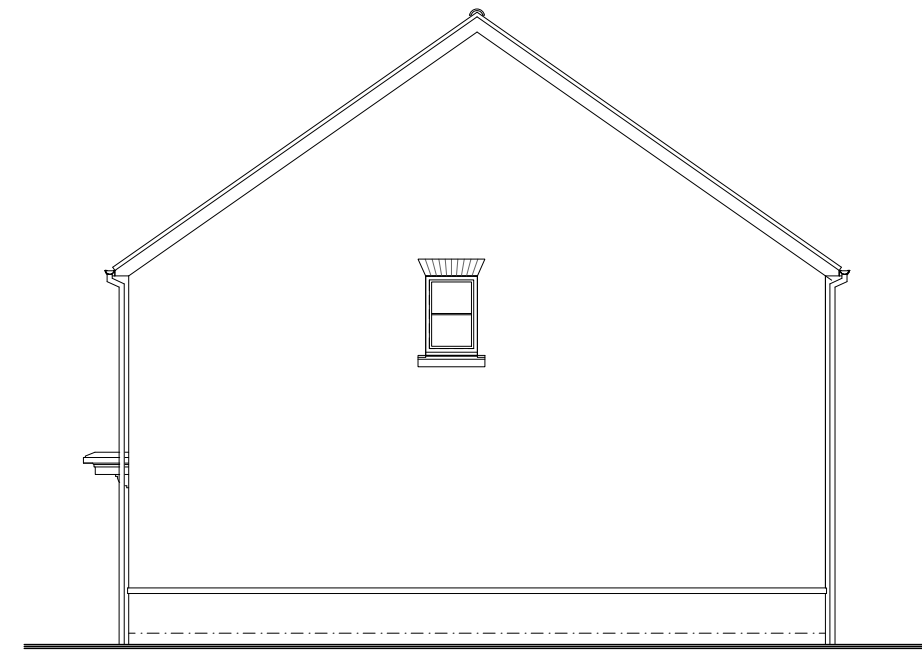


Plot 25 202L
SIDE ELEVATION

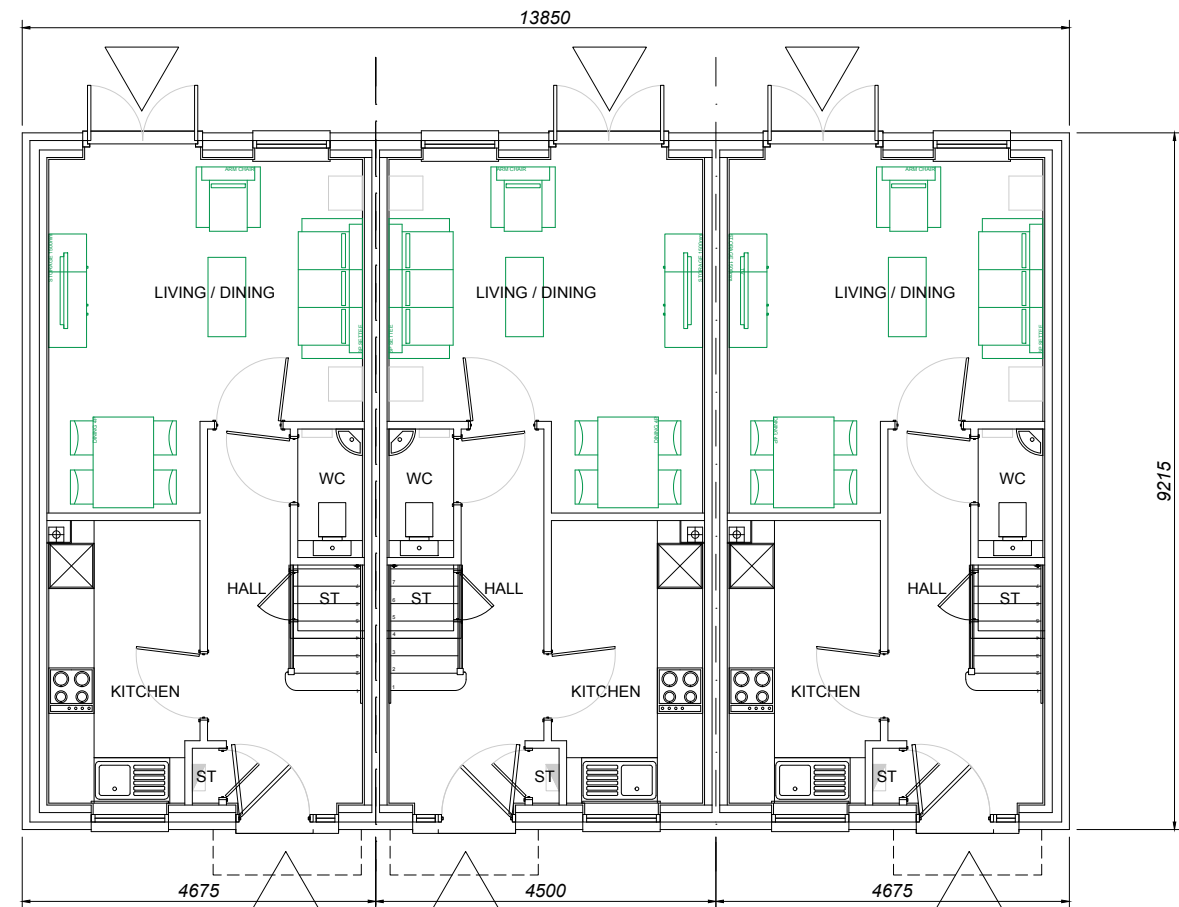


Plot 27 202L Plot 26 202L Plot 25 202L
GROUND FLOOR PLAN

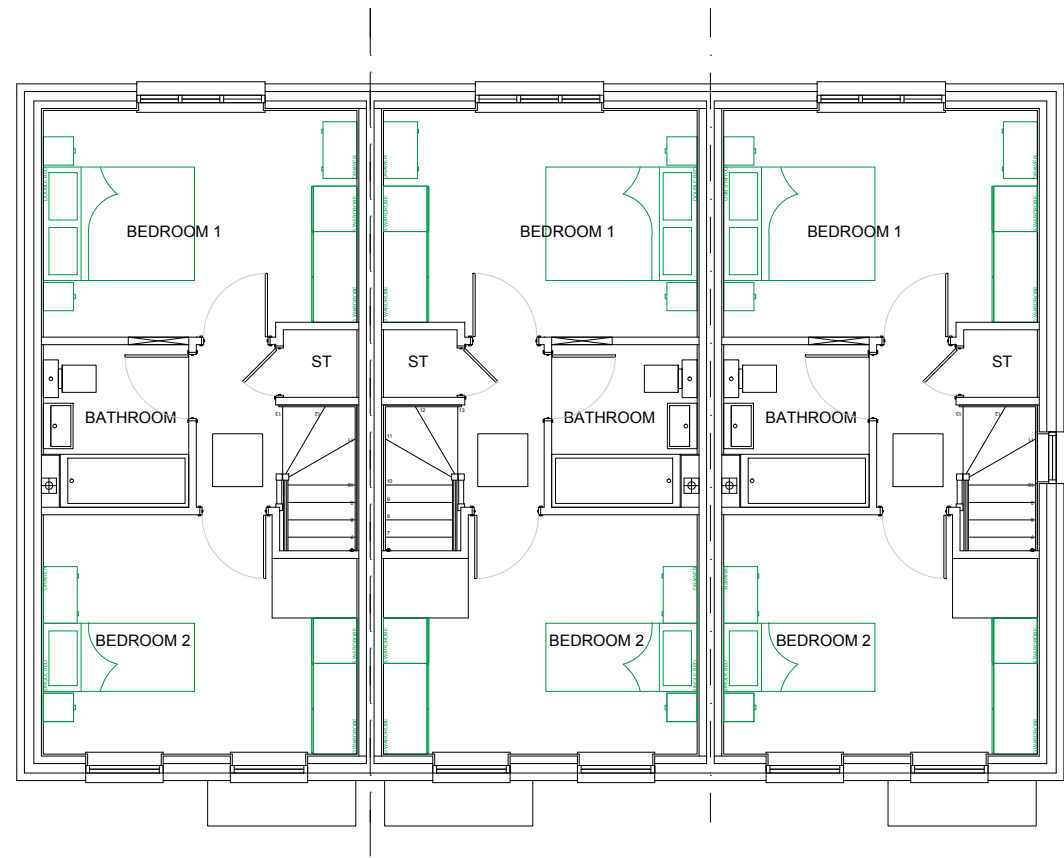

FIRST FLOOR PLAN

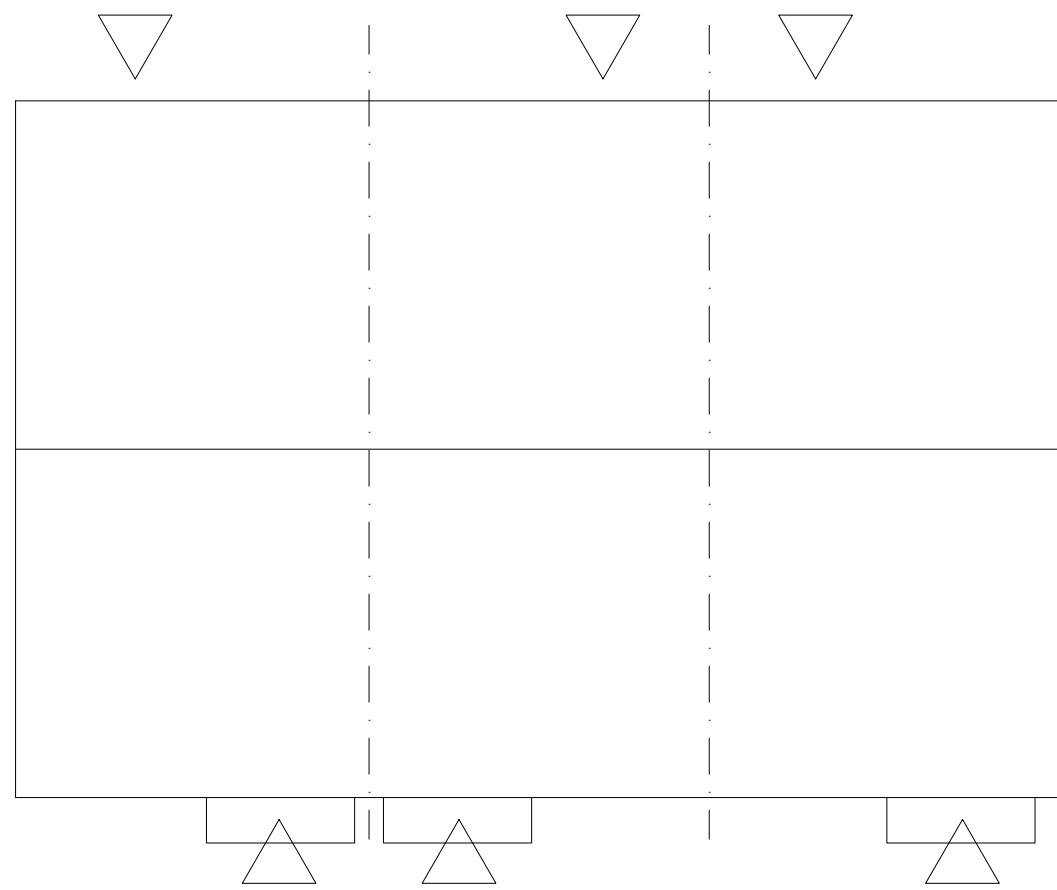

ROOF PLAN

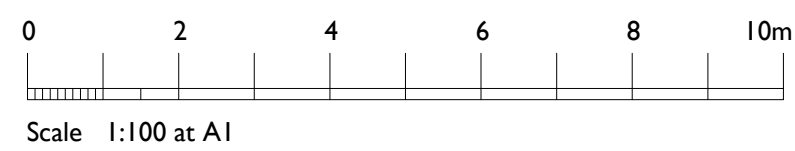

House Type 2 Type 202L
Plots 25, 26 & 27.
Private.
202L : 70.68sq.m. / 760sq.ft.
2 bed 3 person unit

urban pulse

design

The Studio , Unit 17, Vicarage Farm Business Park, Winchester Road,
Fair Oak, Hampshire, SO50 7HD
023 8069 7010
enquiries@urbanpulsedesign.co.uk www.urbanpulsedesign.co.uk

Land at former Eastergate Fruit Farm
Eastergate, PO20 3RP

Linden Homes South

Project type	Drawing classification	Work stage
--------------	------------------------	------------

DRAWING TITLE
Plots 25-27
House Type 202L
Floor Plans & Elevations

SCALE 1:100	SHEET SIZE A1	SHEET No. of	DRAWN	CHKD.	DATE 01/02/2018	CAD FILE
----------------	------------------	-----------------	-------	-------	--------------------	----------

Detail Planning

17-1103-036-A