

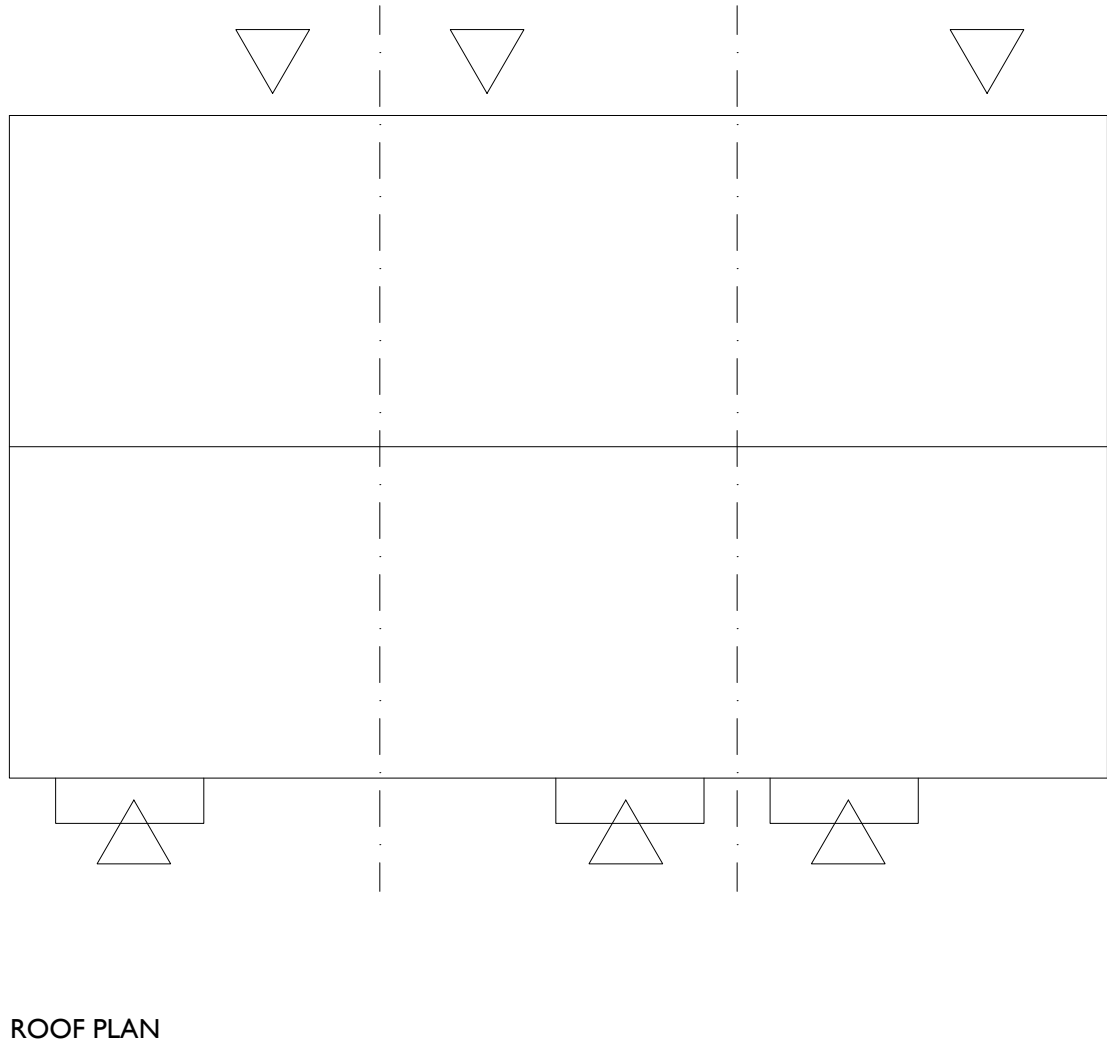
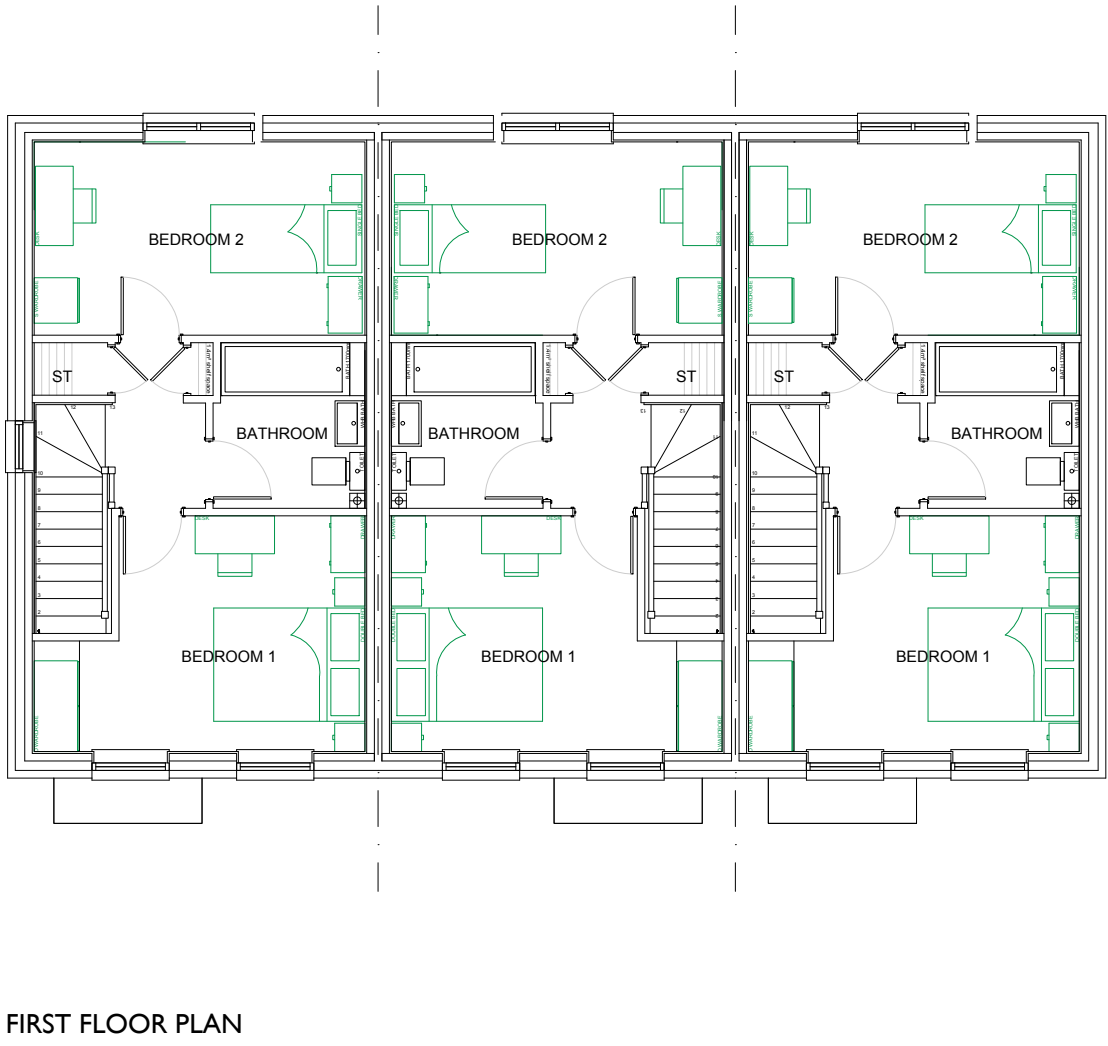


REVISIONS					
REV.	DESCRIPTION	DRAWN	CHKD.	DATE	
A	Revised to Planning comments	ML	##	01/02/18	

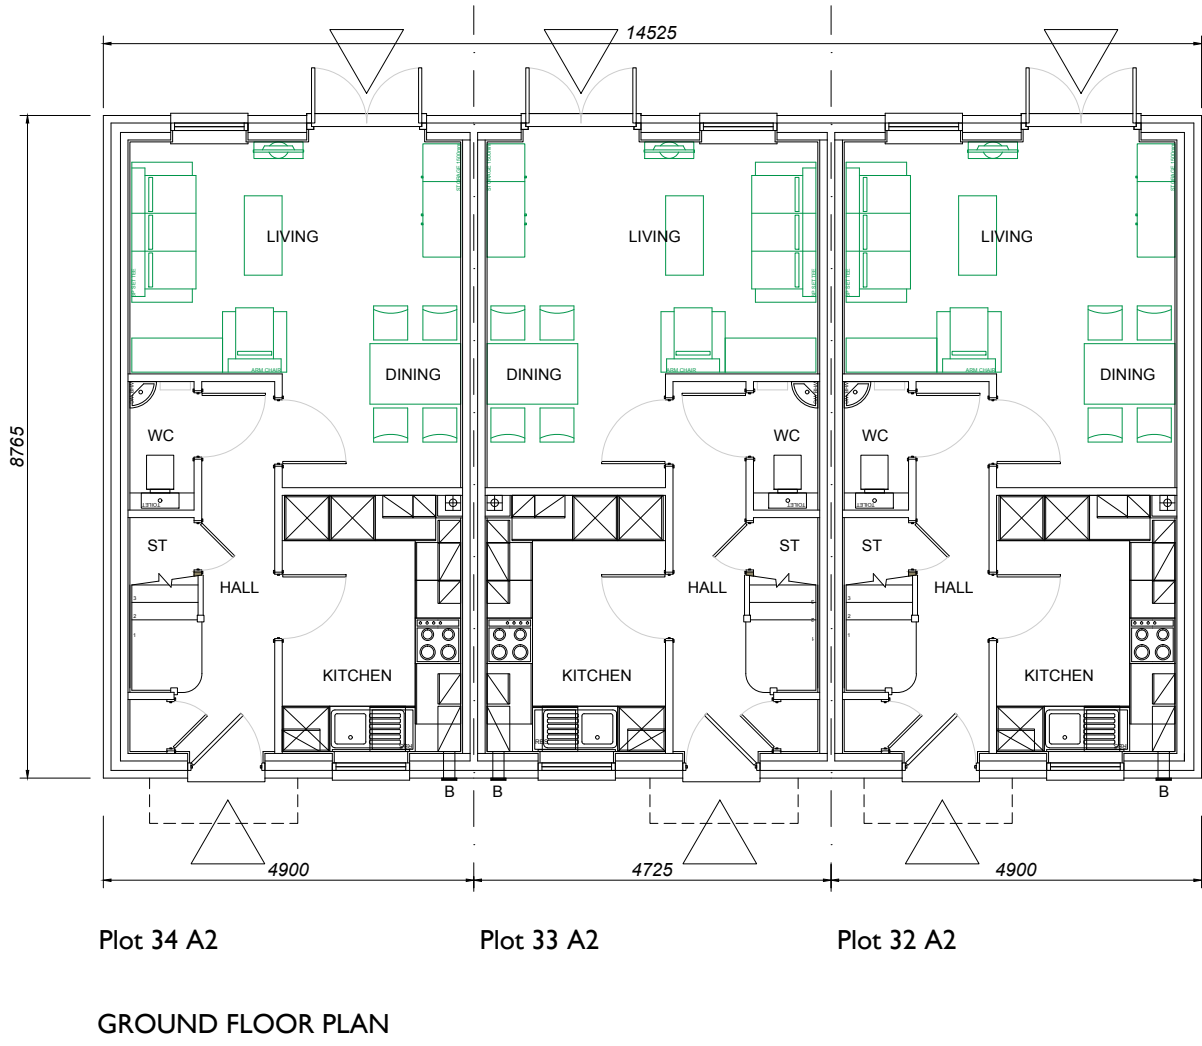

House Type A2
Plots 32, 33, & 34.
Affordable Rent.
A2 : 70.68sq.m. / 760sq.ft.
2 bed 3 person unit

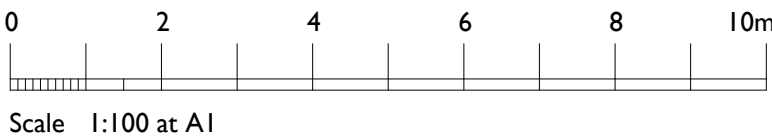

urban pulse

design

The Studio , Unit 17, Vicarage Farm Business Park, Winchester Road, Fair Oak, Hampshire, SO50 7HD
023 8069 7010
enquiries@urbanpulsedesign.co.uk www.urbanpulsedesign.co.uk

Land at former Eastergate Fruit Farm
Eastergate, PO20 3RP

Linden Homes South

Project type	Drawing classification	Work stage
--------------	------------------------	------------

DRAWING TITLE
Plots 32-34
House Type A2 Affordable
Floor Plans & Elevations

SCALE 1:100	SHEET SIZE A1	SHEET No. of	DRAWN	CHKD.	DATE 01/02/2018	CAD FILE
----------------	------------------	-----------------	-------	-------	--------------------	----------

Detail Planning

17-1103-038-A