


REVISIONS				
REV.	DESCRIPTION	DRAWN	CHKD.	DATE
A	Client Comments	ML	##	01/05/18
B	Client Comments	ML	##	

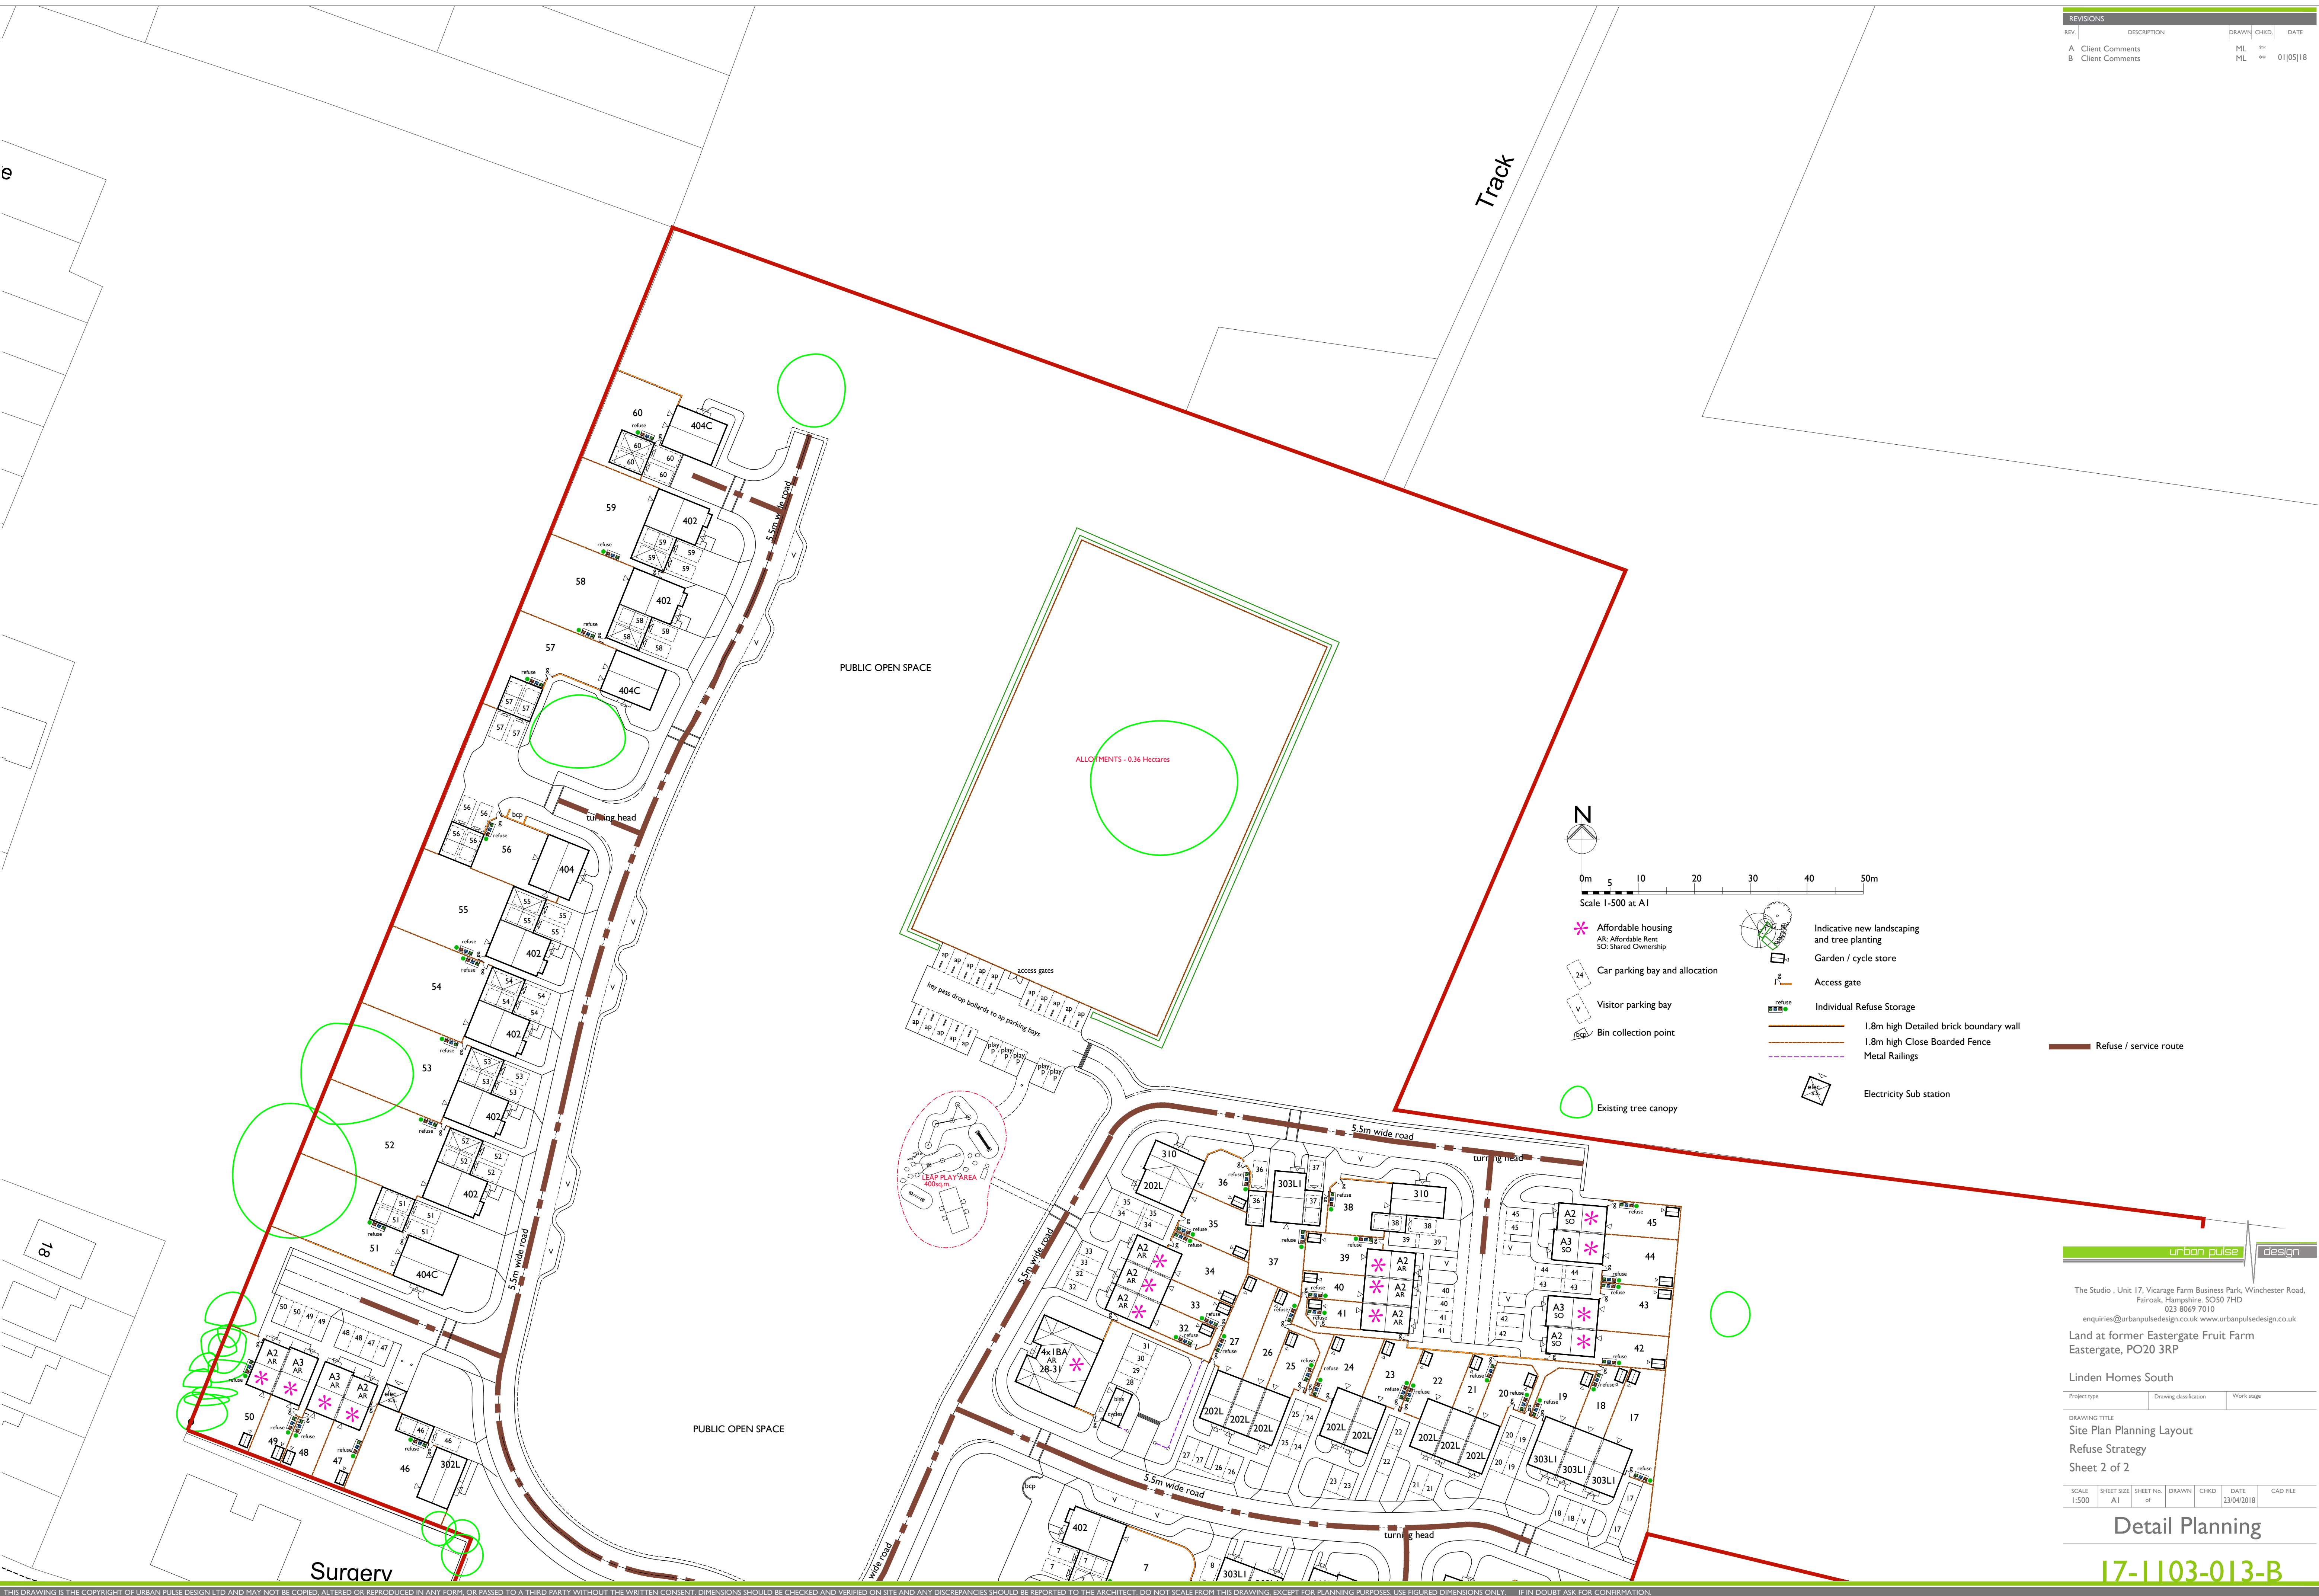

urban pulse design

The Studio, Unit 17, Vicarage Farm Business Park, Winchester Road,
Fair Oak, Hampshire, SO50 7HD
enquiries@urbanpulse.co.uk www.urbanpulse.co.uk

Land at former Eastergate Fruit Farm
Eastergate, PO20 3RP

Linden Homes South

Project type	Drawing classification	Work stage
--------------	------------------------	------------

DRAWING TITLE
Site Plan Planning Layout
Refuse Strategy
Sheet 2 of 2

SCALE	SHEET SIZE	SHEET No.	DRAWN	CHKD.	DATE	CAD FILE
1:500	A1	of			23/04/2018	

Detail Planning

17-1103-013-B