


REVISIONS				
REV.	DESCRIPTION	DRAWN	CHKD.	DATE
A	Client Comments	ML	##	01/05/18
B	Client Comments	ML	##	

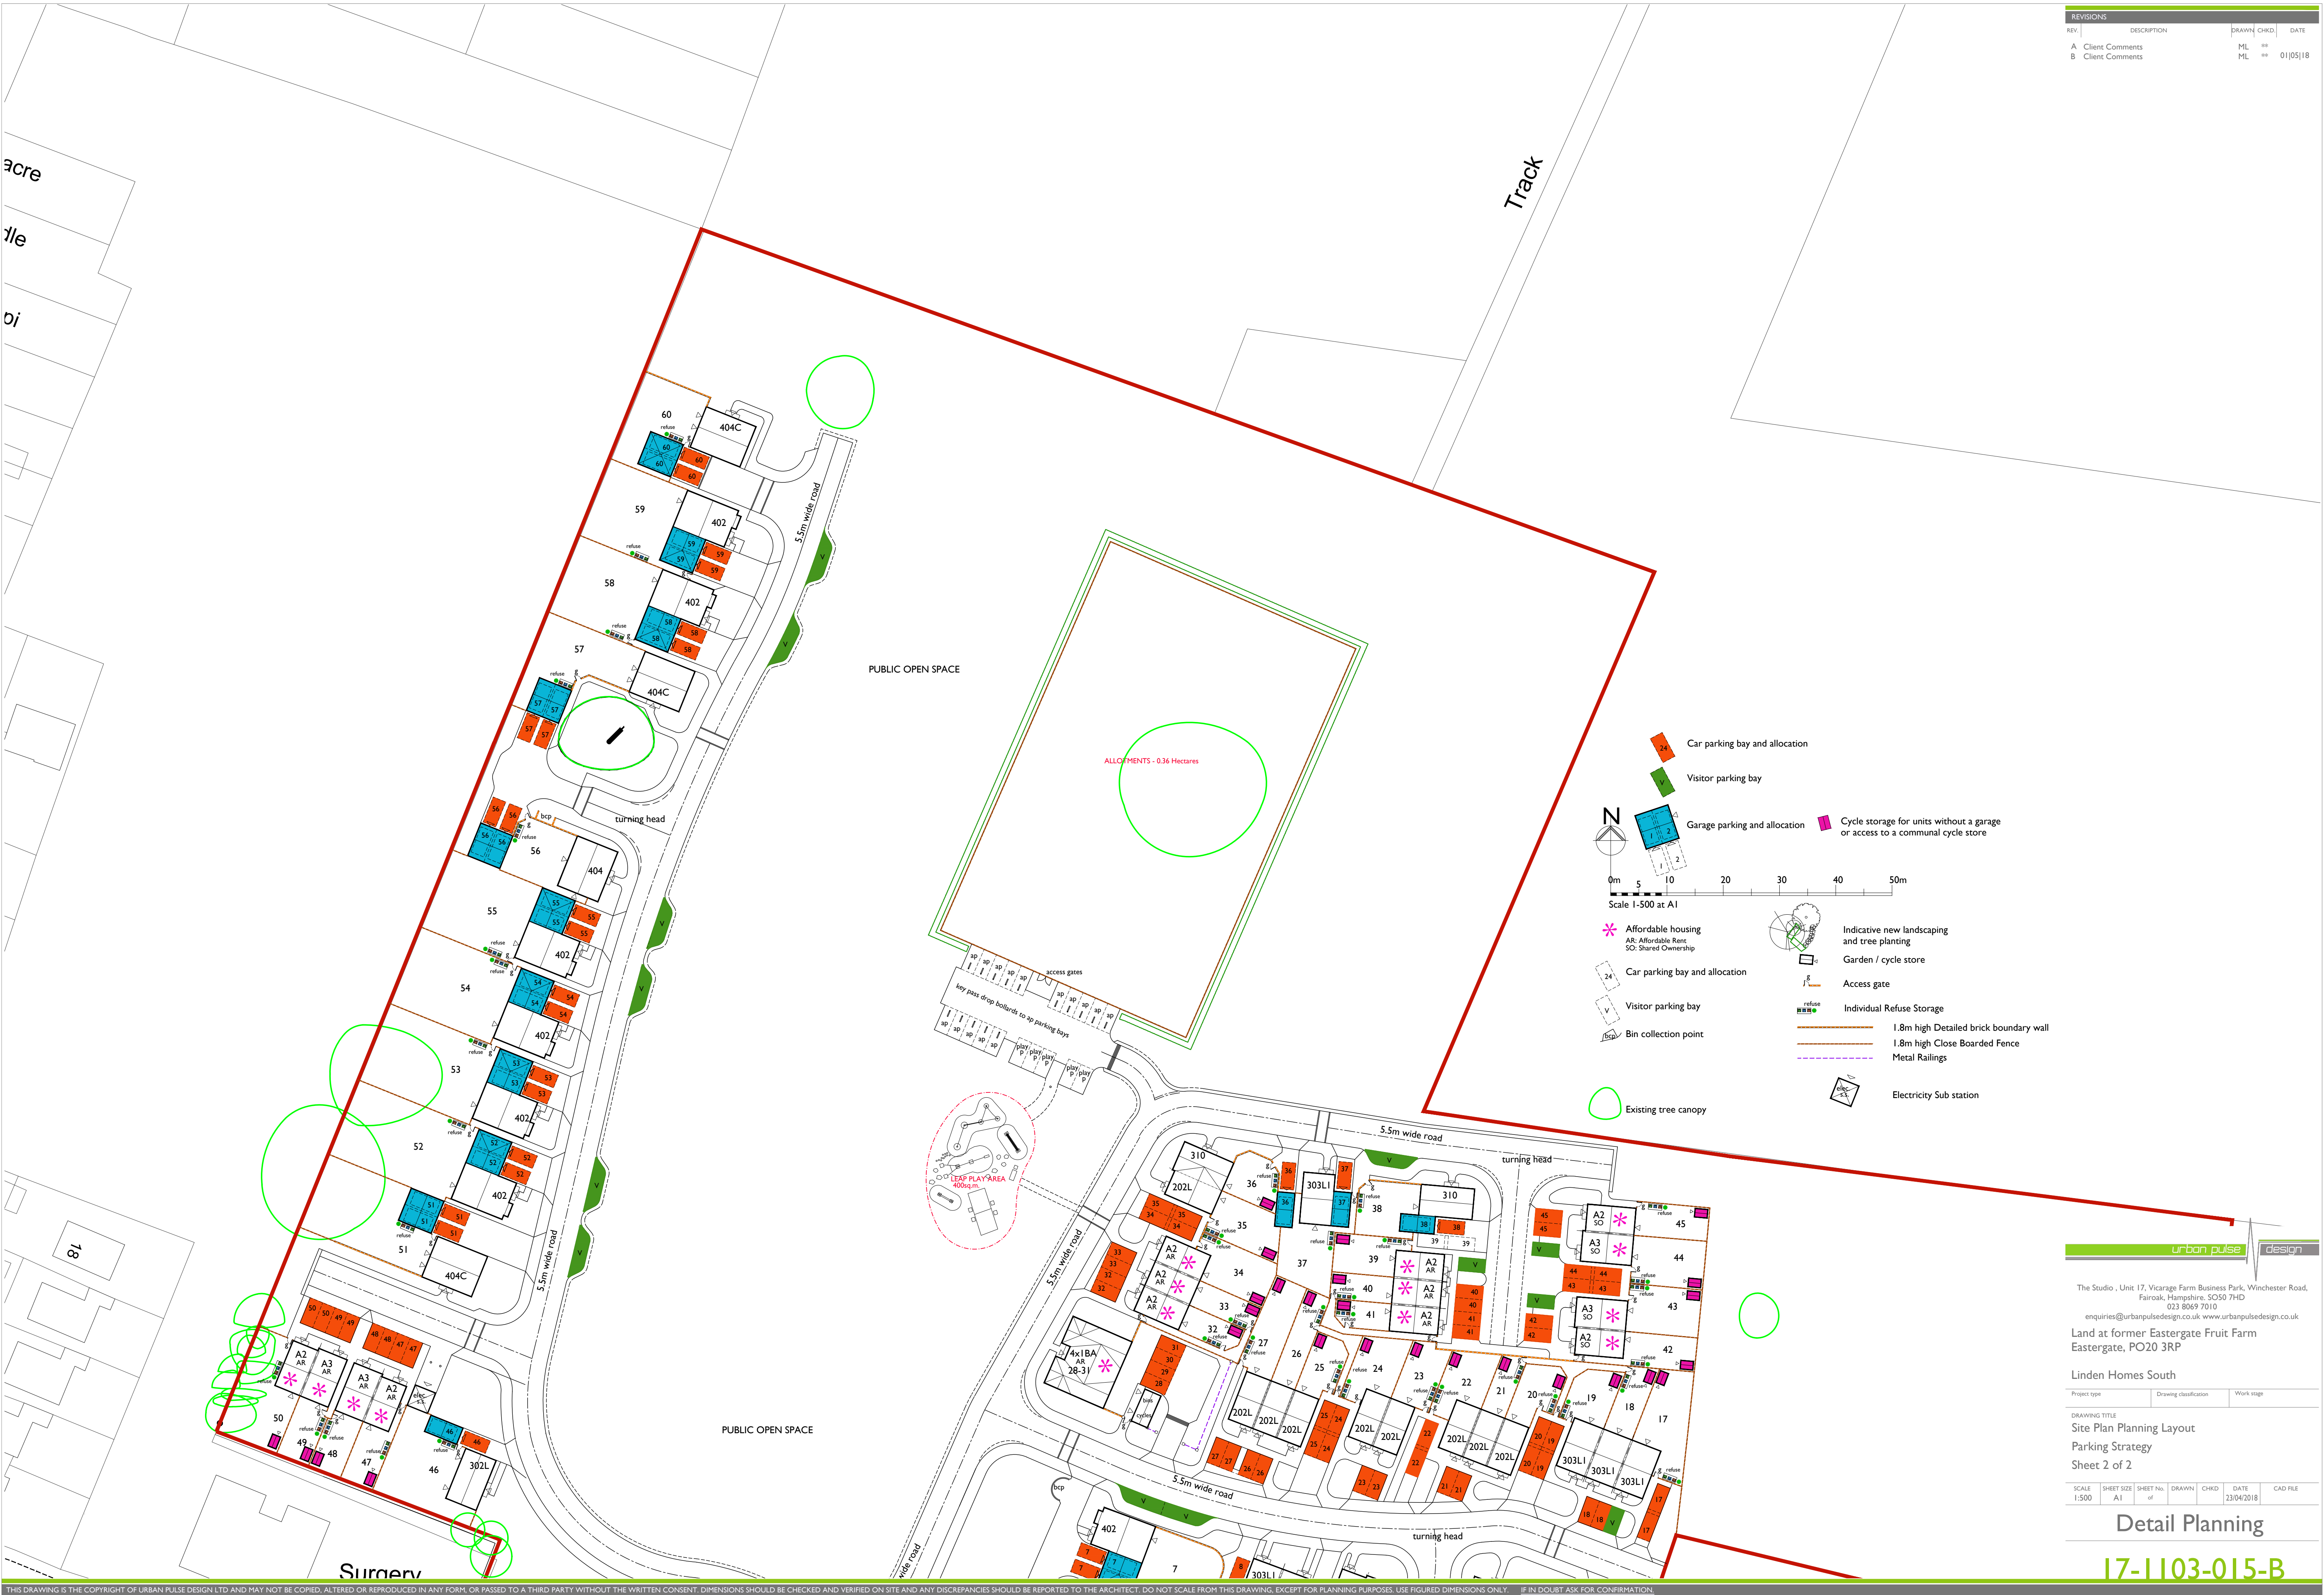

urban pulse design
The Studio, Unit 17, Vicarage Farm Business Park, Winchester Road,
Fair Oak, Hampshire, SO50 7HD
023 8069 7010
enquiries@urbanpulse.co.uk www.urbanpulse.co.uk

Land at former Eastergate Fruit Farm
Eastergate, PO20 3RP

Linden Homes South

Project type Drawing classification Work stage

DRAWING TITLE

Site Plan Planning Layout

Parking Strategy

Sheet 2 of 2

SCALE	SHEET SIZE	SHEET No.	DRAWN	CHKD.	DATE	CAD FILE
1:500	A1	of			23/04/2018	

Detail Planning

17-1103-015-B