





Proposed Extension

NB: All existing (steel and timber) windows to be replaced with new uPVC windows in a similar style to existing.


CDM 2015 Health & Safety Information:
This information relates only to 'Significant Hazards' identified on this drawing and is to be read in conjunction with the Designer's Risk Assessment Register.

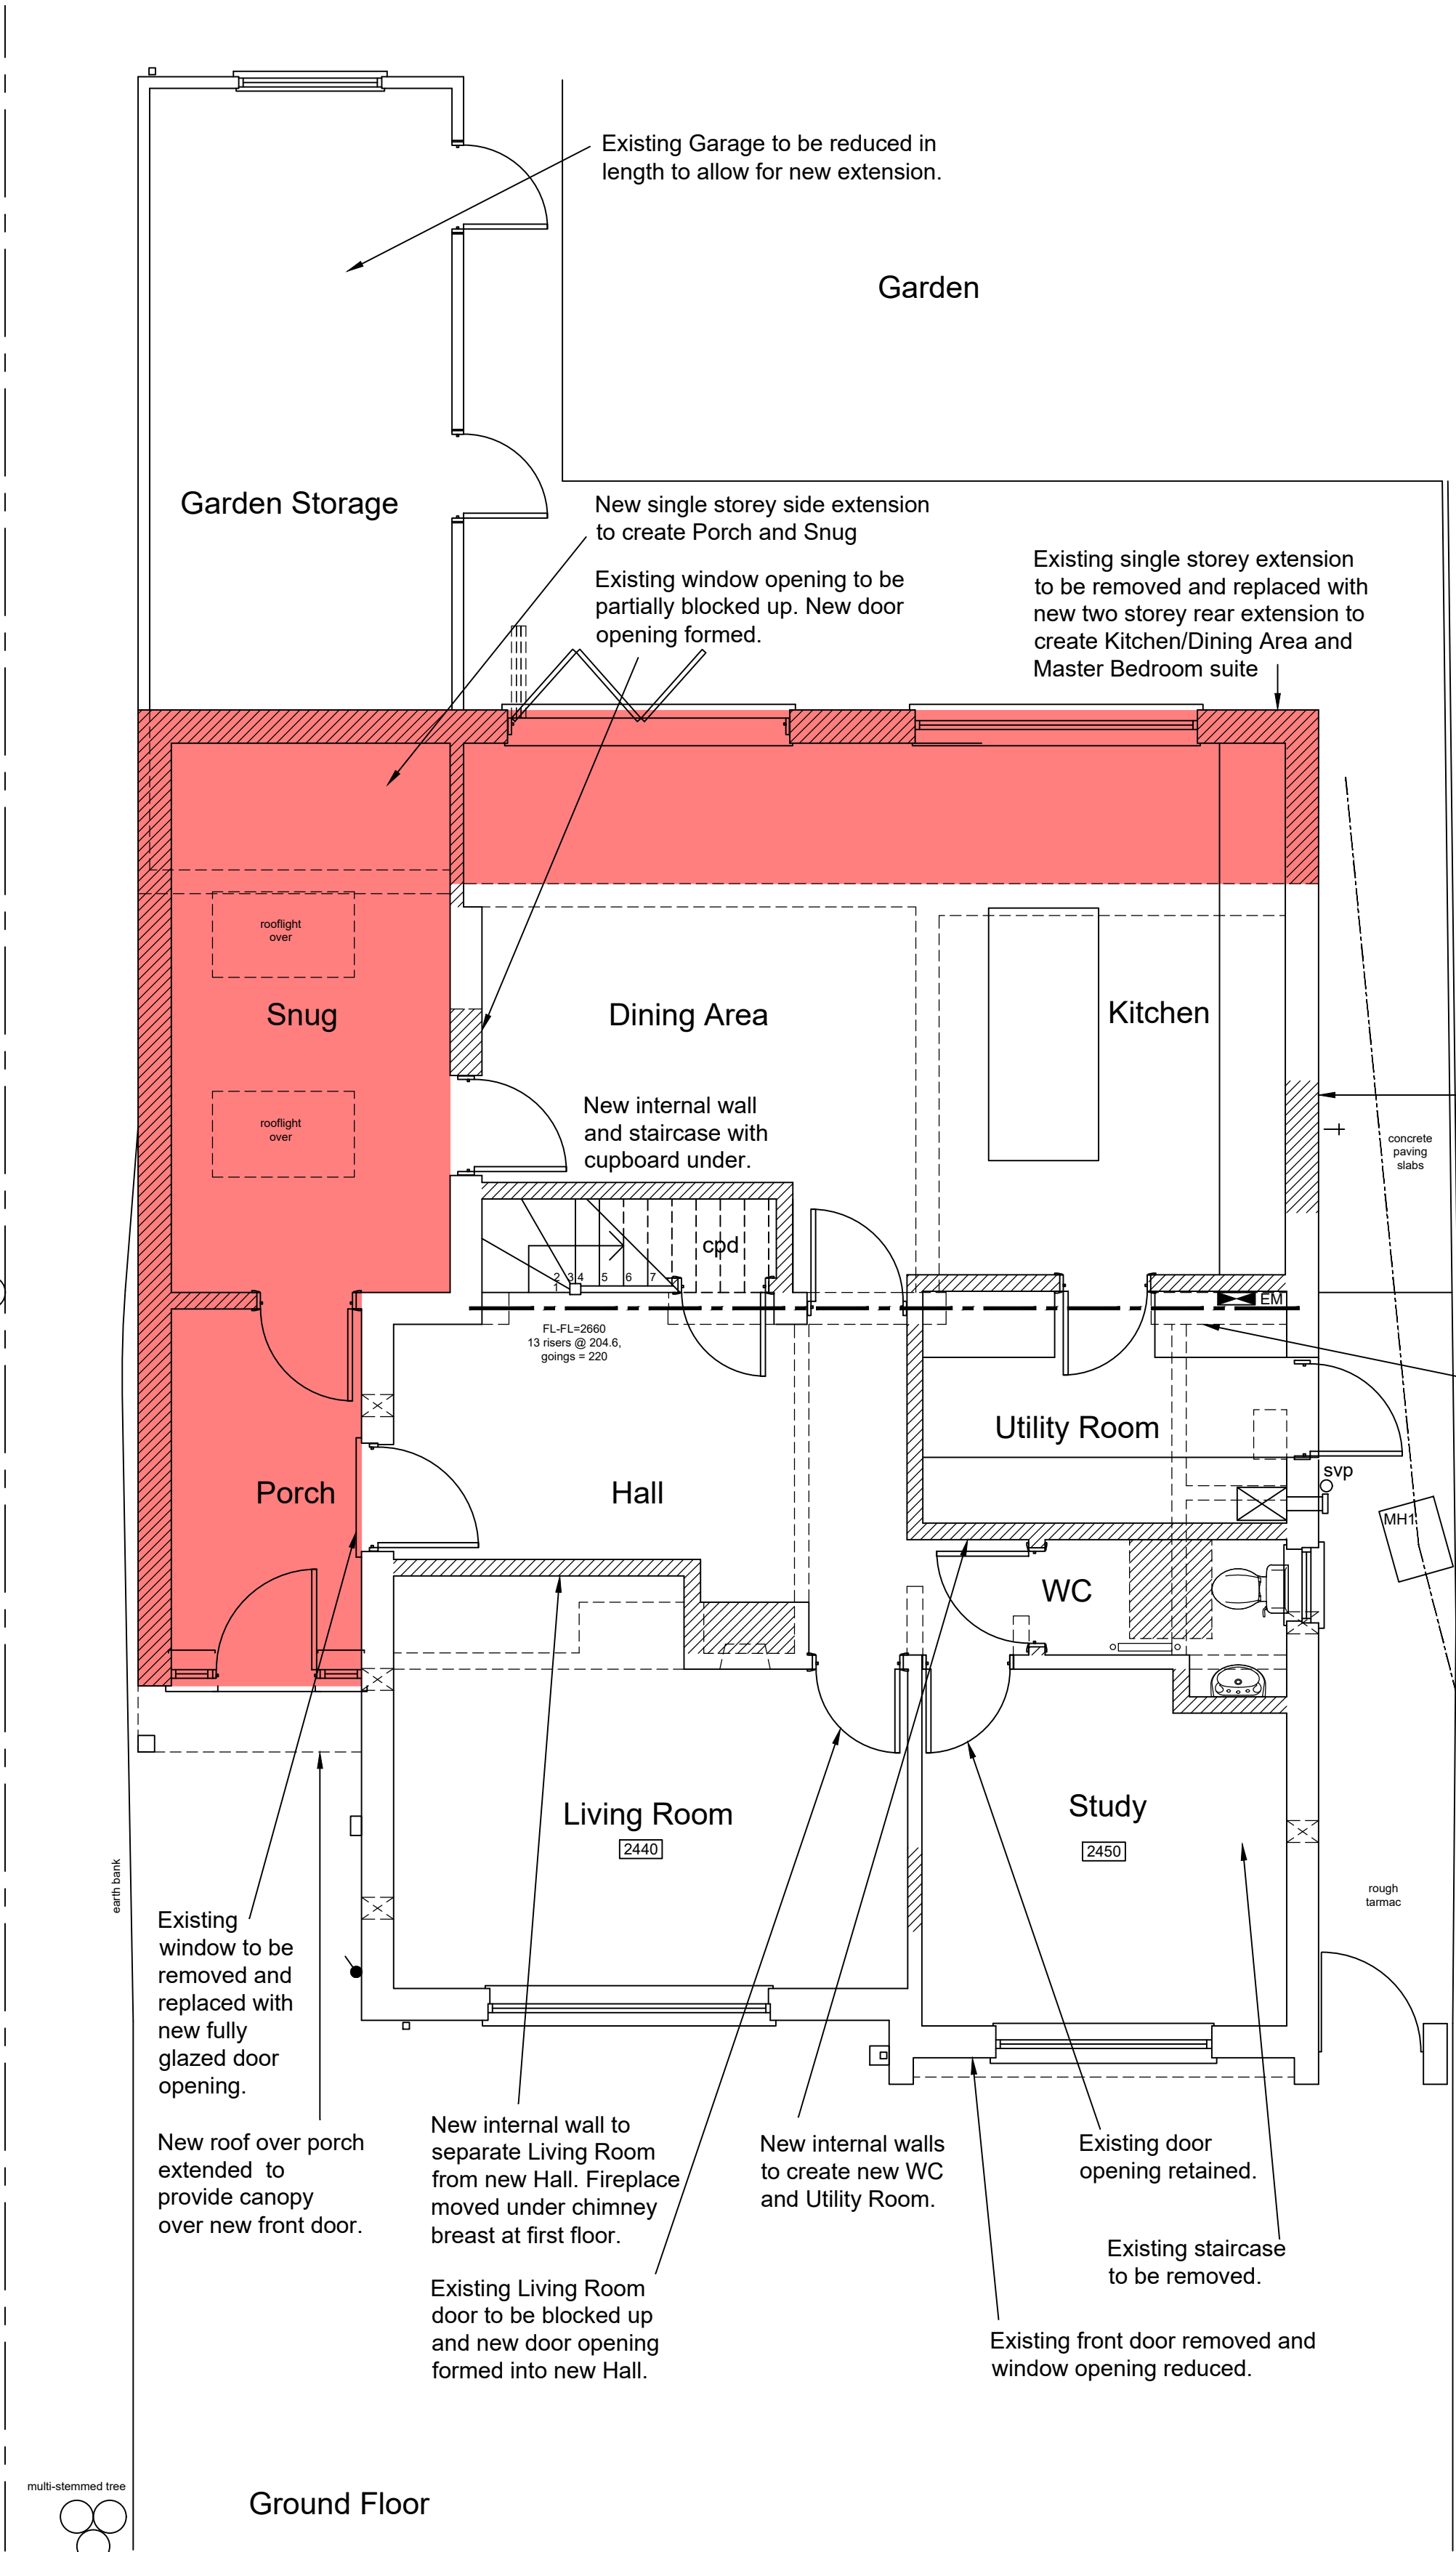

Ground Floor

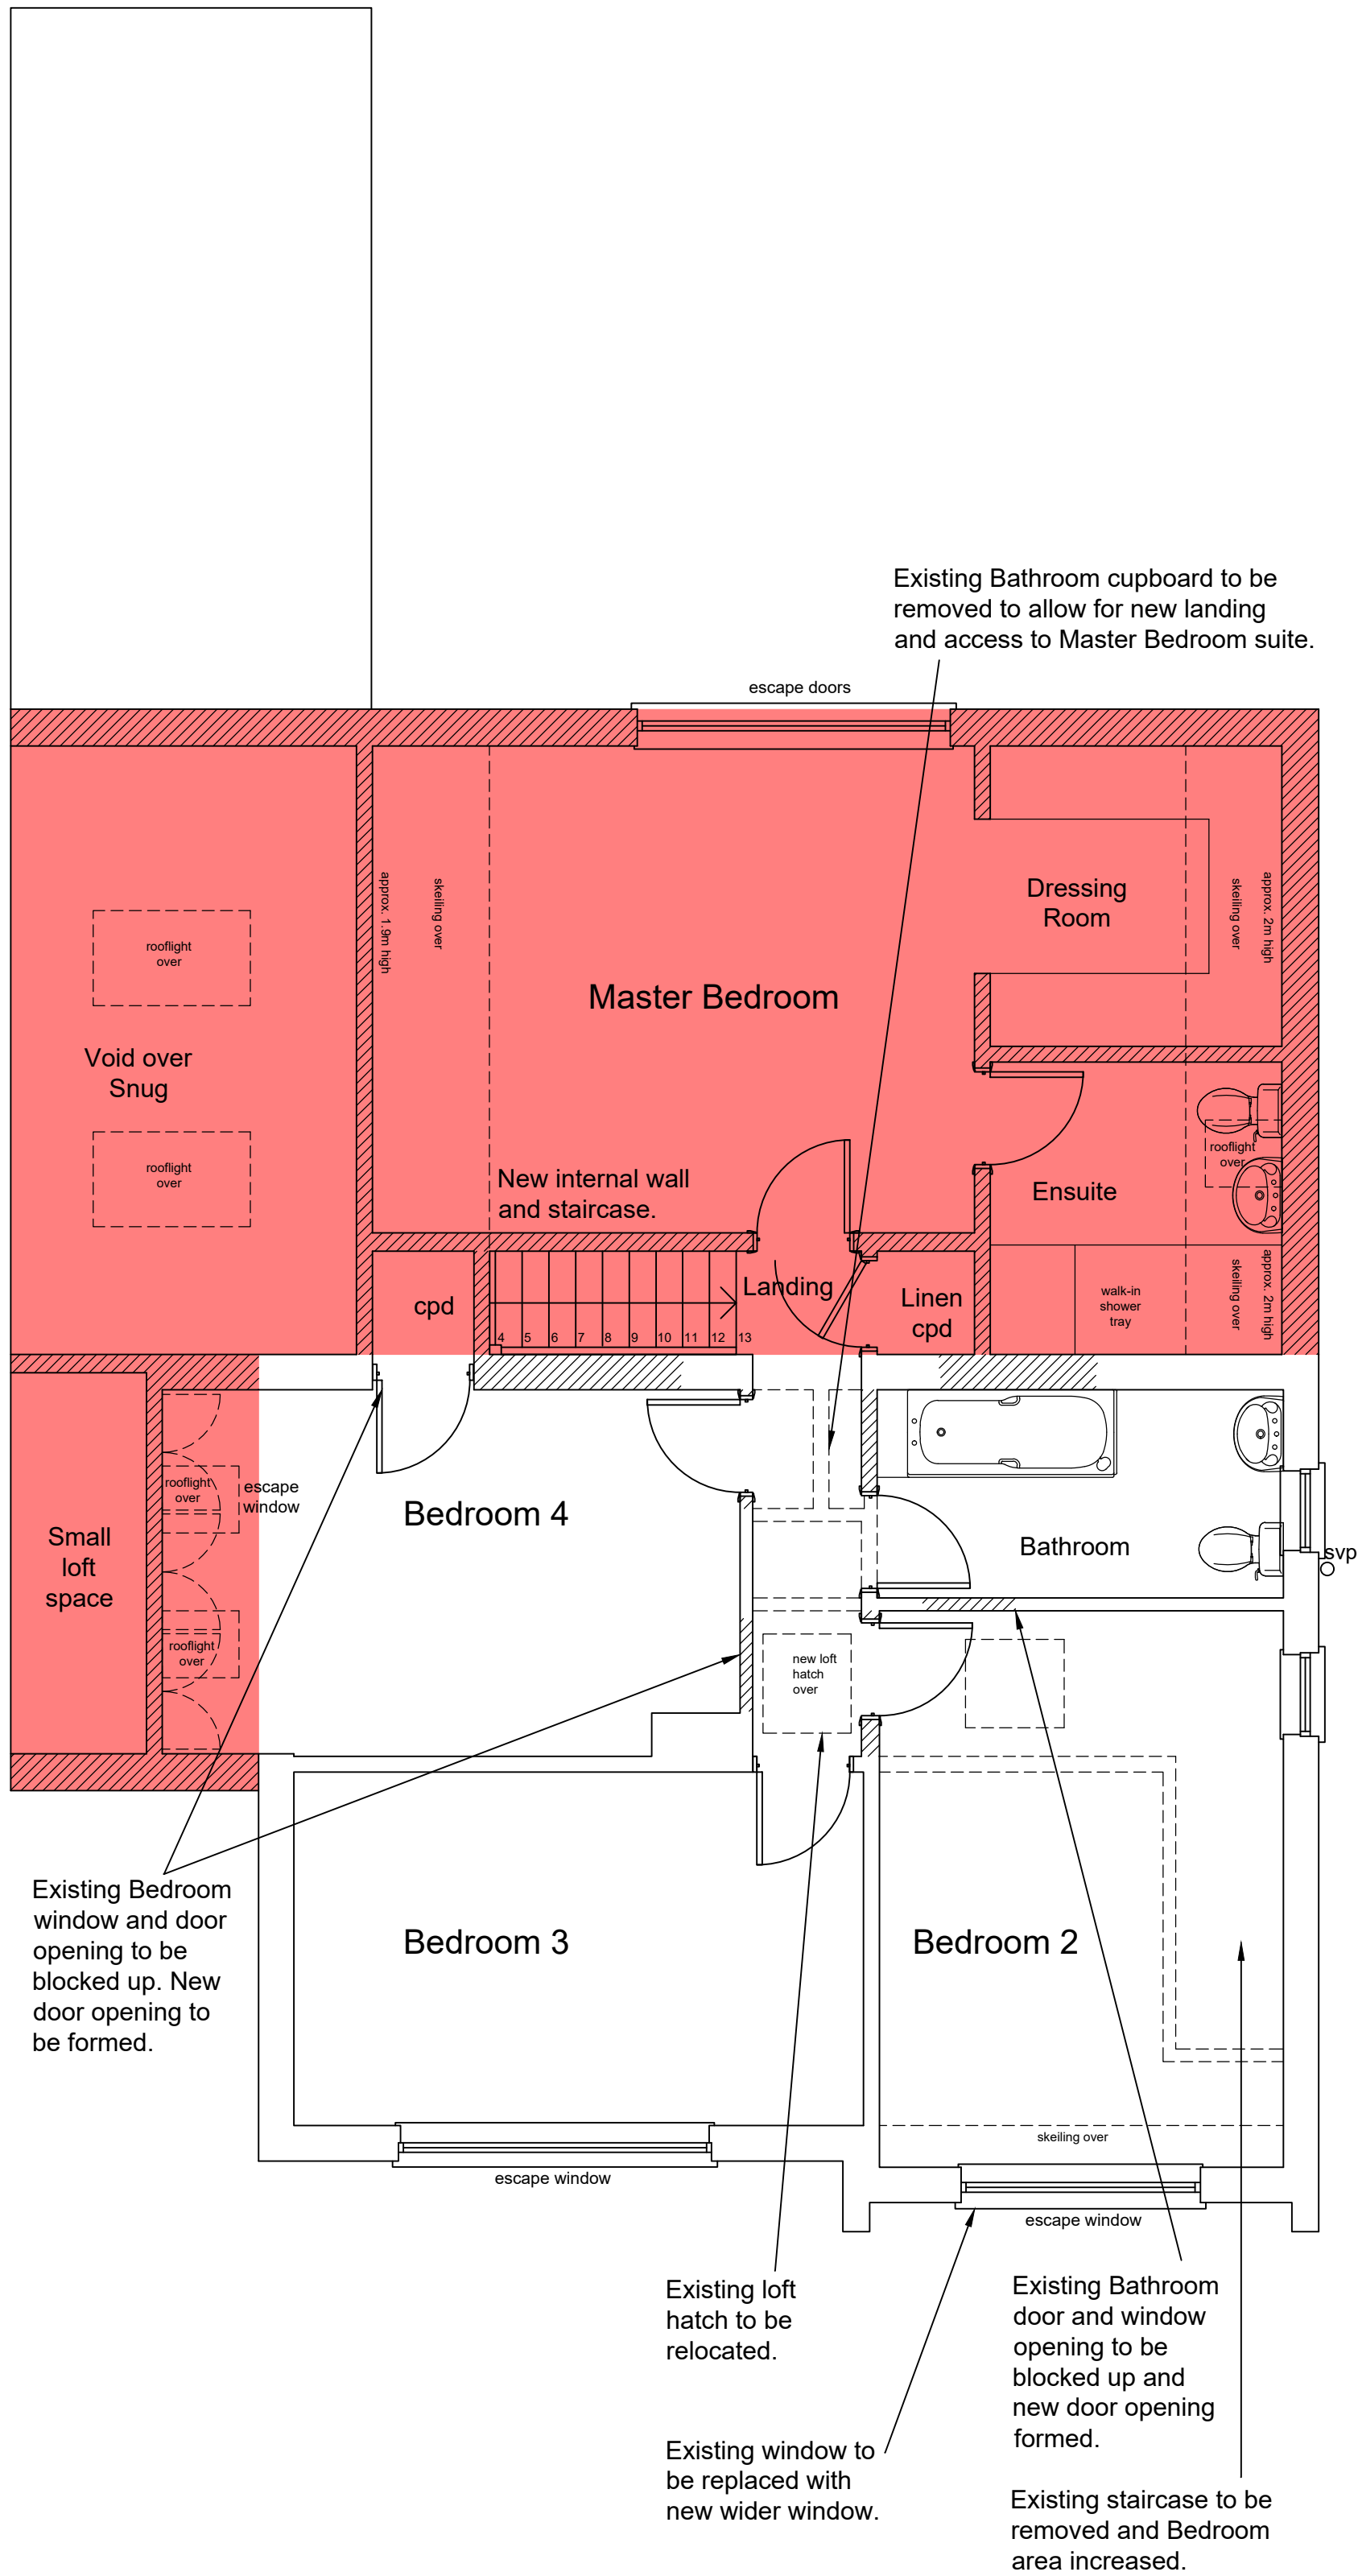

First Floor

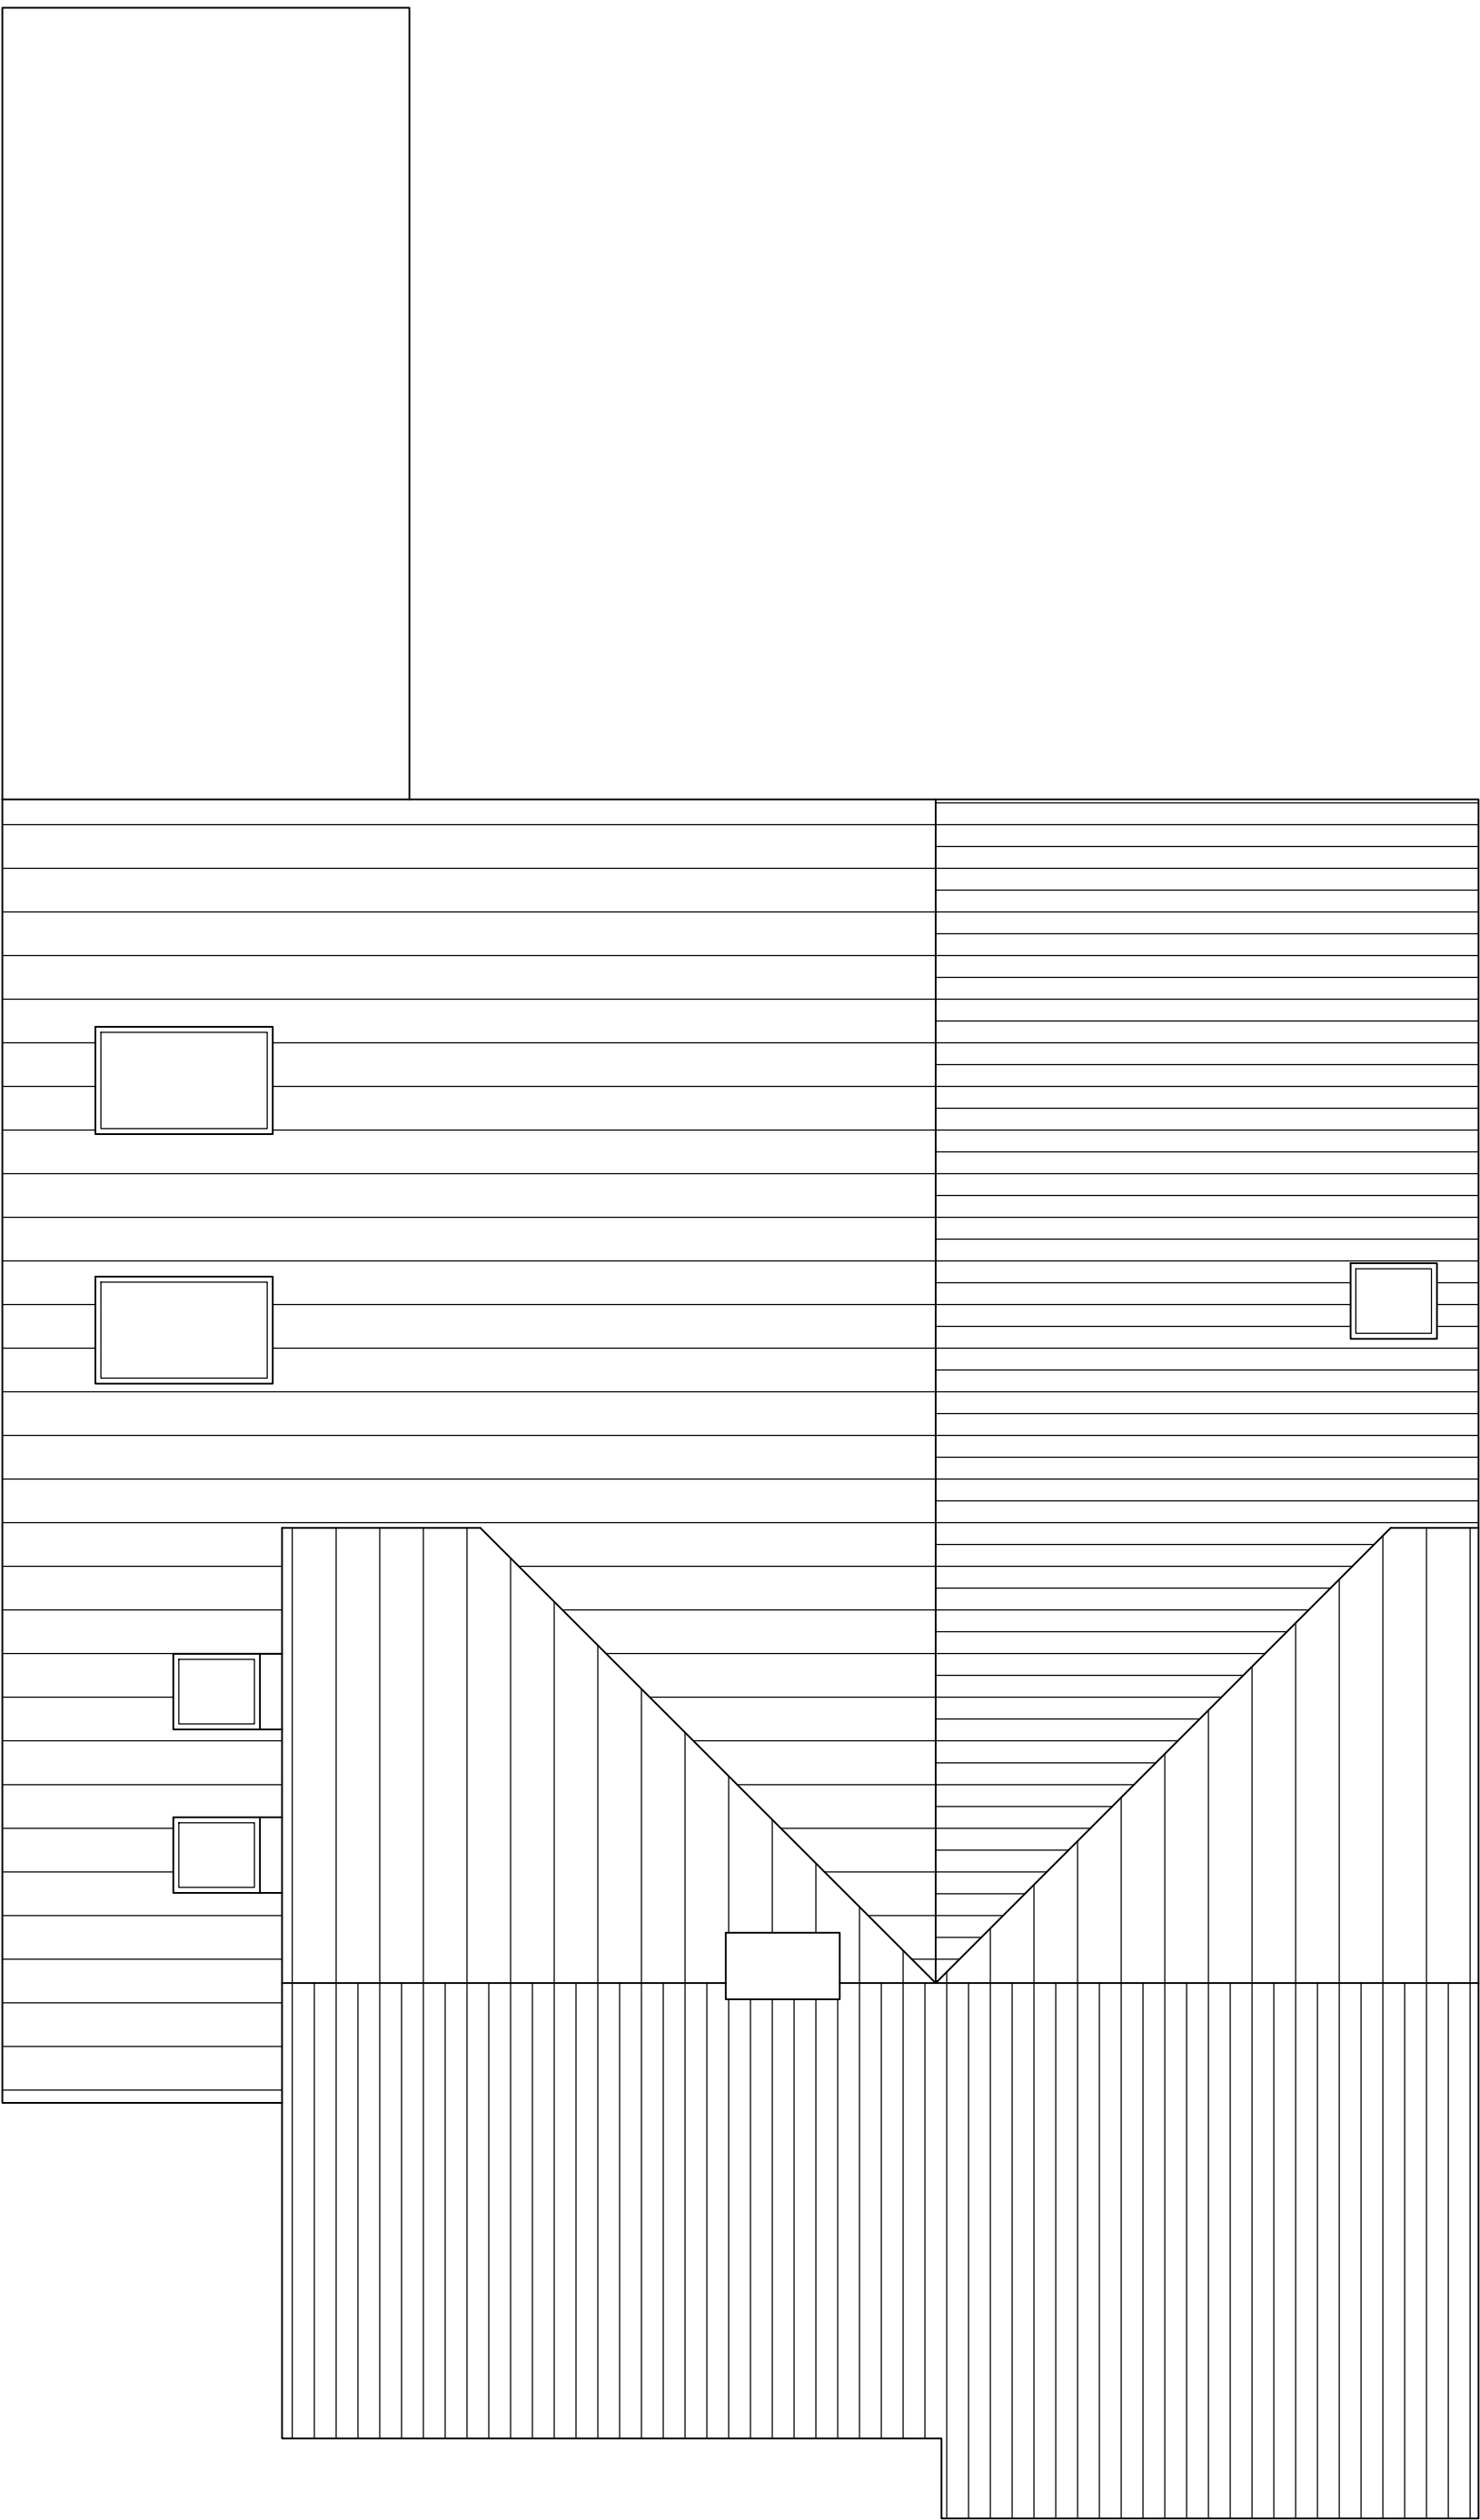

Roof Plan

Rev	Date	Revision Details	Dr	Ch
C	25.09.18	Various amendments	EP	GP
B	24.09.18	Various amendments as per client email of 19.09.18	EP	GP
A	14.09.18	Various amendments as per client mtg	EP	GP

Emma Pinder Architects Ltd

2 Oak Tree Lane, Chichester
West Sussex, PO20 3GU
T 07809 621606
E epinder@epinderarchitects.co.uk

Client's Name

Mr and Mrs Hollingworth

Job Title

23 Elm Grove South,
Barnham

Drawing Title

Proposed Plans

Scale

1:50@A1

Drawn

EP

Checked

GP

Date

23.08.18

Status

PRELIMINARY

Job No

0023

Drawing No

03

Rev

C