




Rear Elevation



Side Elevation



Front Elevation

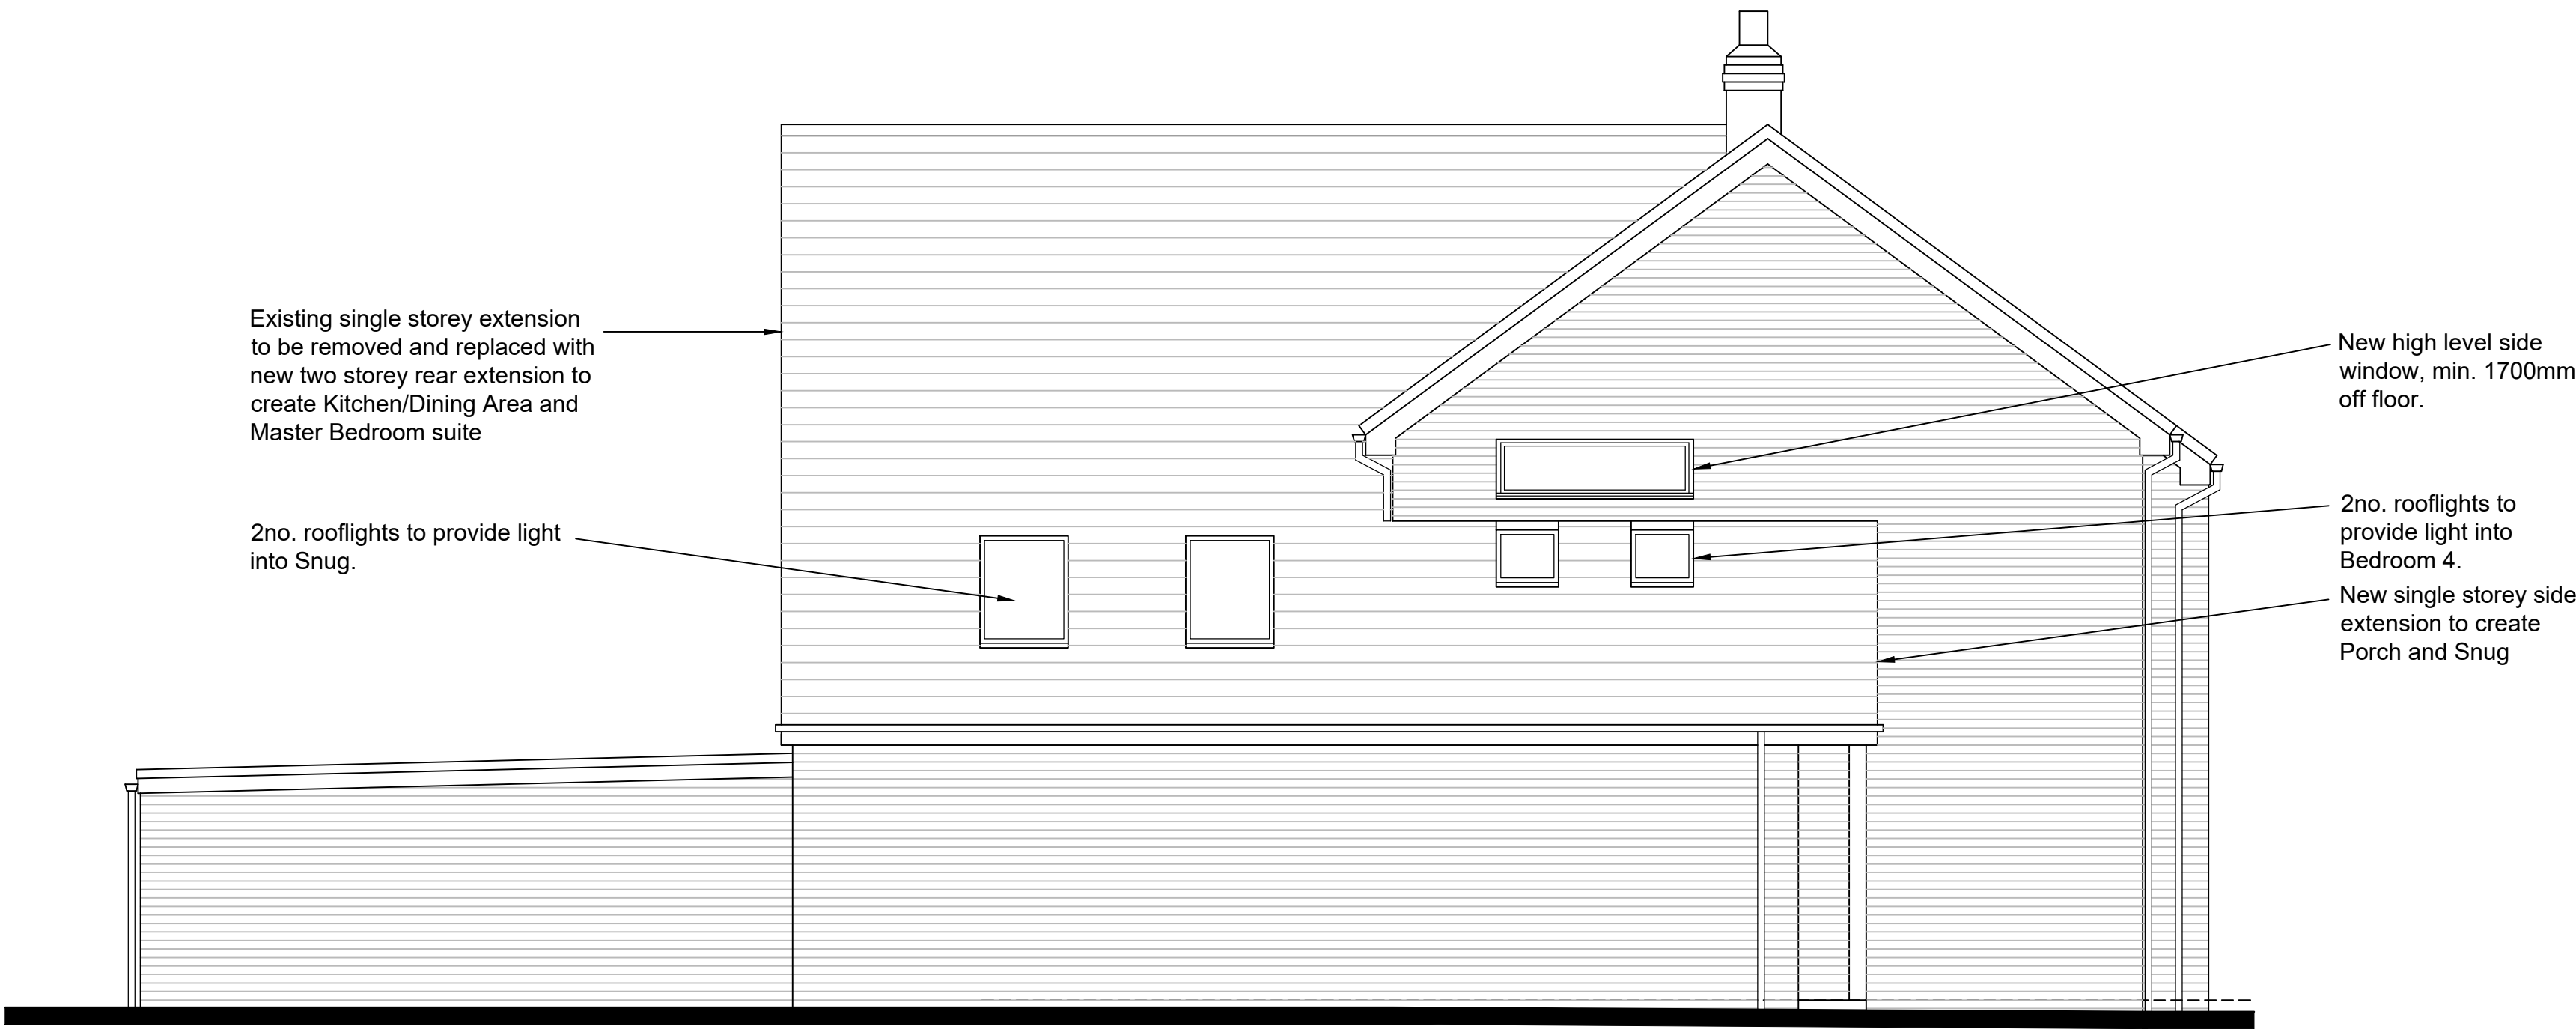

Side Elevation

NB: All existing (steel and timber) windows to be replaced with new uPVC windows in a similar style to existing.

B	24.09.18	Various amendments as per client email of 19.09.18	EP	GP
A	14.09.18	Various amendments as per client mtg	EP	GP
Rev	Date	Revision Details	Dr	Ch

Emma Pinder Architects Ltd		Client's Name	Job Title	Drawing Title	Scale	Drawn	Checked	Date	Status	Job No	Drawing No	Rev
2 Oak Tree Lane, Chichester West Sussex, PO20 3GU T 07809 621606 E epinder@epinderarchitects.co.uk		Mr and Mrs Hollingworth	23 Elm Grove South, Barnham	Proposed Elevations	1:50@A1	EP	GP	23.08.18	PRELIMINARY	0023	04	B