


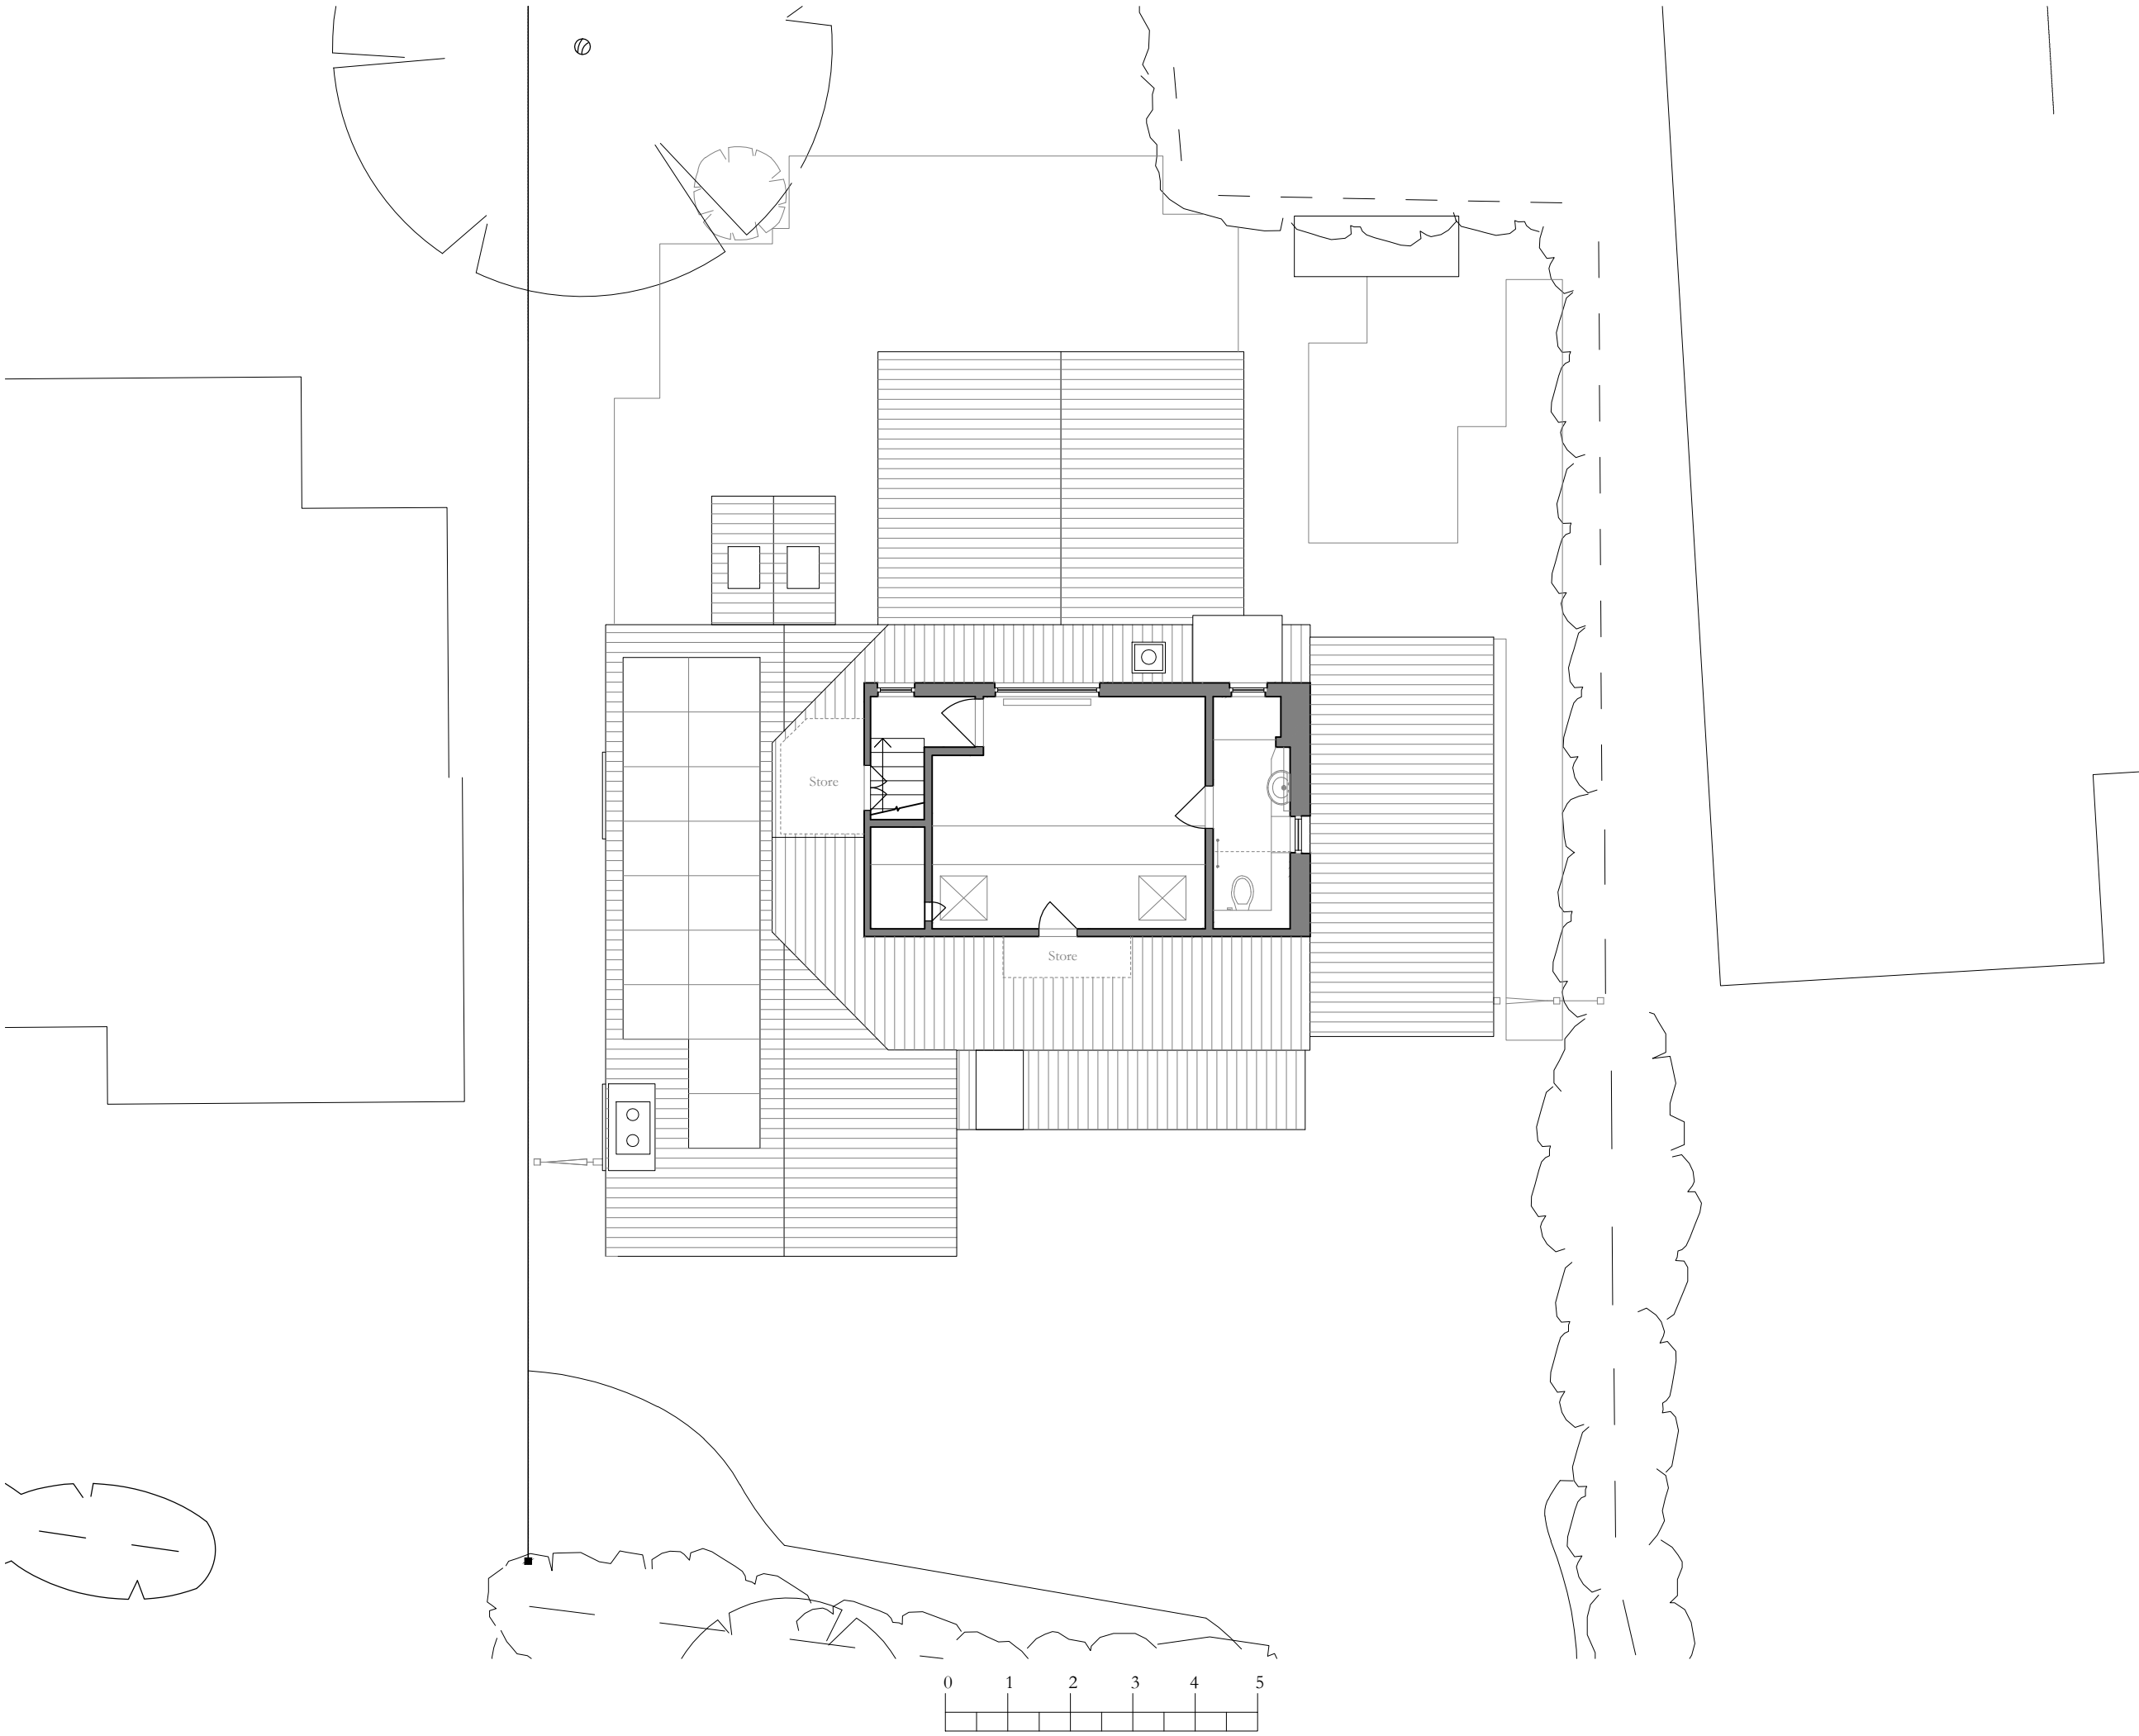

This drawing has been prepared for the purpose of gaining planning permission only and does not purport to be a working or contractual drawing and should not be used for any building or contractual purposes.

This drawing has been prepared based on survey drawings and information prepared by others.



REVISIONS:

SECOND FLOOR PLAN AS EXISTING

Job No. 590
Dwg No. 590-012
Scale: 1:100atA3/1:50atA1 (©JUL 2018)

Proposed Alternations to 29 Elm Grove
Barnham . West Sussex . PO22 0HL
FOR Mr Mark West & Ms Marilyn McManus



James Wells Architects

Sussex House . 12 Crane Street
Chichester . West Sussex . PO19 1LJ

T: 01243 940020
E: admin@jameswellsarchitects.co.uk