


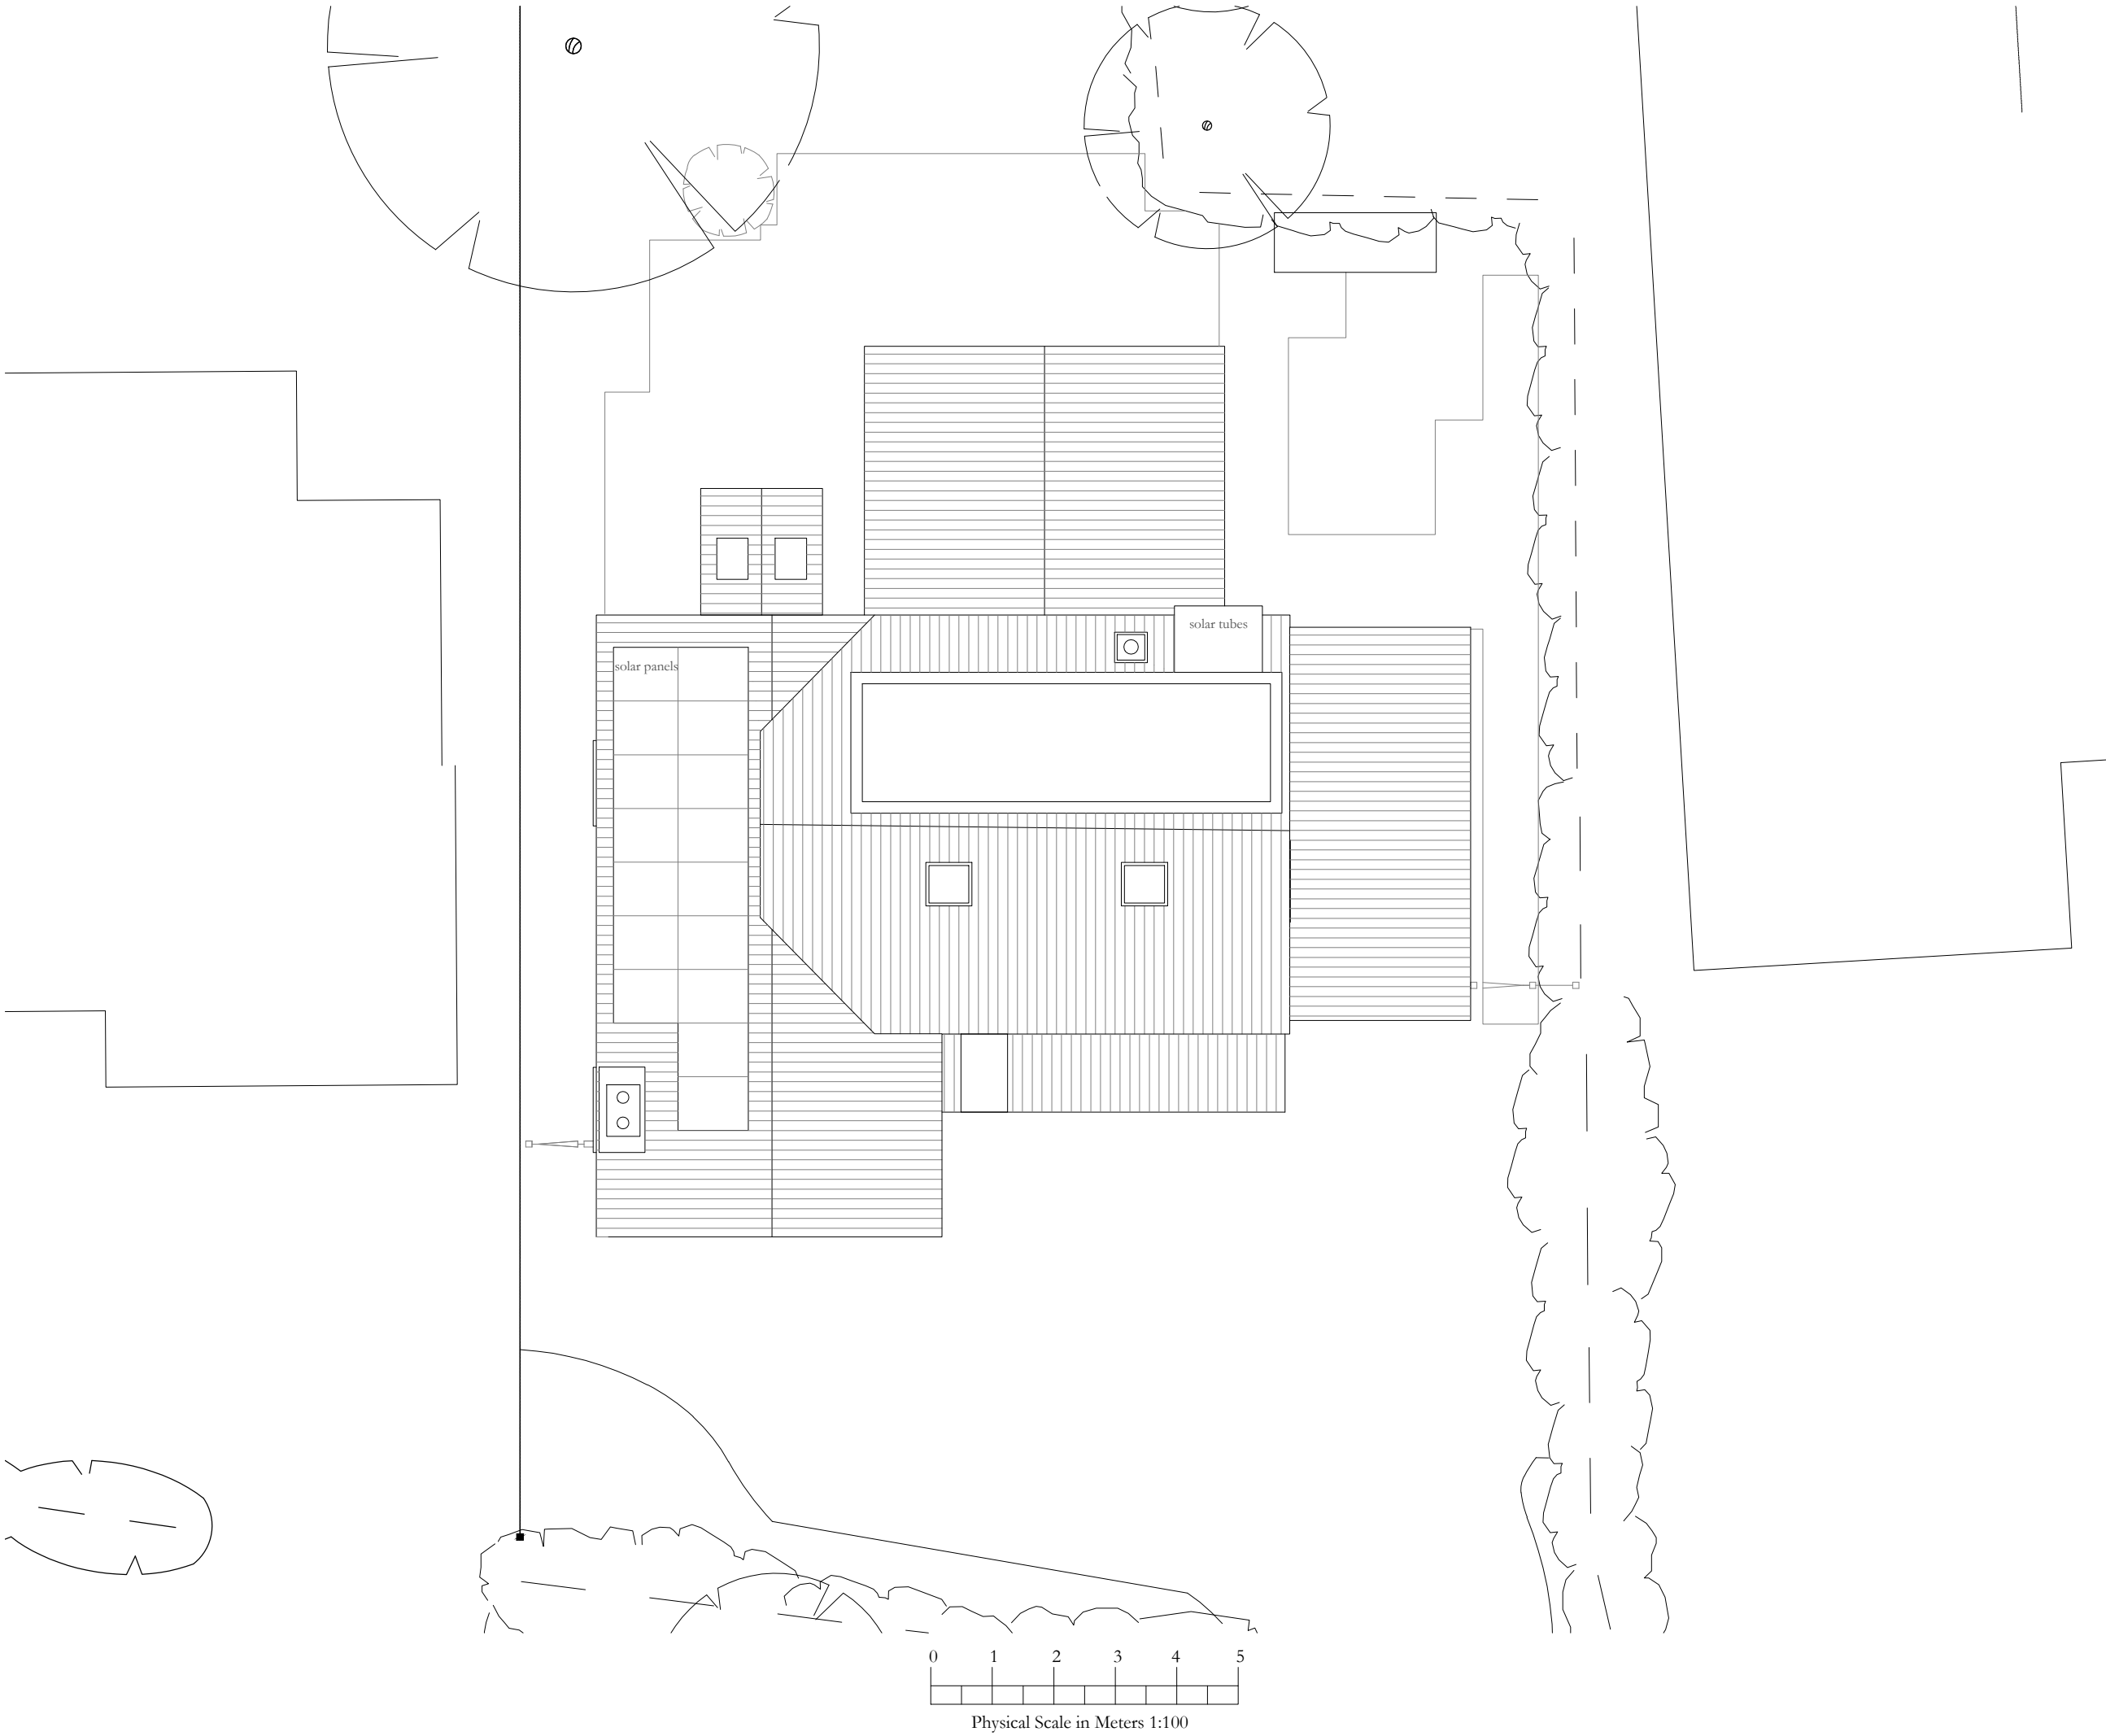

This drawing has been prepared for the purpose of gaining planning permission only and does not purport to be a working or contractual drawing and should not be used for any building or contractual purposes.
This drawing has been prepared based on survey drawings and information prepared by others.
All dimensions and levels on all drawings must be checked and verified on site before commencing any work.



REVISIONS:

ROOF PLAN AS EXISTING

Job No. 590
Dwg No. 590-013
Scale: 1:100atA3/1:50atA1 (©JUL 2018)

Proposed Alternations to 29 Elm Grove
Barnham . West Sussex . PO22 0HL
FOR Mr Mark West & Ms Marilyn McManus



James Wells Architects

Sussex House . 12 Crane Street
Chichester . West Sussex . PO19 1LJ
T: 01243 940020
E: admin@jameswellsarchitects.co.uk