
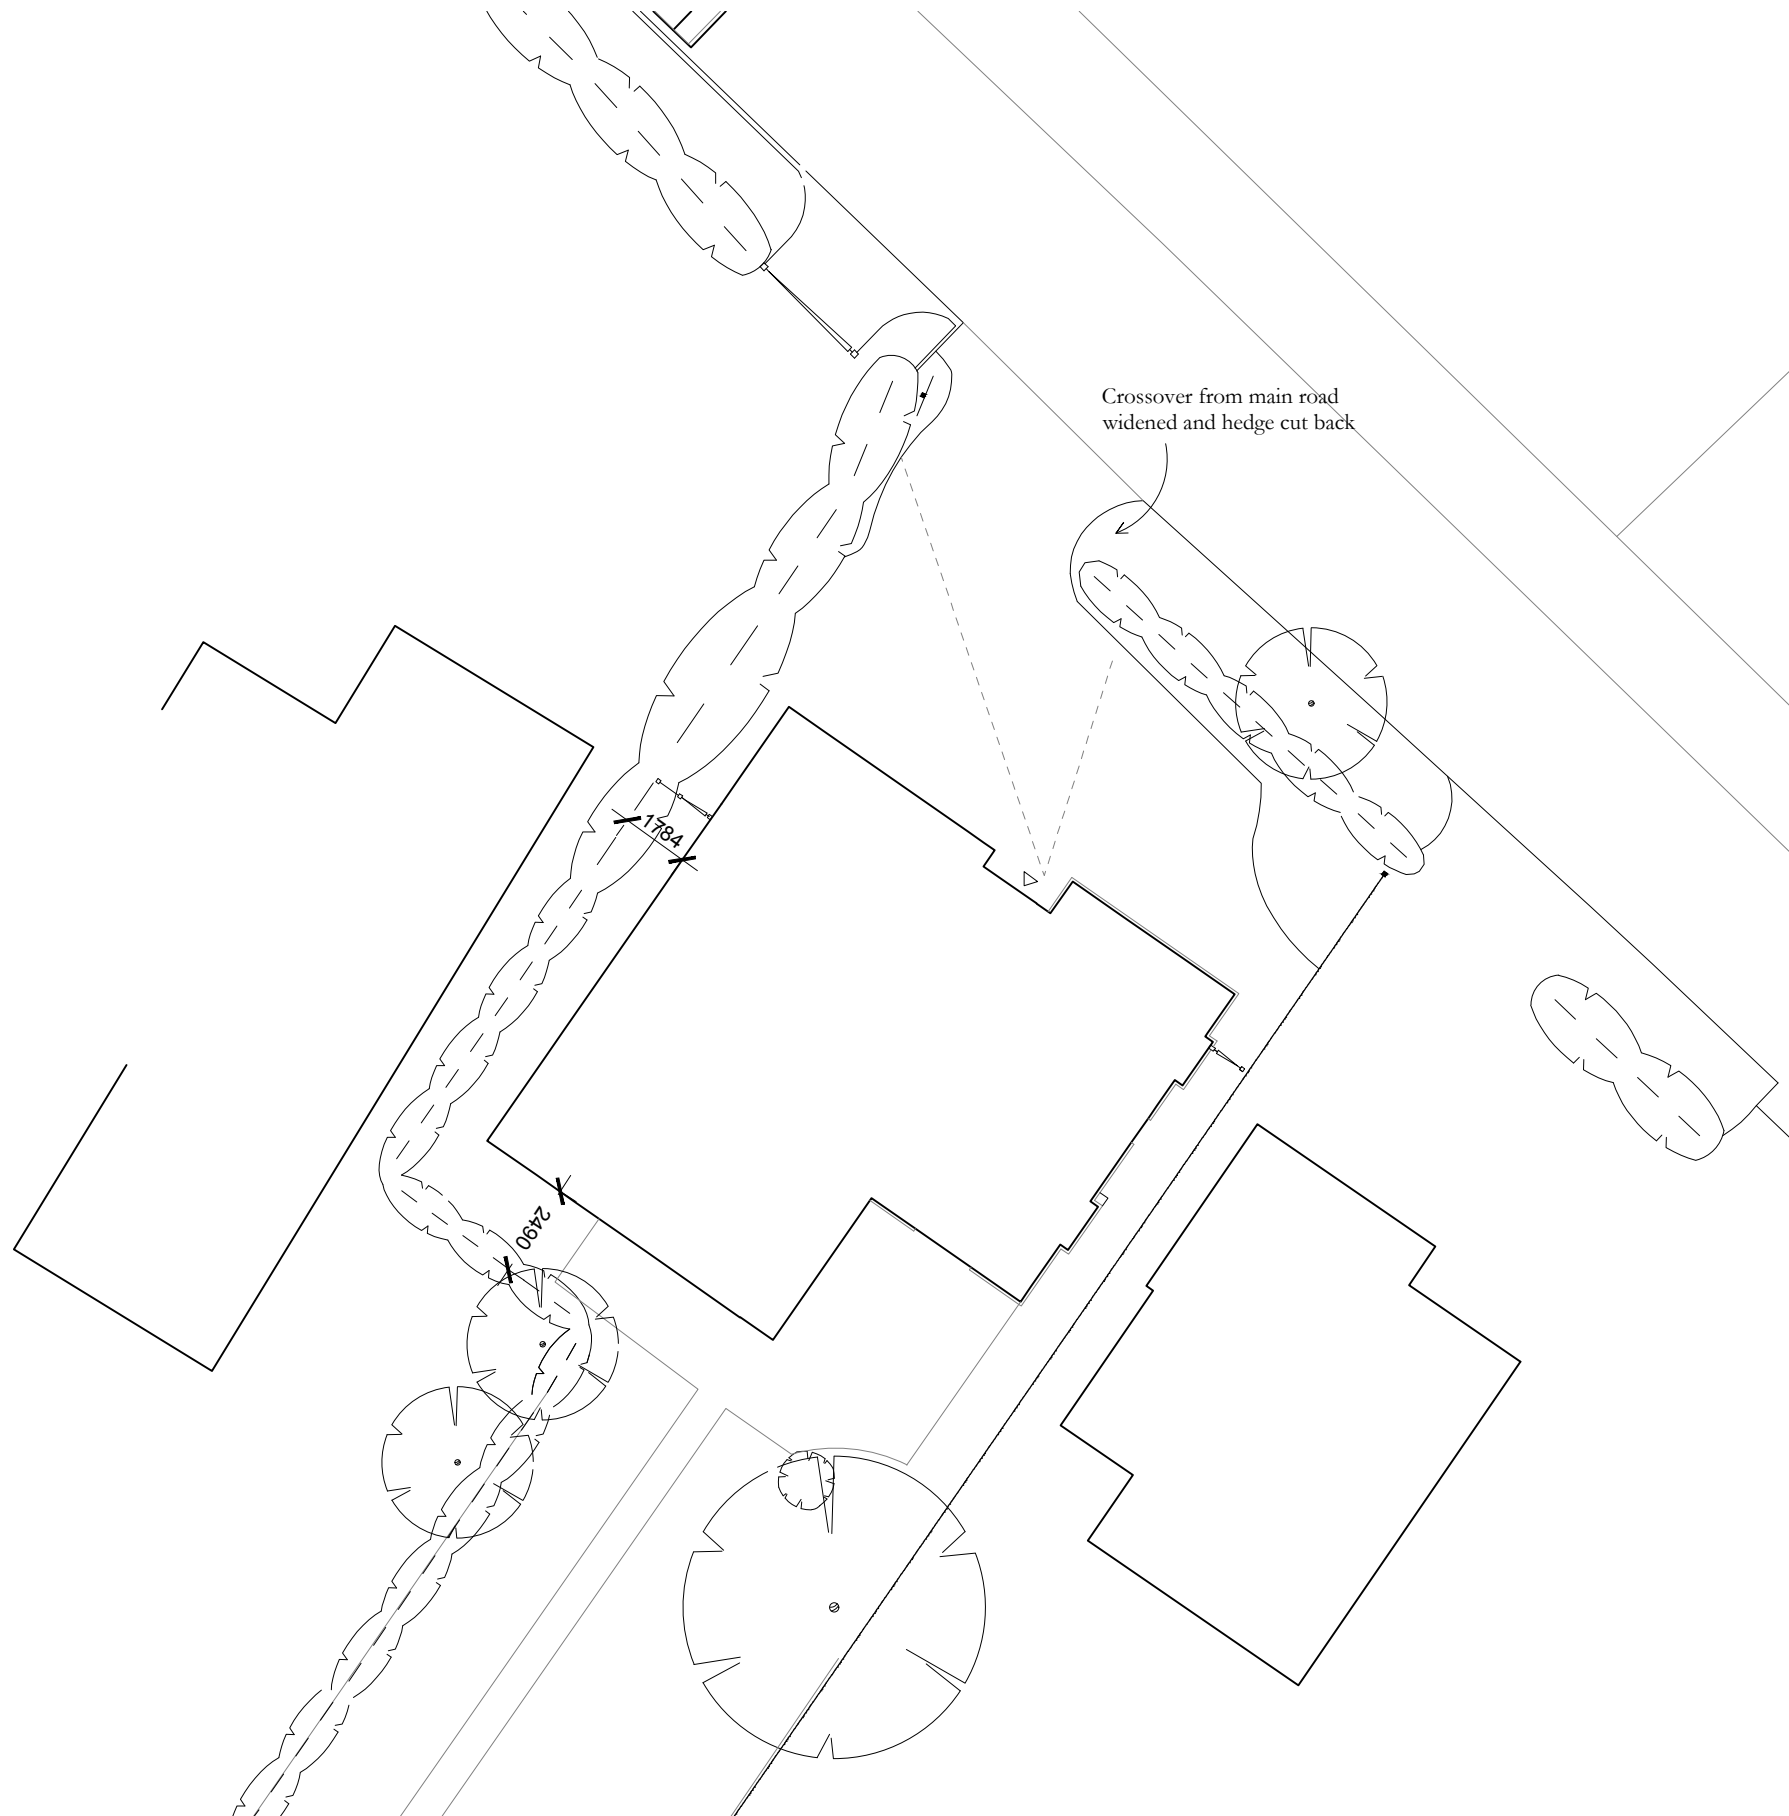


This drawing has been prepared for the purpose of gaining planning permission only and does not purport to be a working or contractual drawing and should not be used for any building or contractual purposes.

This drawing has been prepared based on survey drawings and information prepared by others.

All dimensions and levels on all drawings must be checked and verified on site before commencing any work.

 

REVISIONS:

SITE PLAN AS PROPOSED

Job No. 590
 Dwg No. 590-103
 Scale: 1:200atA3/1:100atA1 (©JUL 2018)

Proposed Alternations to 29 Elm Grove
 Barnham . West Sussex . PO22 0HL
 FOR Mr Mark West & Ms Marilyn McManus



James Wells Architects

Sussex House . 12 Crane Street
 Chichester . West Sussex . PO19 1LJ

T: 01243 940020
 E: admin@jameswellsarchitects.co.uk