


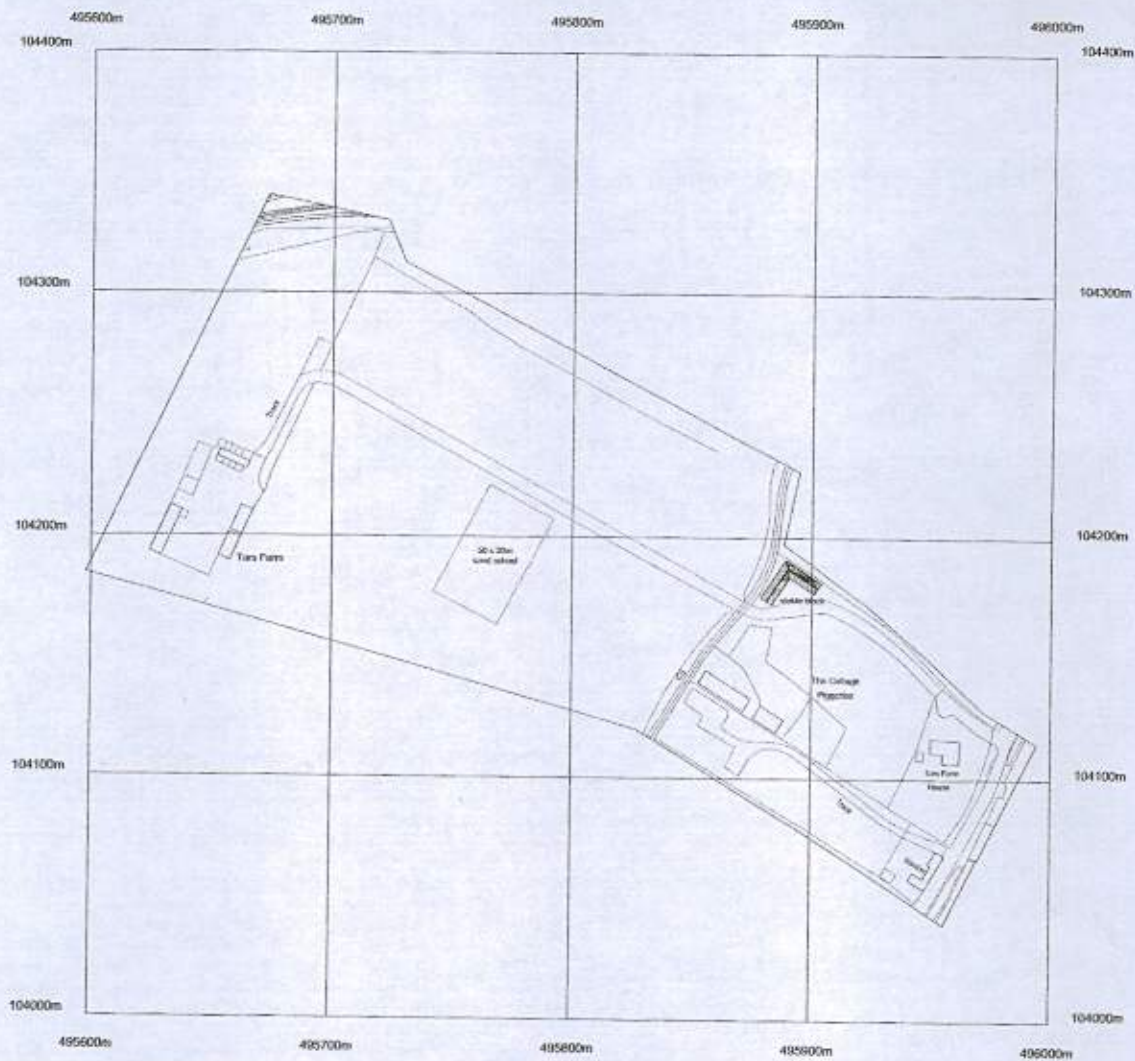

©Crown Copyright. All rights reserved. Licence no. 100019980

DO NOT SCALE BY THIS DRAWING  
CHECK ALL DIMENSIONS ON SITE BEFORE ANY WORK  
IS COMMENCED  
ALL DIMENSIONS ARE TO FACE UNLESS OTHERWISE  
STATED WITH EXCEPT FOR THE PLACEMENT  
OF CURBS, CHIMNEYS AND OTHER STRUCTURES  
COPYRIGHT OF THIS DRAWING IS RESERVED BY THE  
ARCHITECT AND IS NOT TO BE REPRODUCED  
WITHOUT WRITTEN CONSENT

|                                      |               |               |             |
|--------------------------------------|---------------|---------------|-------------|
| DATE: 10/01/13                       |               |               |             |
| BY: J. Voller                        |               |               |             |
| FOR: Tans Farm                       |               |               |             |
| SHEET: 1 OF 1                        |               |               |             |
| PROJECT: Tans Farm                   |               |               |             |
| LOCATION: Church Lane                |               |               |             |
| POSTCODE: PO22 8GB                   |               |               |             |
| DRAWING TITLE: Site Plan As Existing |               |               |             |
| DATE: Mar '13                        | SCALE: 1:1000 | DRAWN BY: JVC | CHECKED BY: |
| 1309                                 | 1.01          | 1309          | 1.01        |