
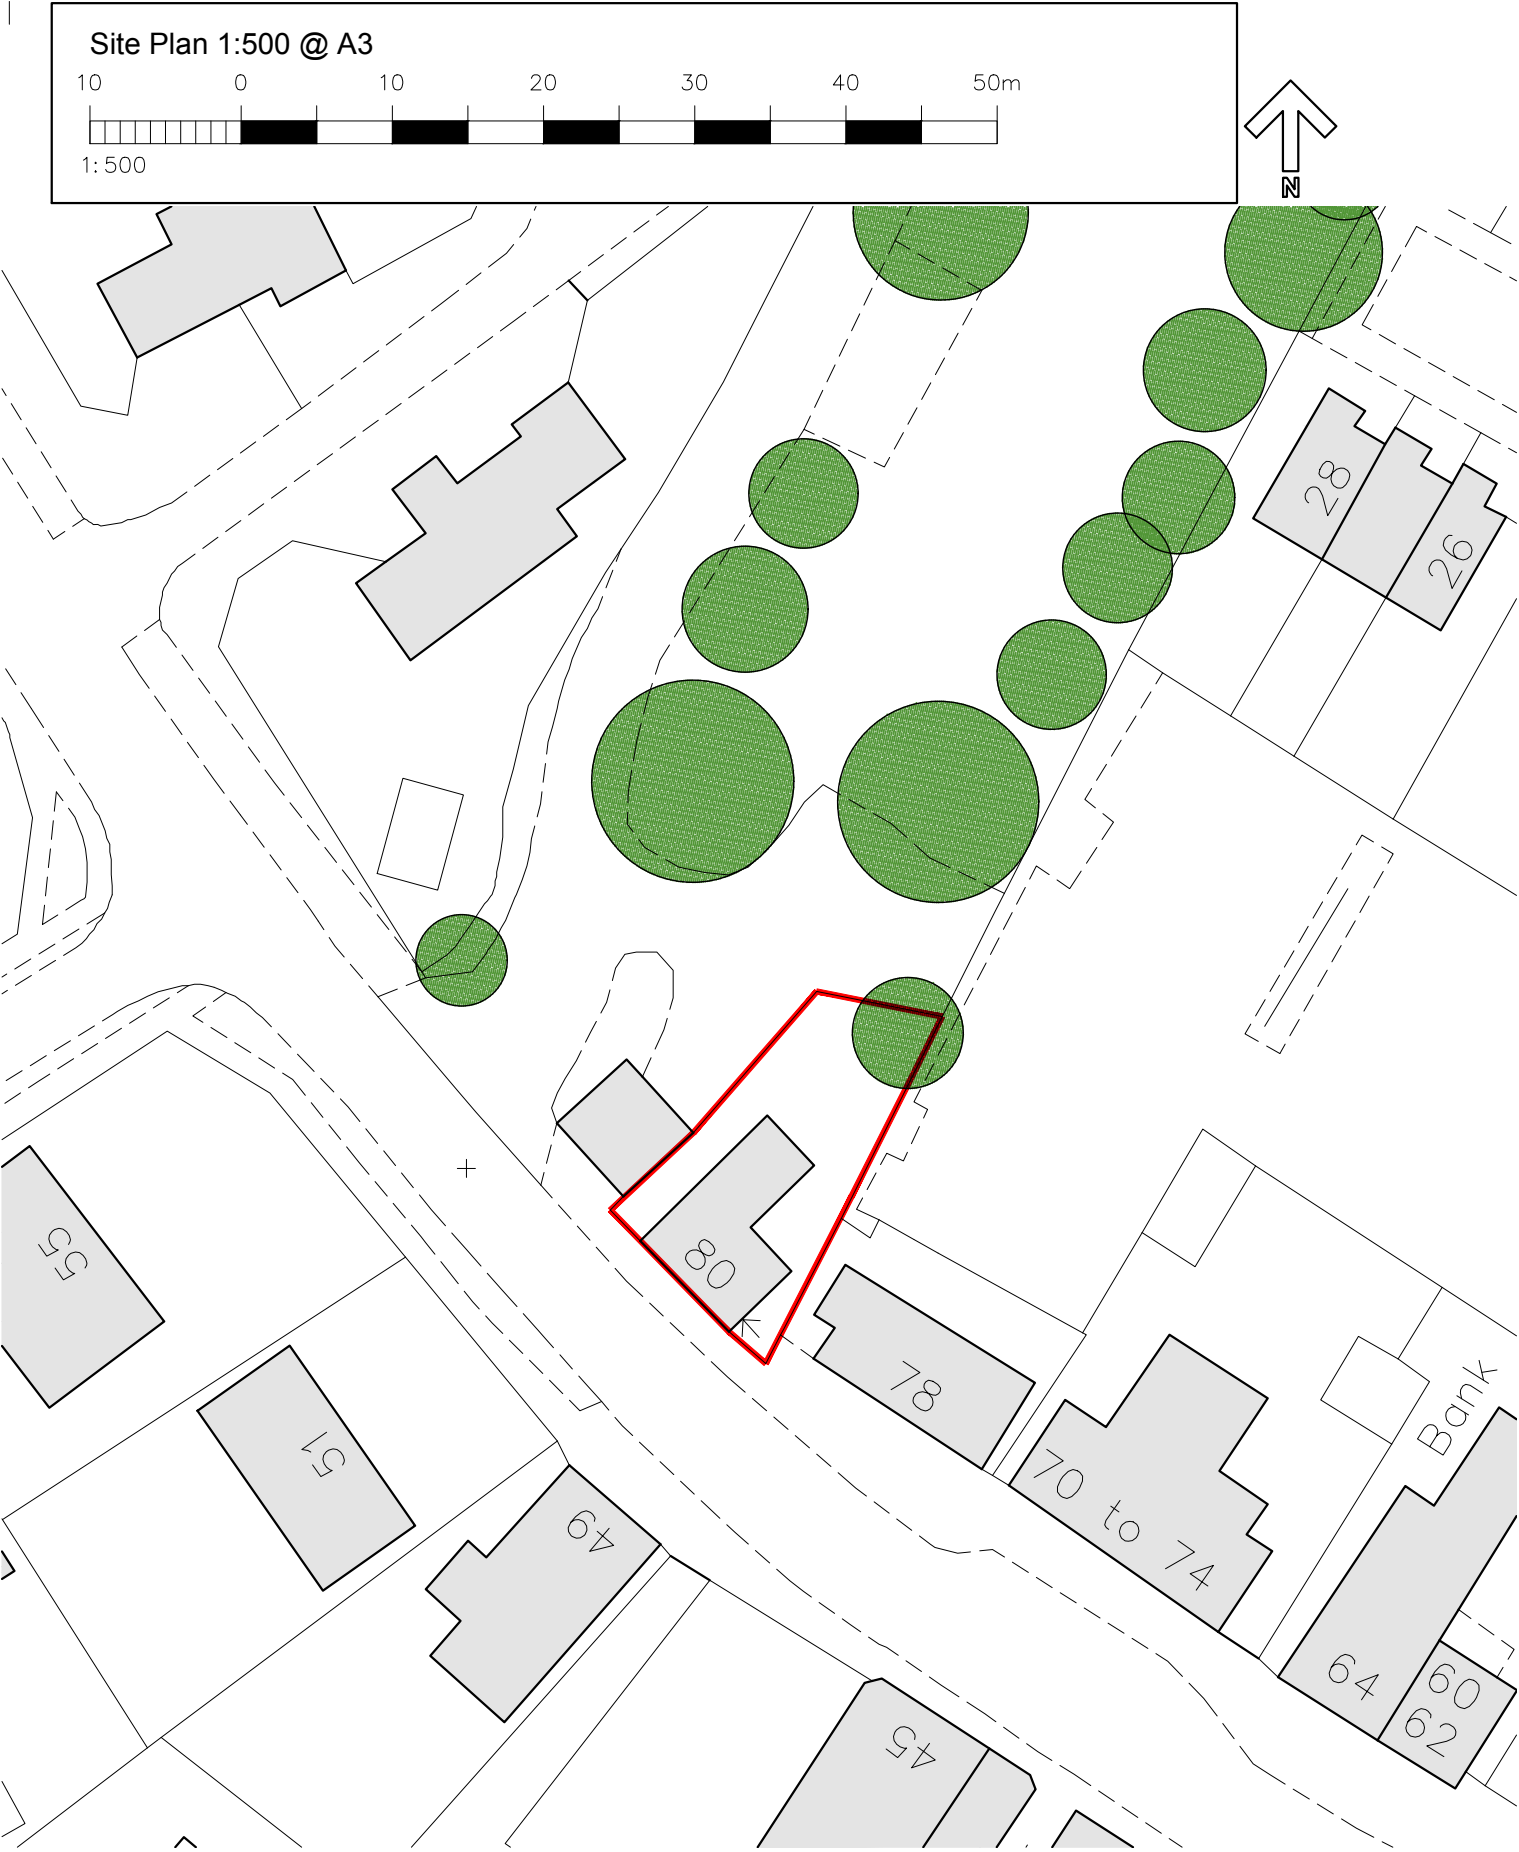


Notes

1. This drawing is the copyright of MH Architects Ltd
2. Do not scale this drawing except for Local Authority planning purposes
3. All dimensions must be checked on site by the contractor prior to commencement of the works.

| Rev. | Revision | By | Date | Check |
|------|----------|----|------|-------|
|------|----------|----|------|-------|

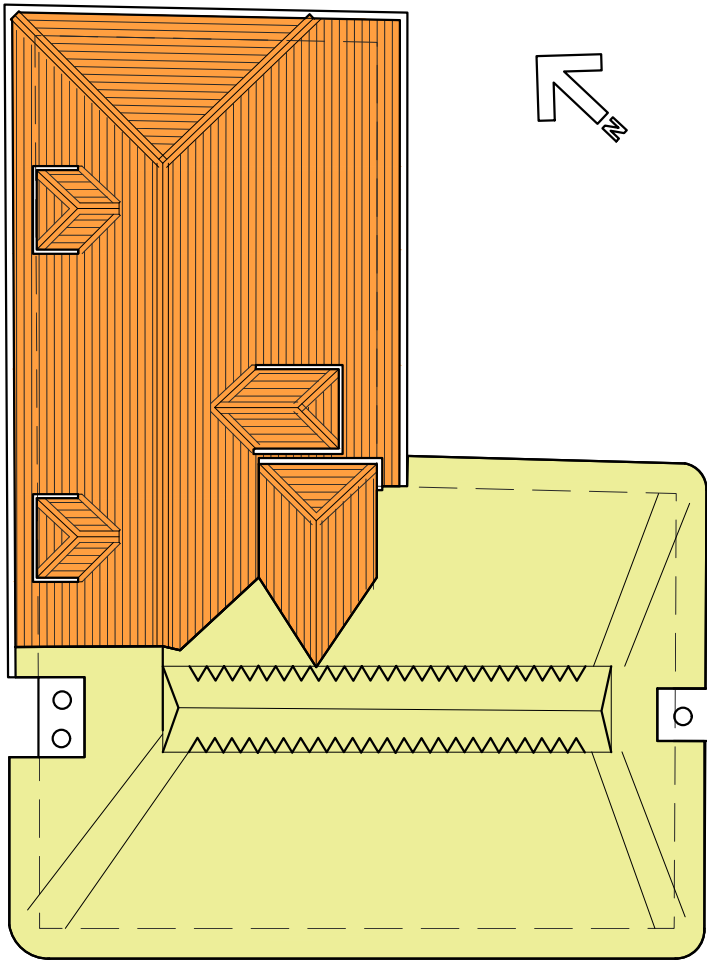

80 Barham Road

Barnham

Re-roofing

United Response

| Project & Drawing title     |                      |            |      |              |
|-----------------------------|----------------------|------------|------|--------------|
| Site location and Roof plan |                      |            |      |              |
| Drawn                       | Date                 | Checked    | Date | Scale at A3  |
| HG                          | 02.11.17             |            |      | 1:500/ 1:100 |
| Job N°                      | 17-197               | Drawing N° | 001  | Rev. A       |
| Status                      | Planning Application |            |      |              |

Ground floor | Bicentennial Building  
Southern Gate | Chichester  
West Sussex | PO19 8EZ

T. 01243 774748  
E. admin@mharchitects.co.uk  
www.mharchitects.co.uk

Limited Company  
Registered in England No.1994233

