
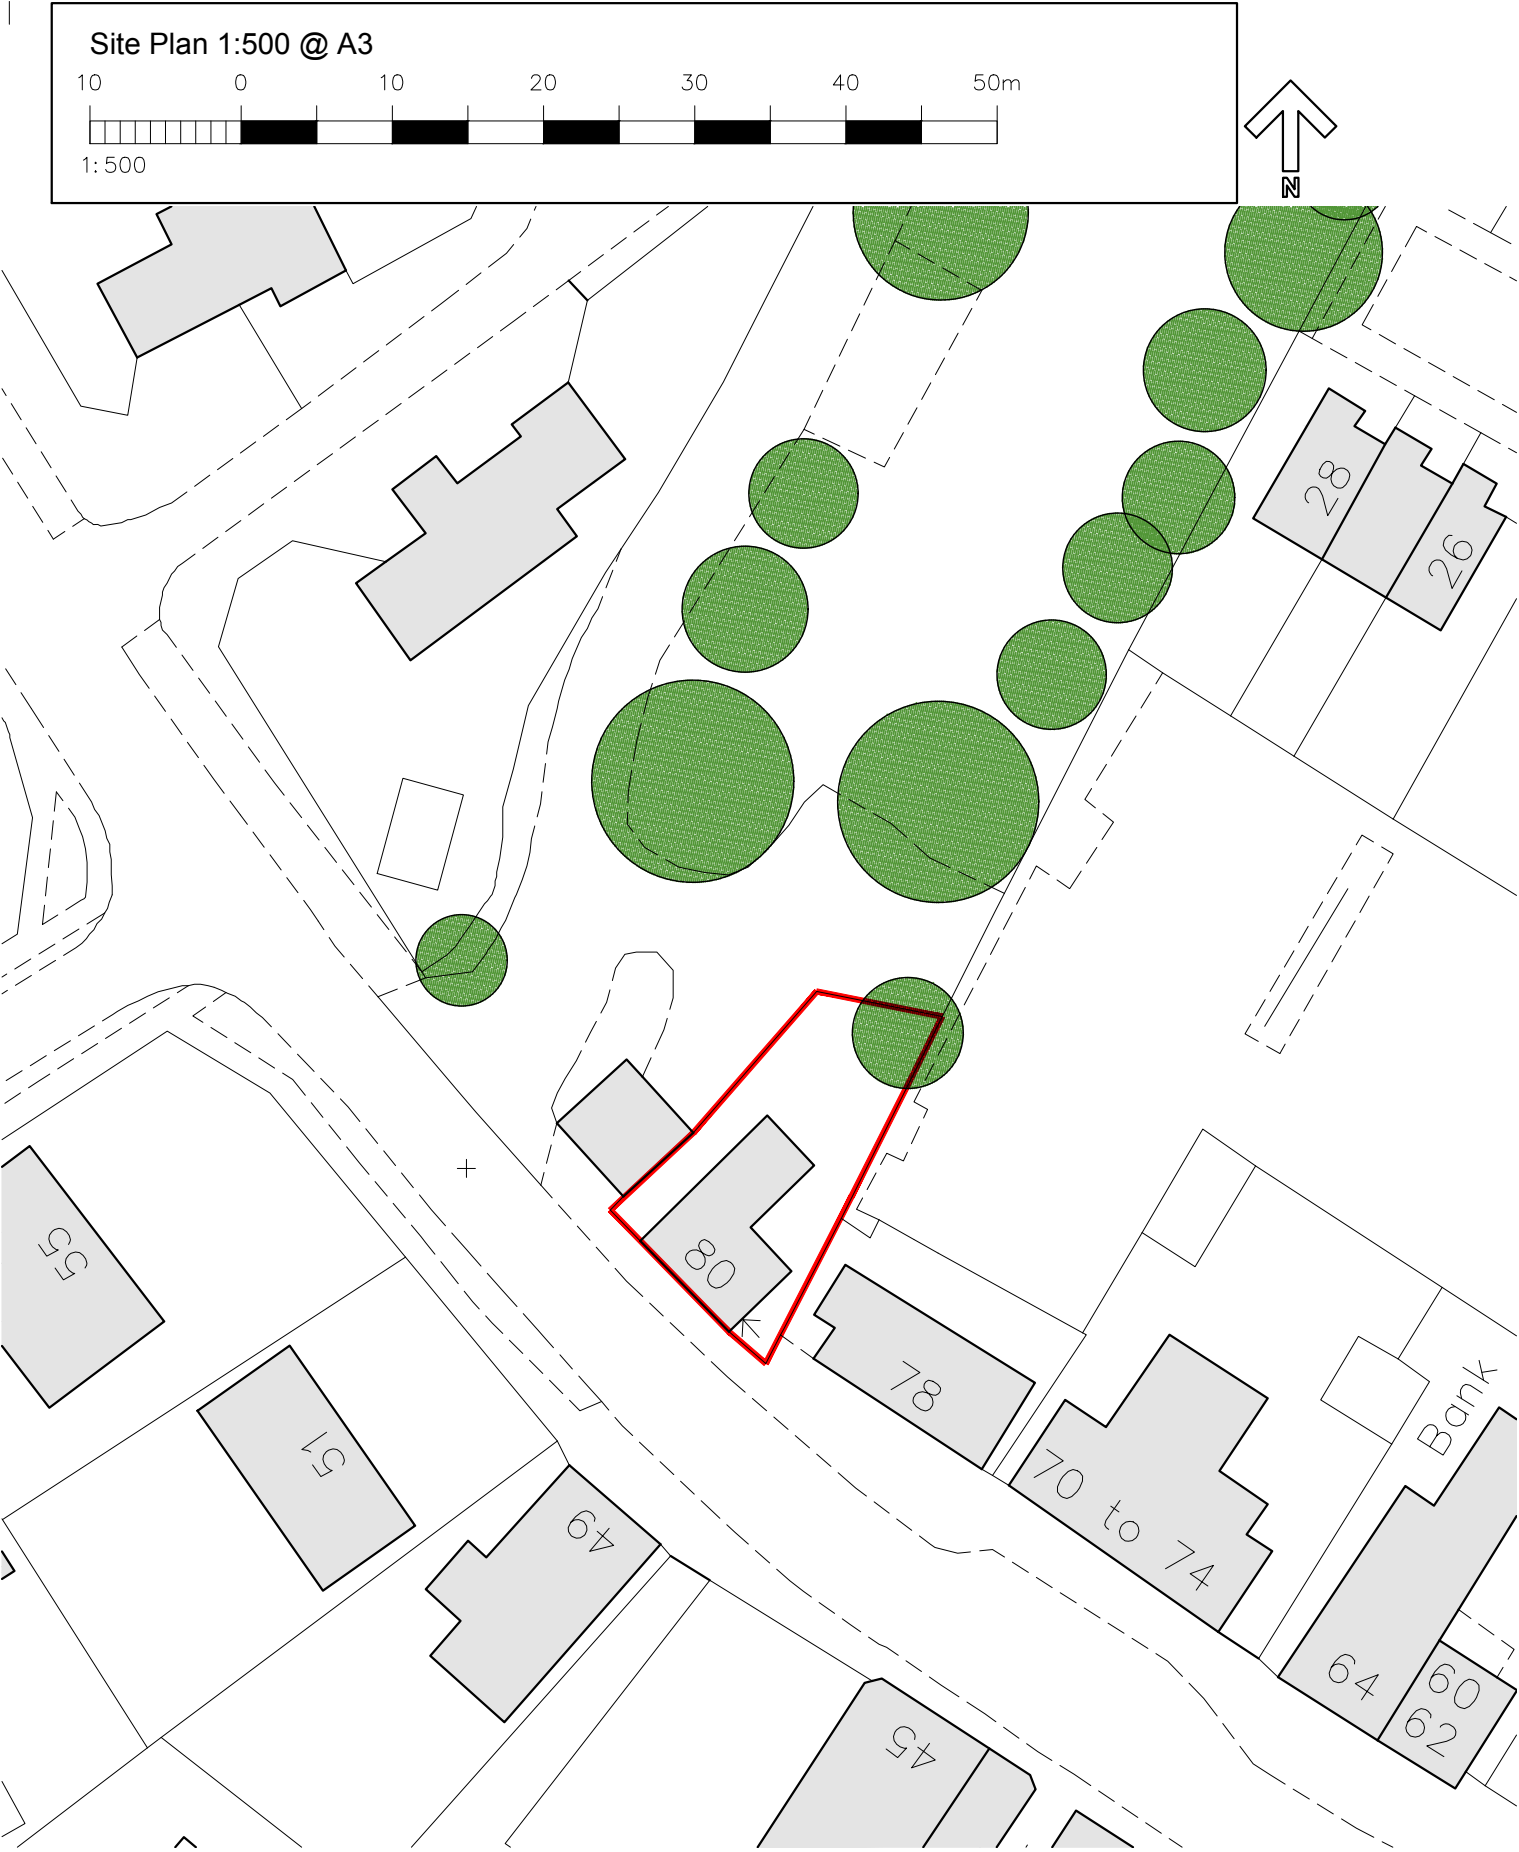


Notes

1. This drawing is the copyright of MH Architects Ltd
2. Do not scale this drawing except for Local Authority planning purposes
3. All dimensions must be checked on site by the contractor prior to commencement of the works.

Rev.	Revision	By	Date	Check

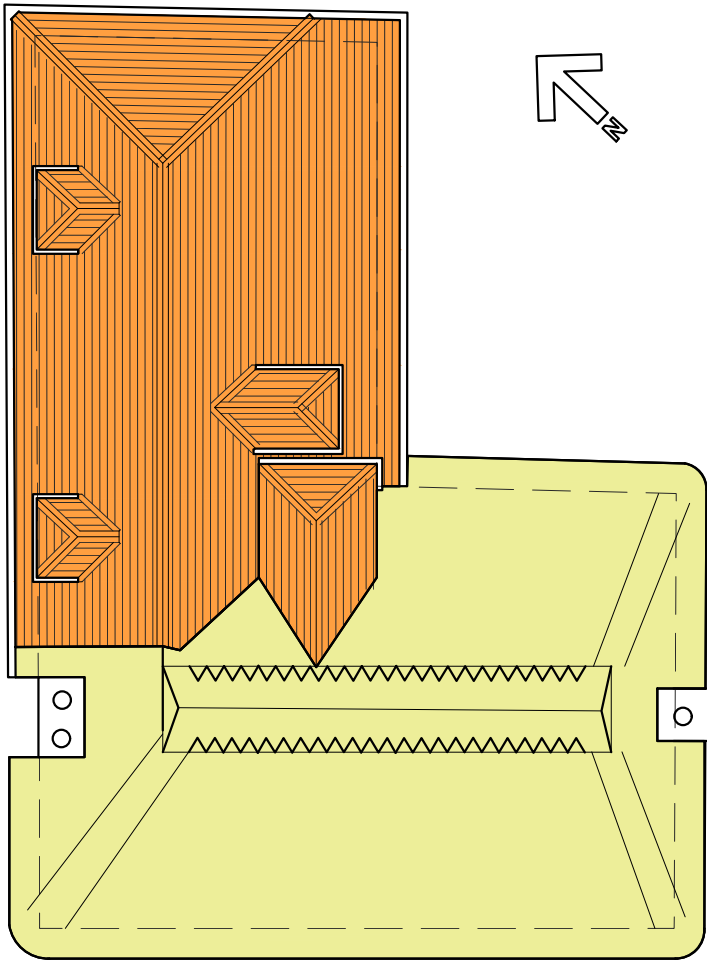

80 Barham Road

Barnham

Re-roofing

United Response

Project & Drawing title				
Site location and Roof plan				
Drawn	Date	Checked	Date	Scale at A3
HG	02.11.17			1:500/ 1:100
Job N°	17-197	Drawing N°	001	Rev. A
Status	Planning Application			

Ground floor | Bicentennial Building
Southern Gate | Chichester
West Sussex | PO19 8EZ

T. 01243 774748
E. admin@mharchitects.co.uk
www.mharchitects.co.uk

Limited Company
Registered in England No.1994233

