



note:
 1. this drawing is the copyright of PH Design and is not to be reproduced without consent.
 2. the contractor is to check all dimensions and levels before site works commence and/or preparation of workshop drawings.

revision	date	amendment

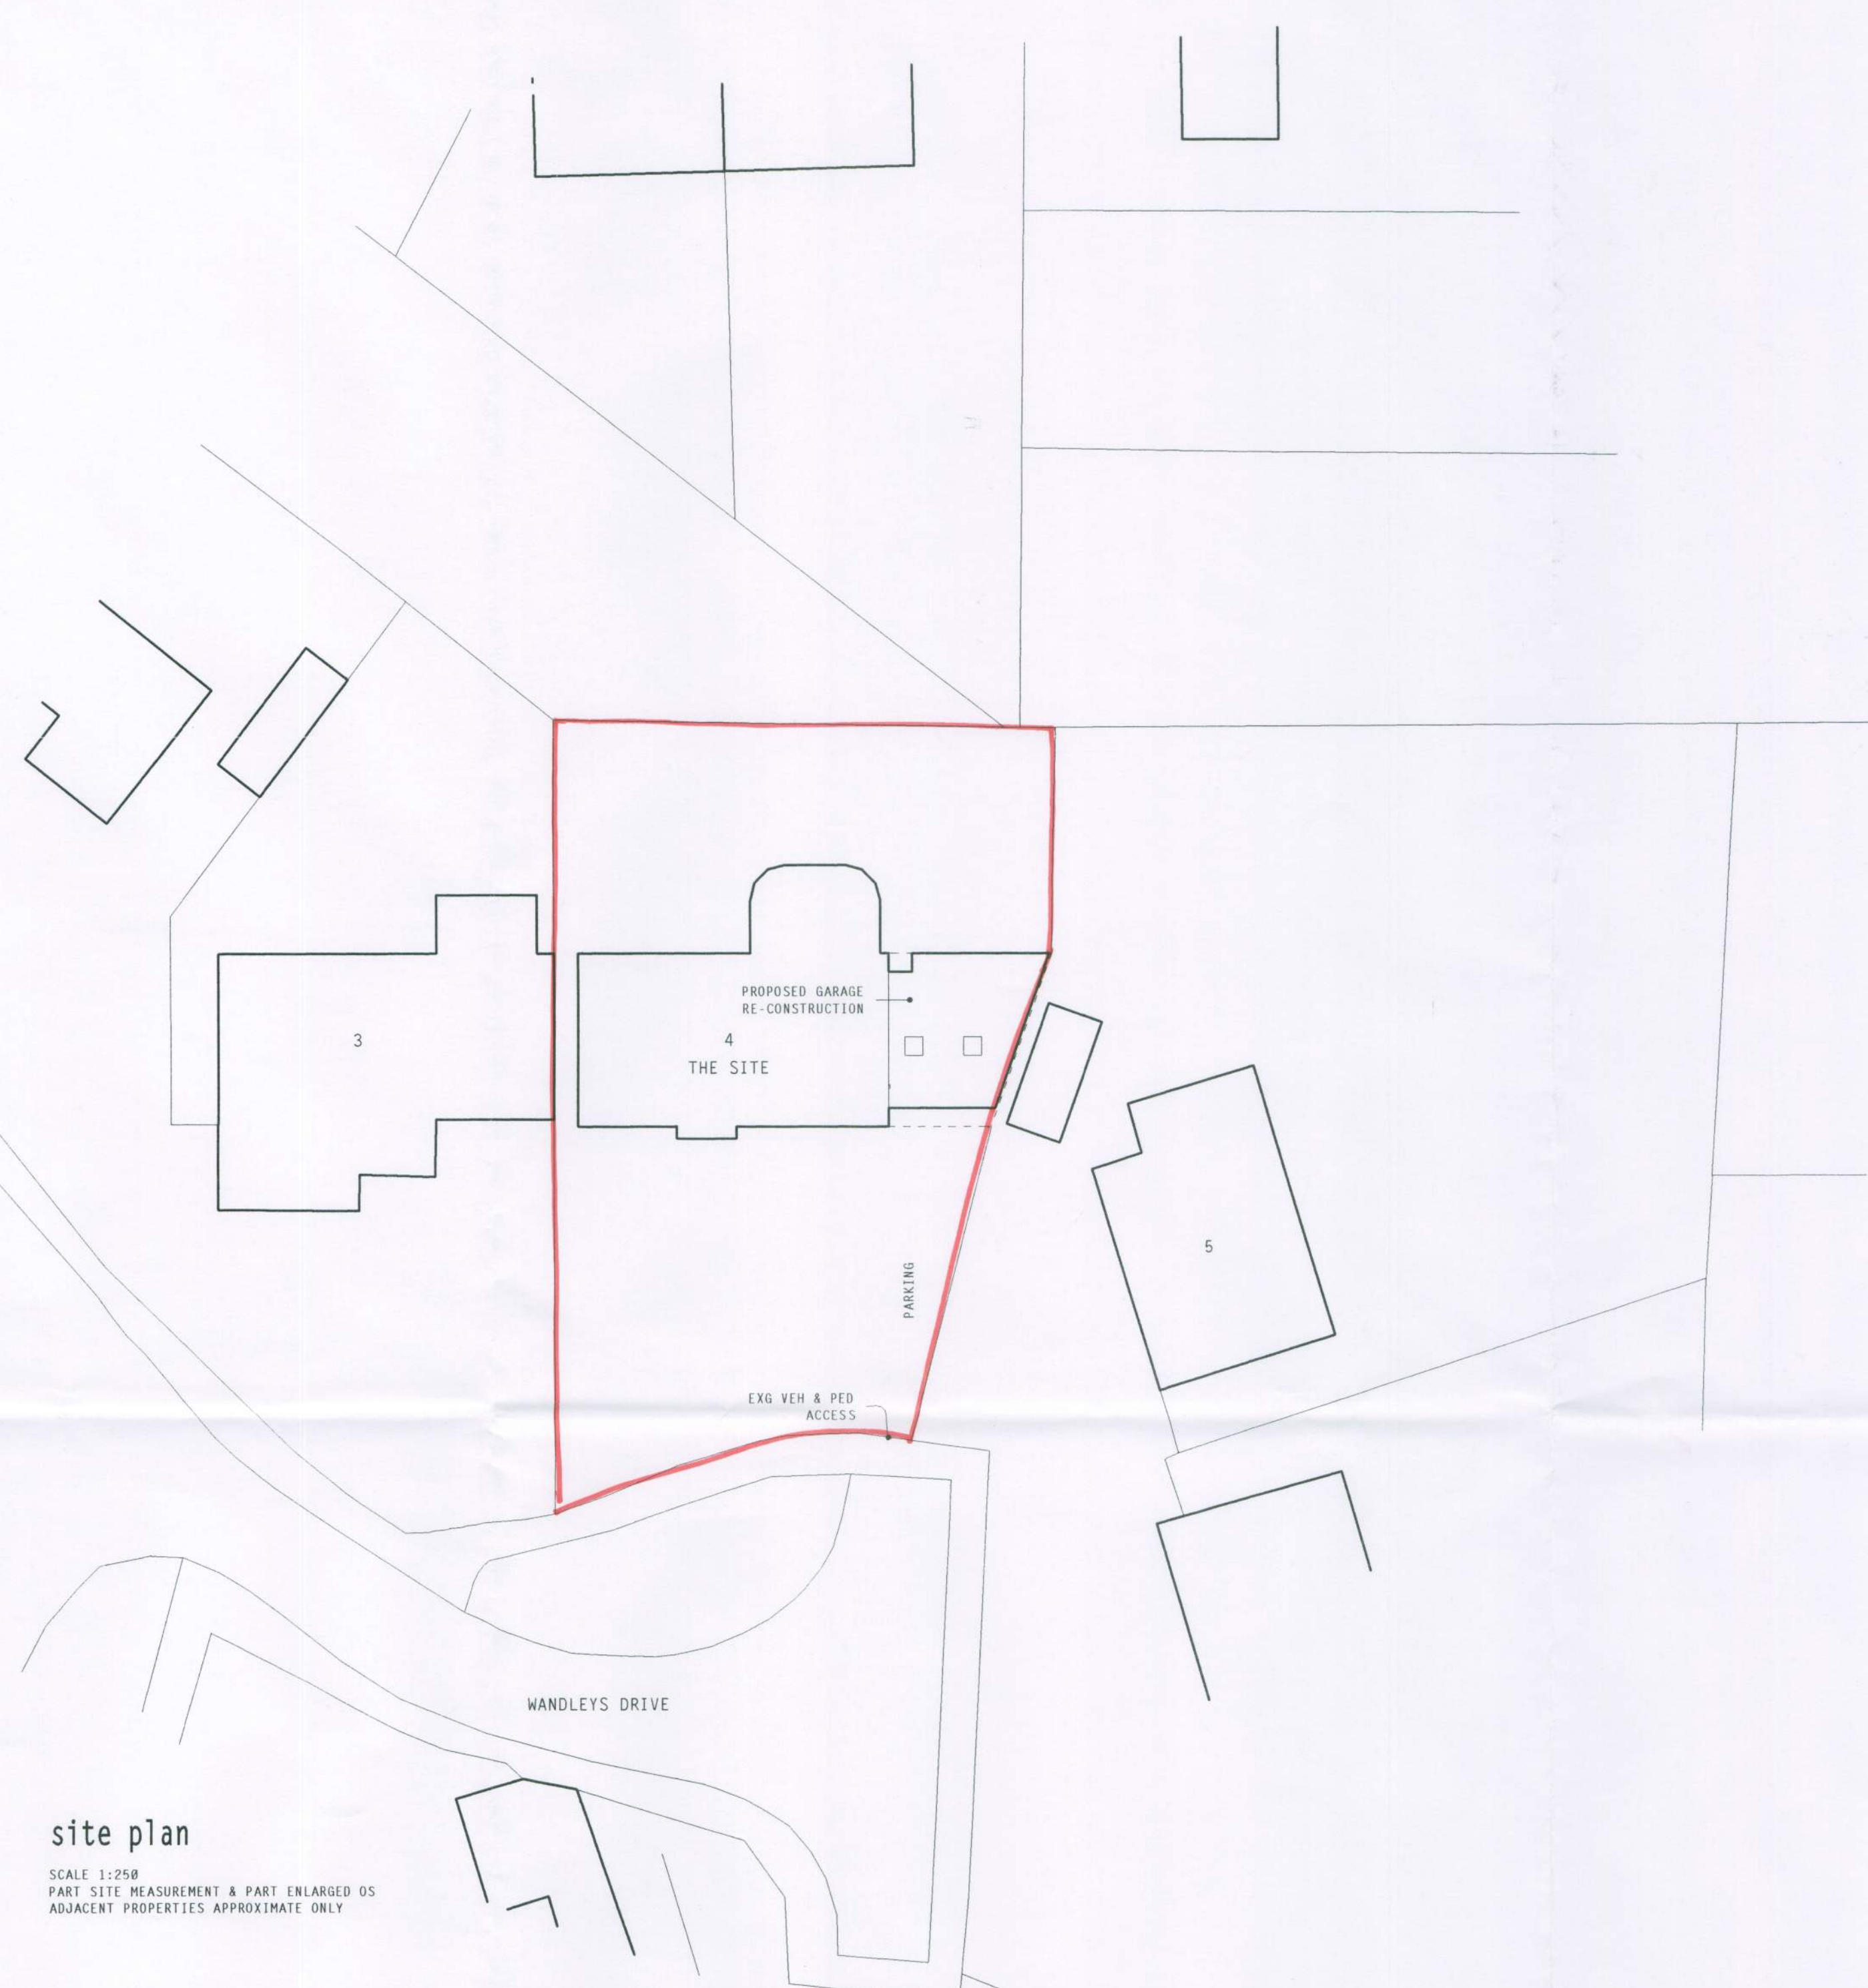

site plan

SCALE 1:250
 PART SITE MEASUREMENT & PART ENLARGED OS
 ADJACENT PROPERTIES APPROXIMATE ONLY

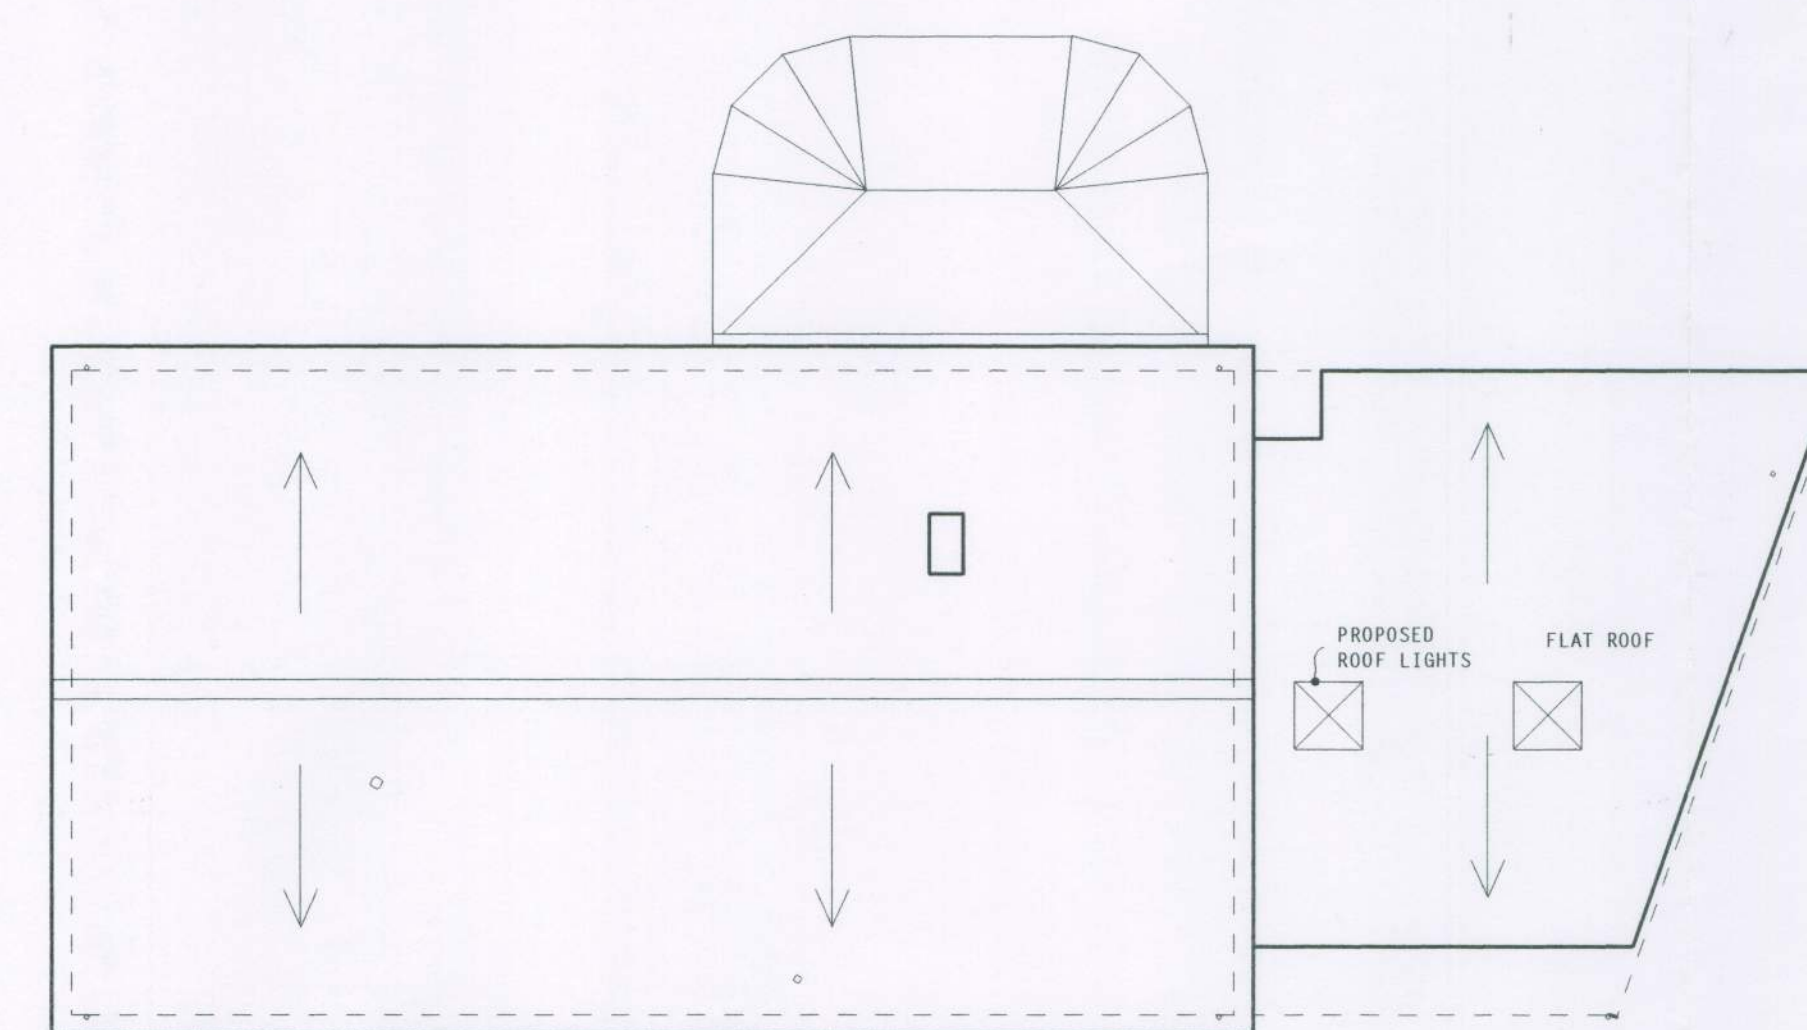


proposed roof plan

SCALE 1:50



location plan

SCALE 1:1250
 CROWN COPYRIGHT RESERVED
 LICENCE SR 100028450

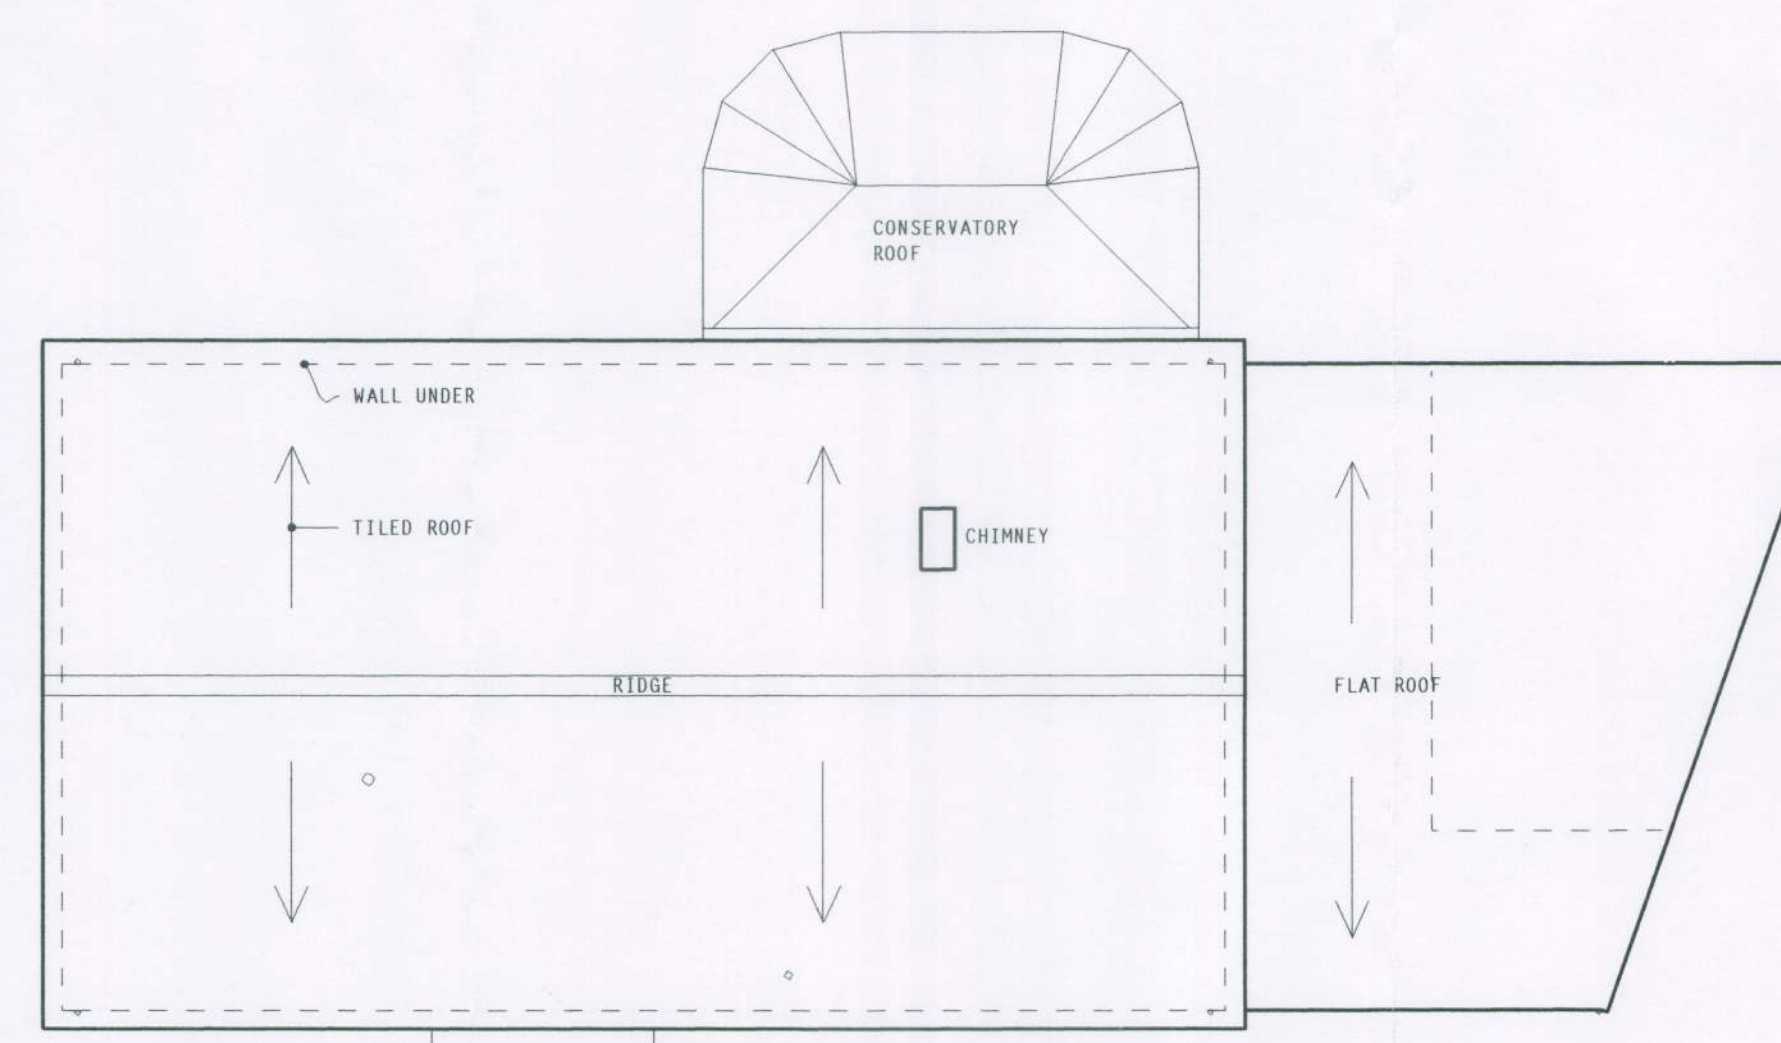

existing roof plan

SCALE 1:50

client: Mr & Mrs J. Kyles

project: proposed re-construction,
 of garage, 4 Wandleys Drive,
 Eastergate, Bognor Regis PO20 3SF

PH DESIGN
 architectural consultants
 3 chapel street chichester
 w.sussex PO19 1BU
 tel:(01243) 781760

project: 13/C02
 drawing no: 2
 date: jan 2013

