



note:
1. this drawing is the copyright of PH Design and is not to be reproduced without consent.
2. the contractor is to check all dimensions and levels before site works commence and/or preparation of workshop drawings.

revision	date	amendment
A	22.1.13	MINOR REVISIONS

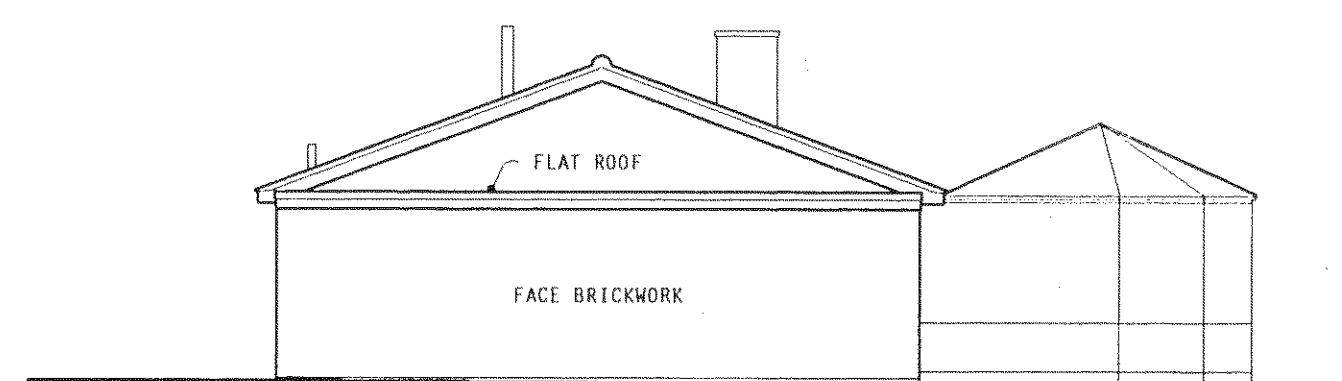


west
existing elevations

SCALE 1:100

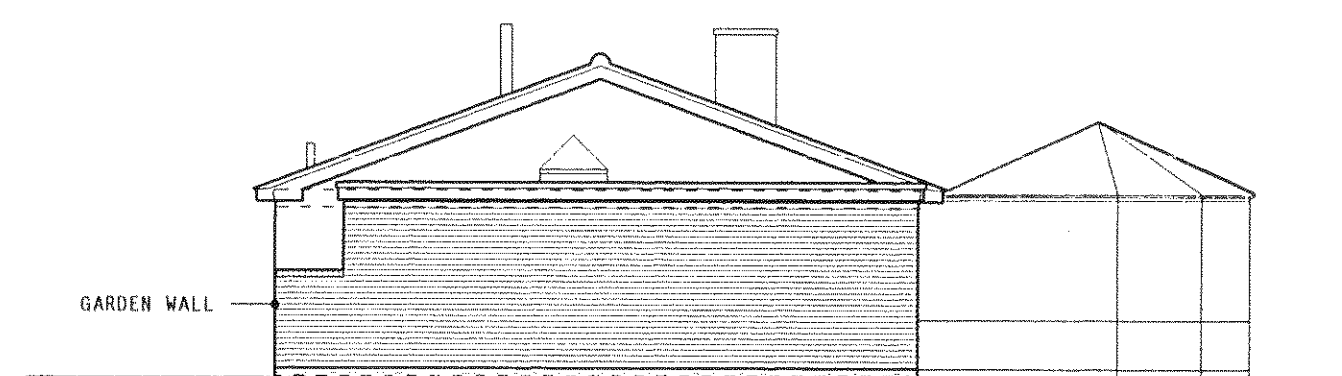


west
proposed elevations


SCALE 1:100

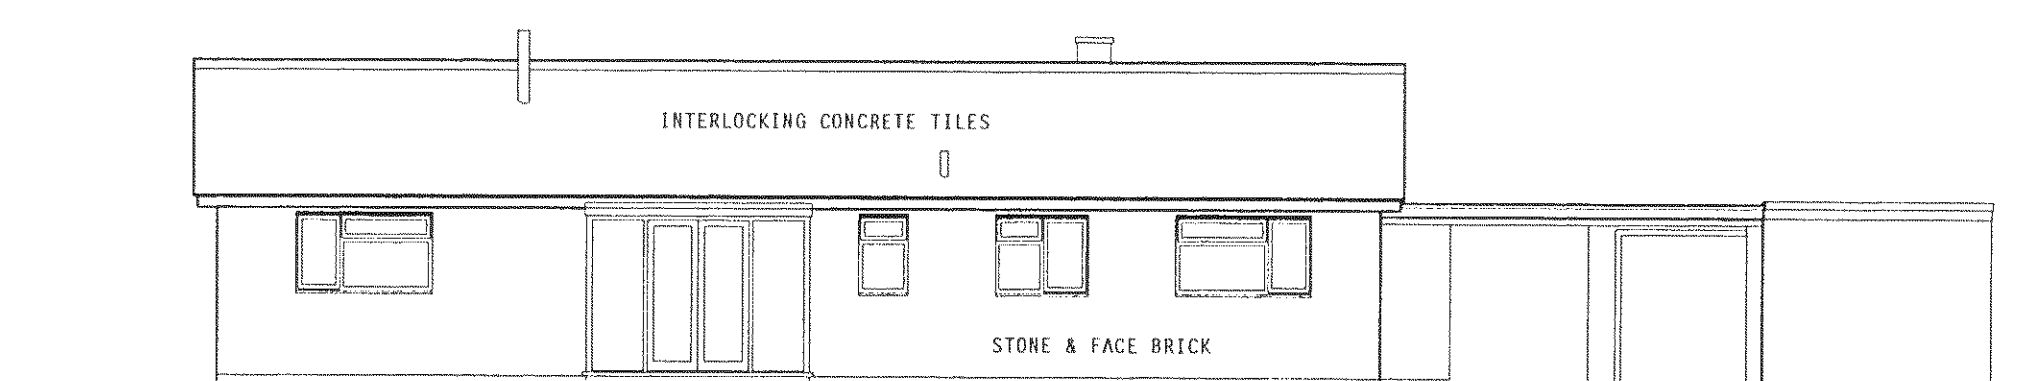


north

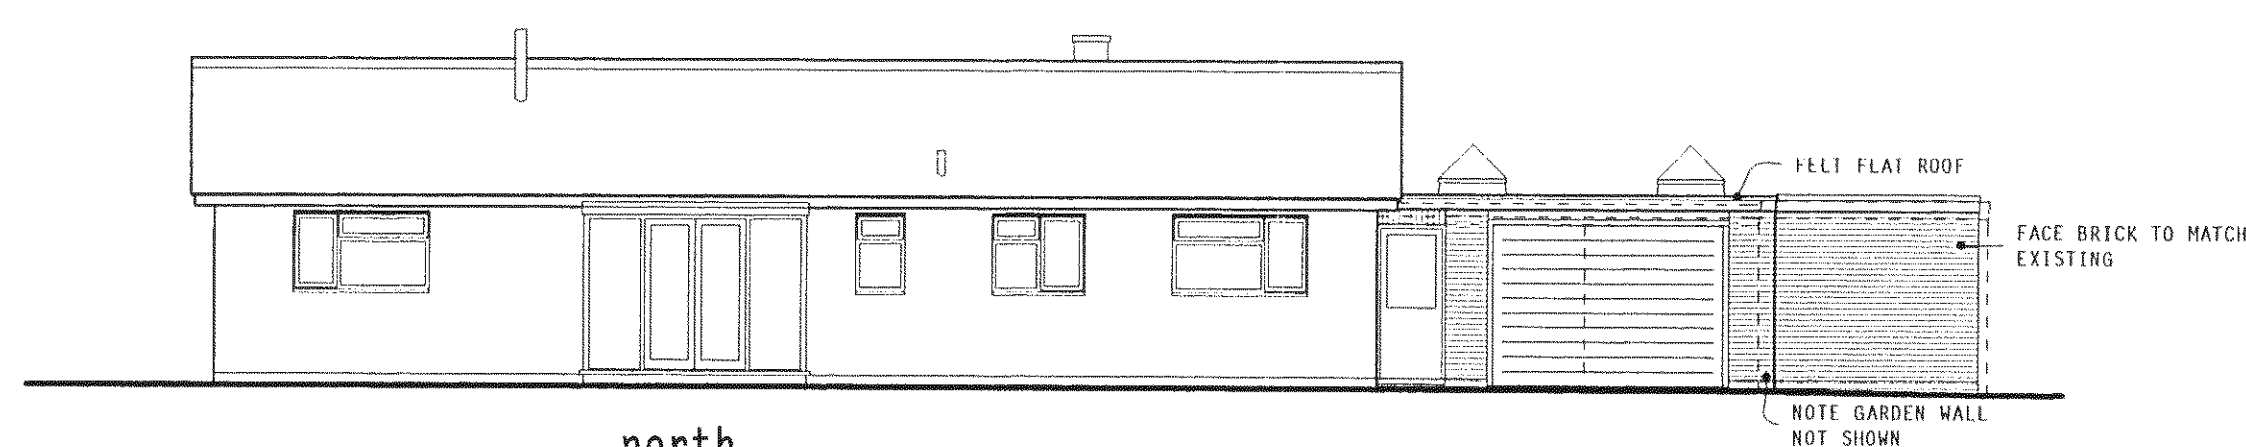


north

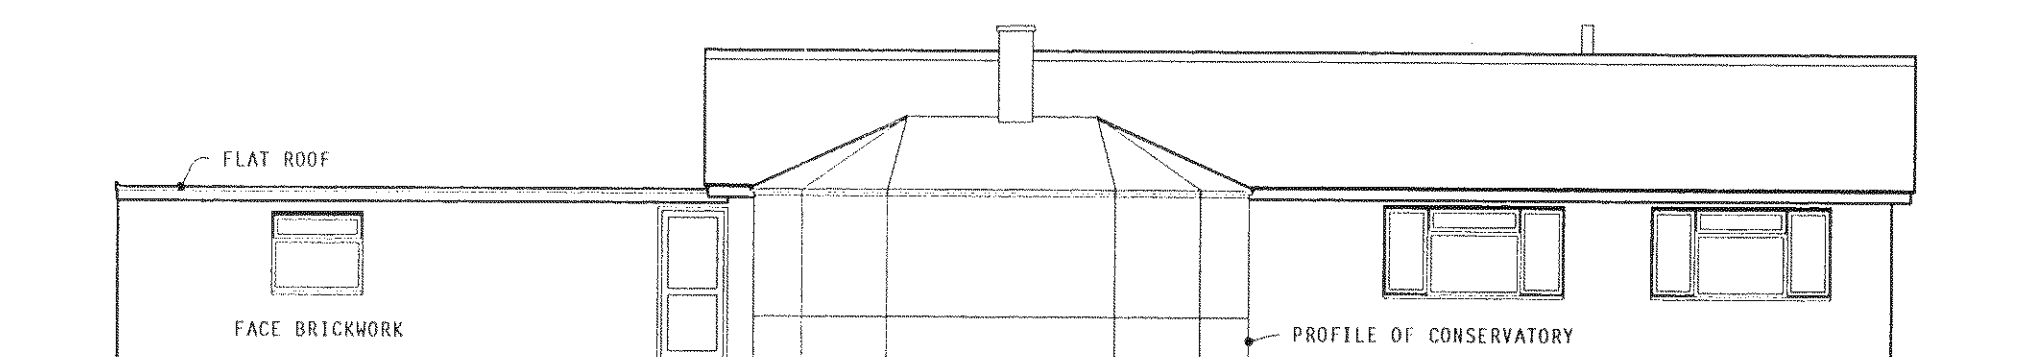

south

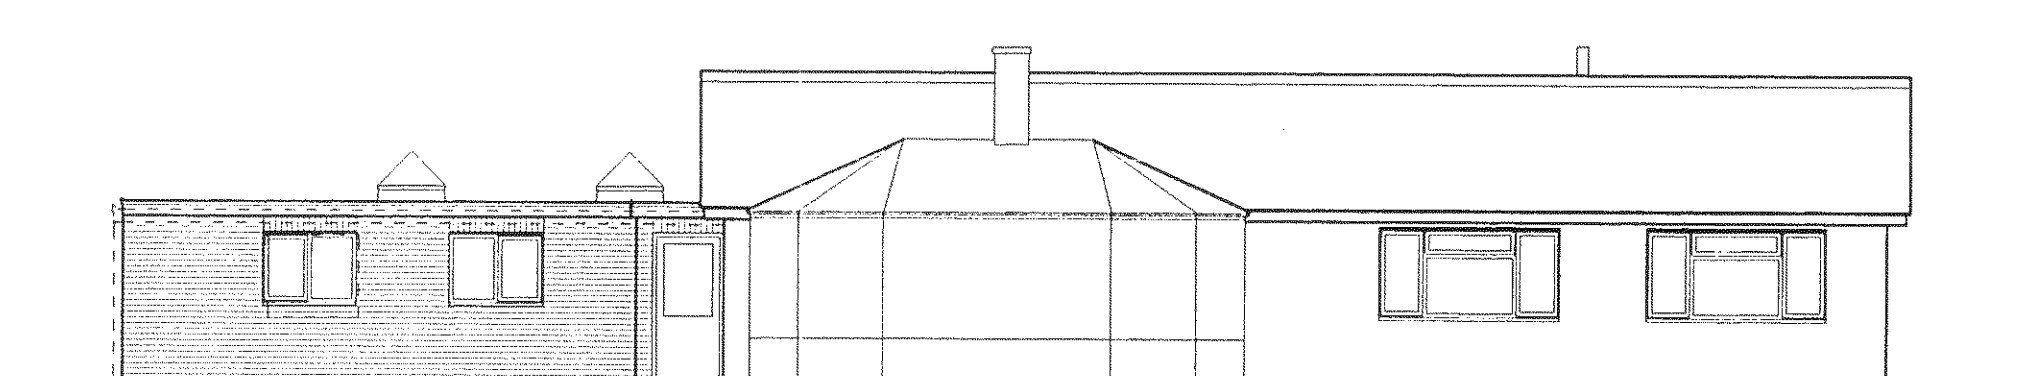


south

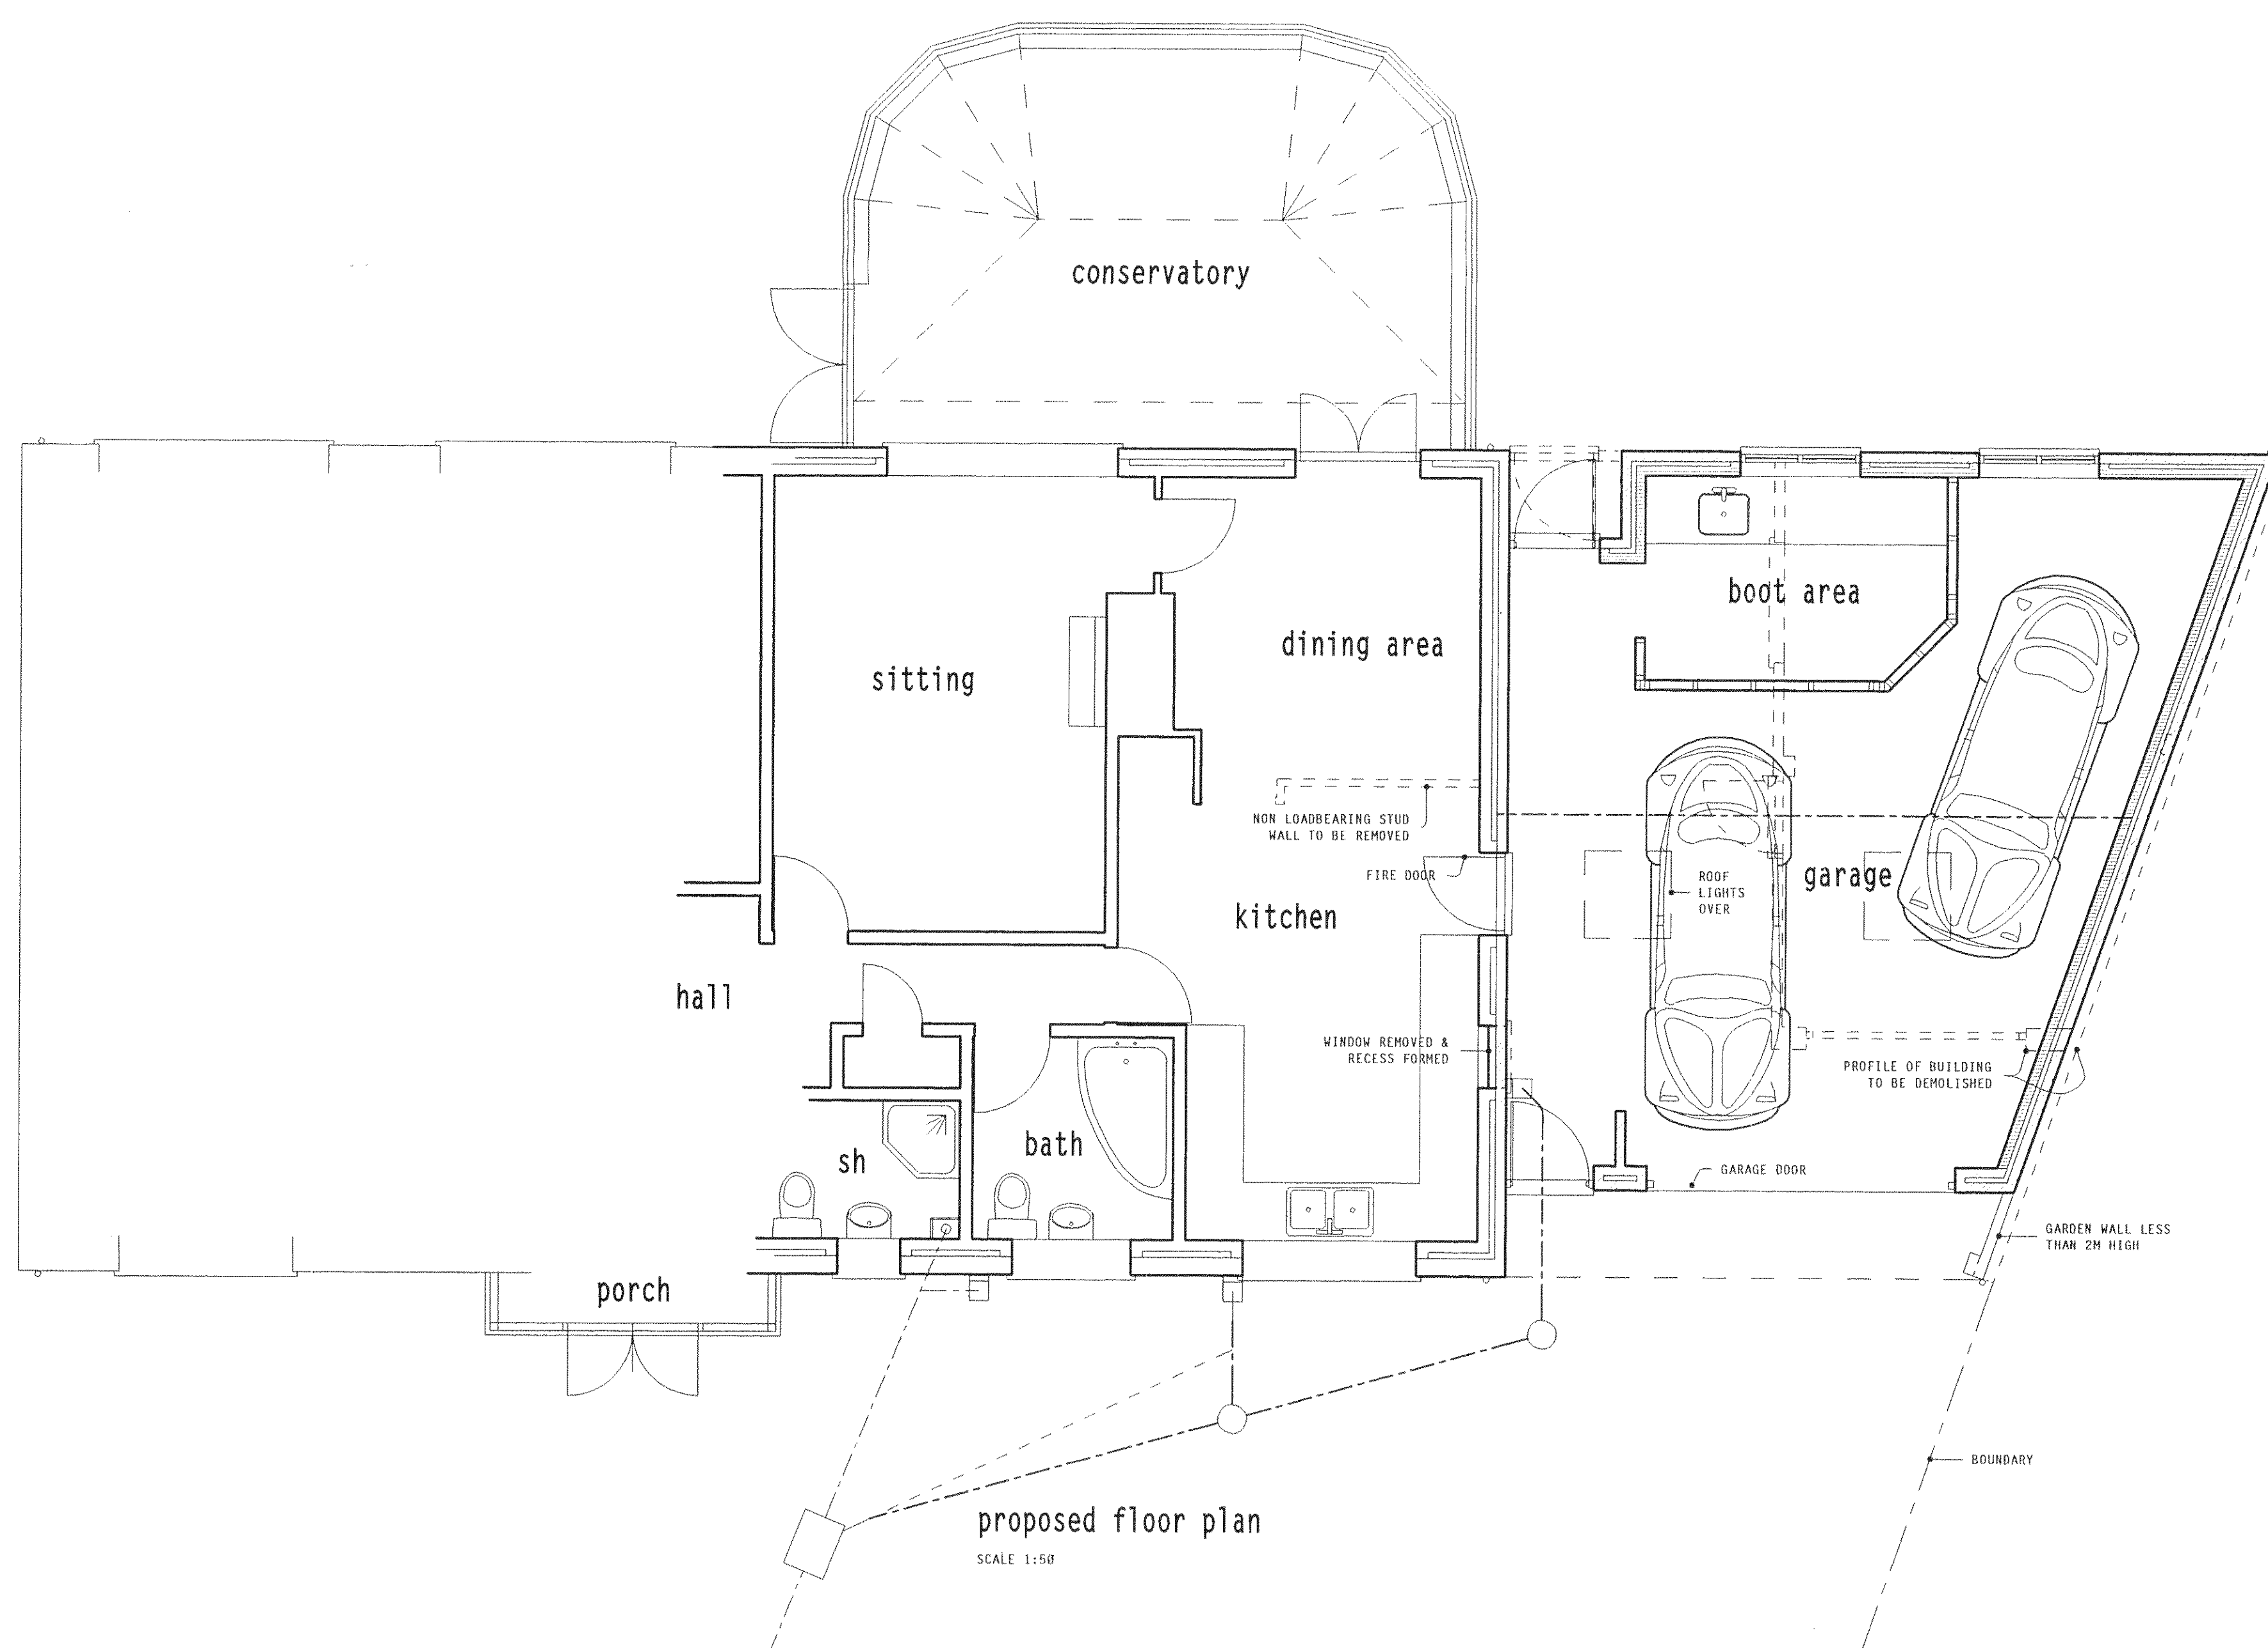


proposed floor plan

SCALE 1:50

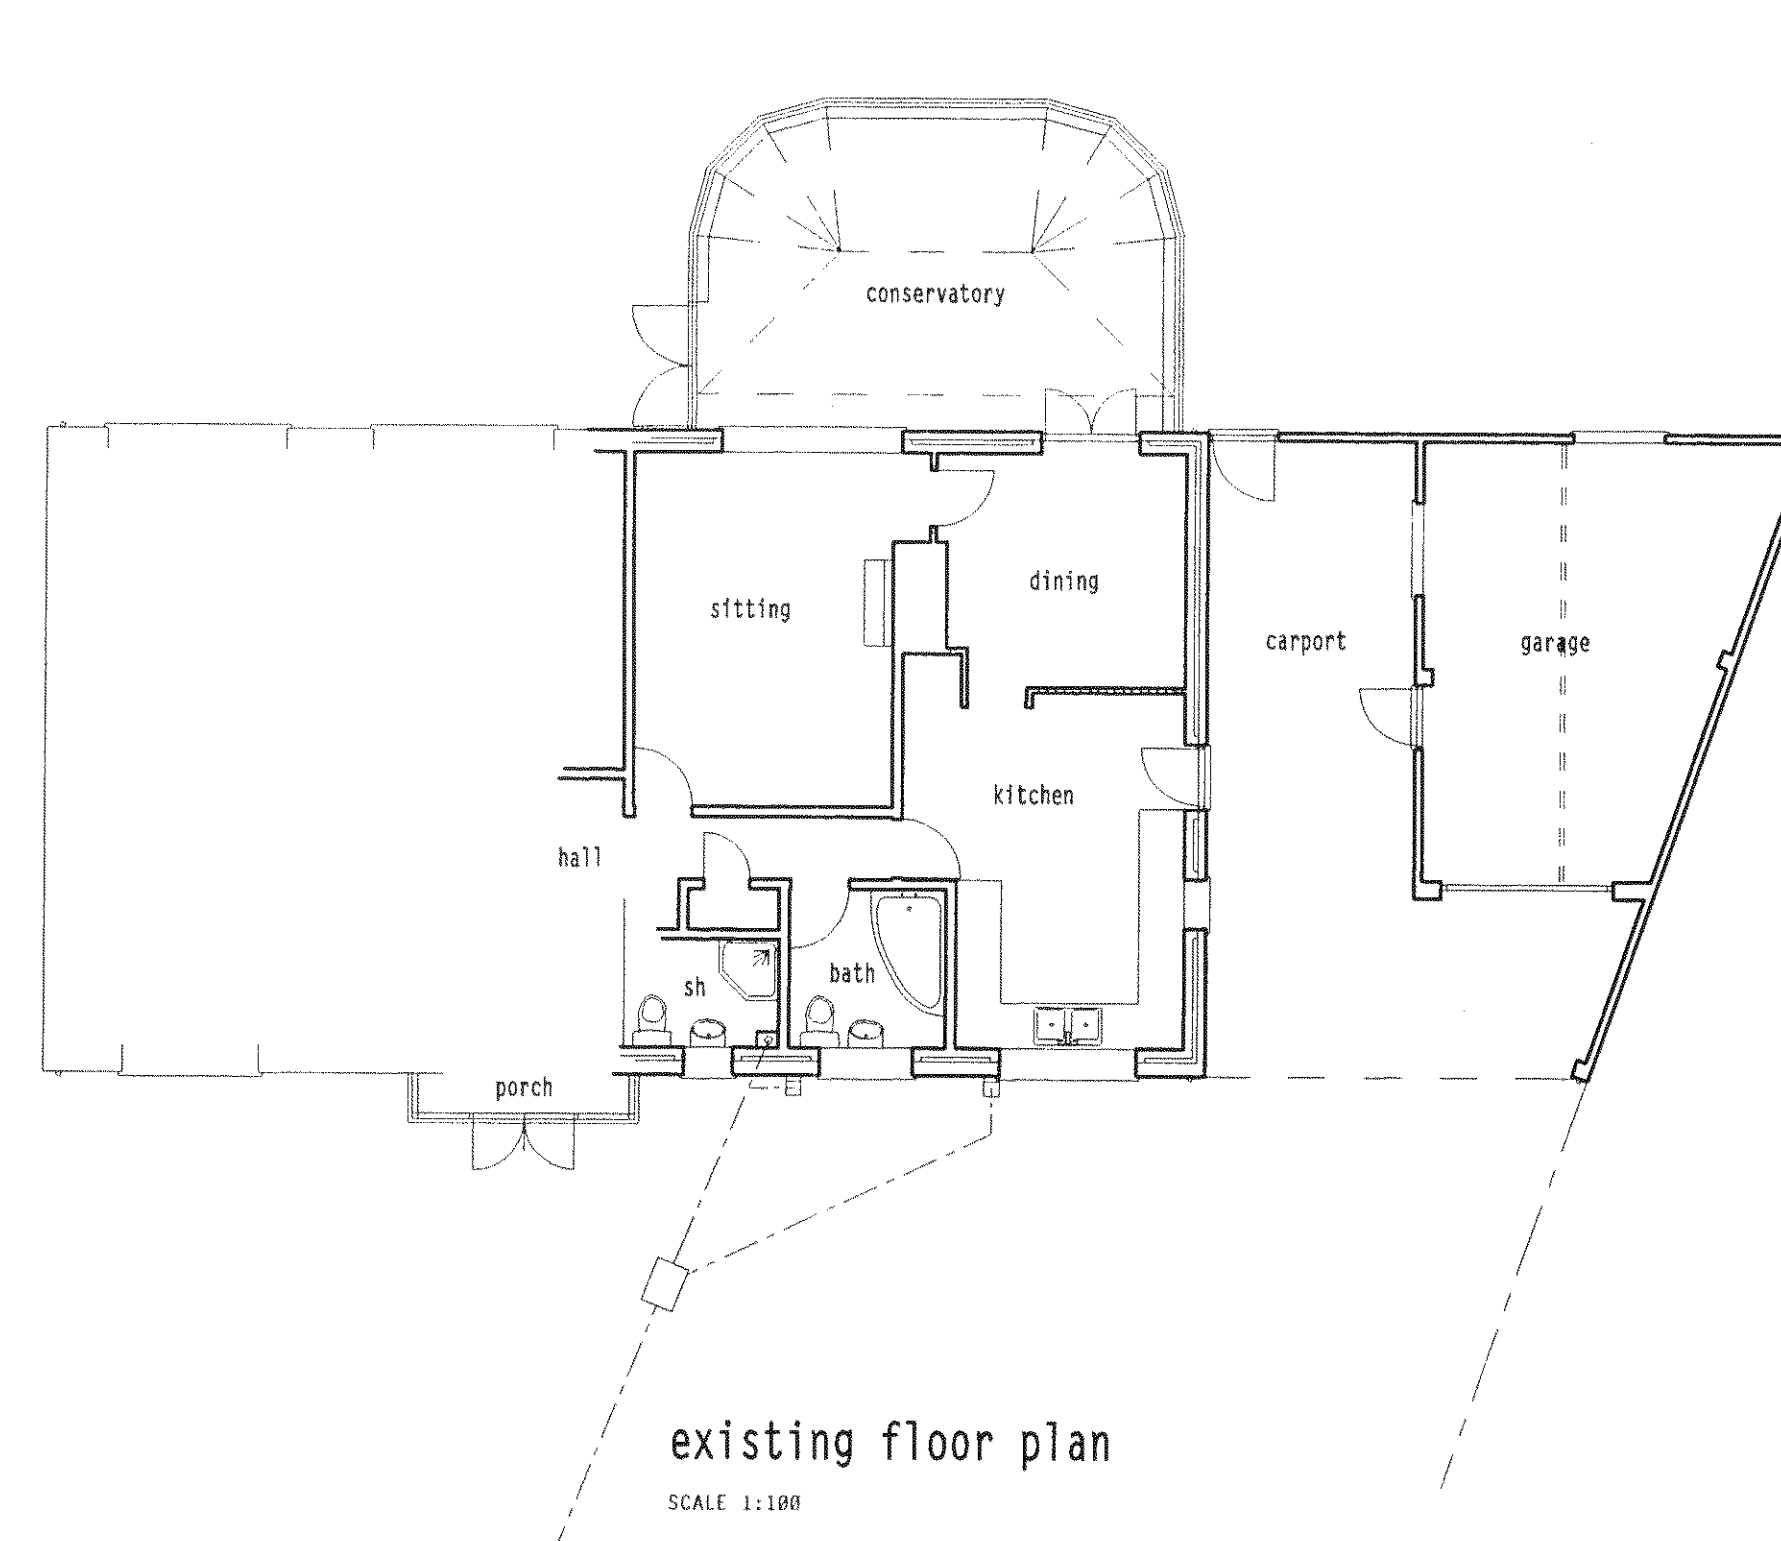

existing floor plan

SCALE 1:100

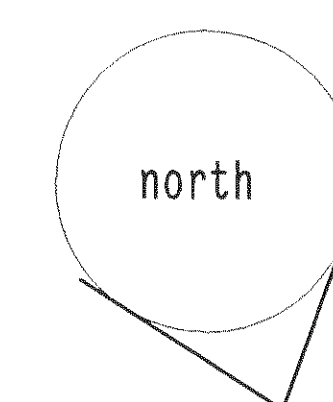

client: Mr & Mrs J. Kyles

project: proposed re-construction,
of garage, 4 Wandleys Drive,
Eastergate, Bognor Regis PO20 3SF

PH DESIGN
architectural consultants
3 chapel street chichester
w.sussex PO19 1BU
tel:(01243) 781760

project: 13/C02
drawing no: 1a
date: jan 2013

