


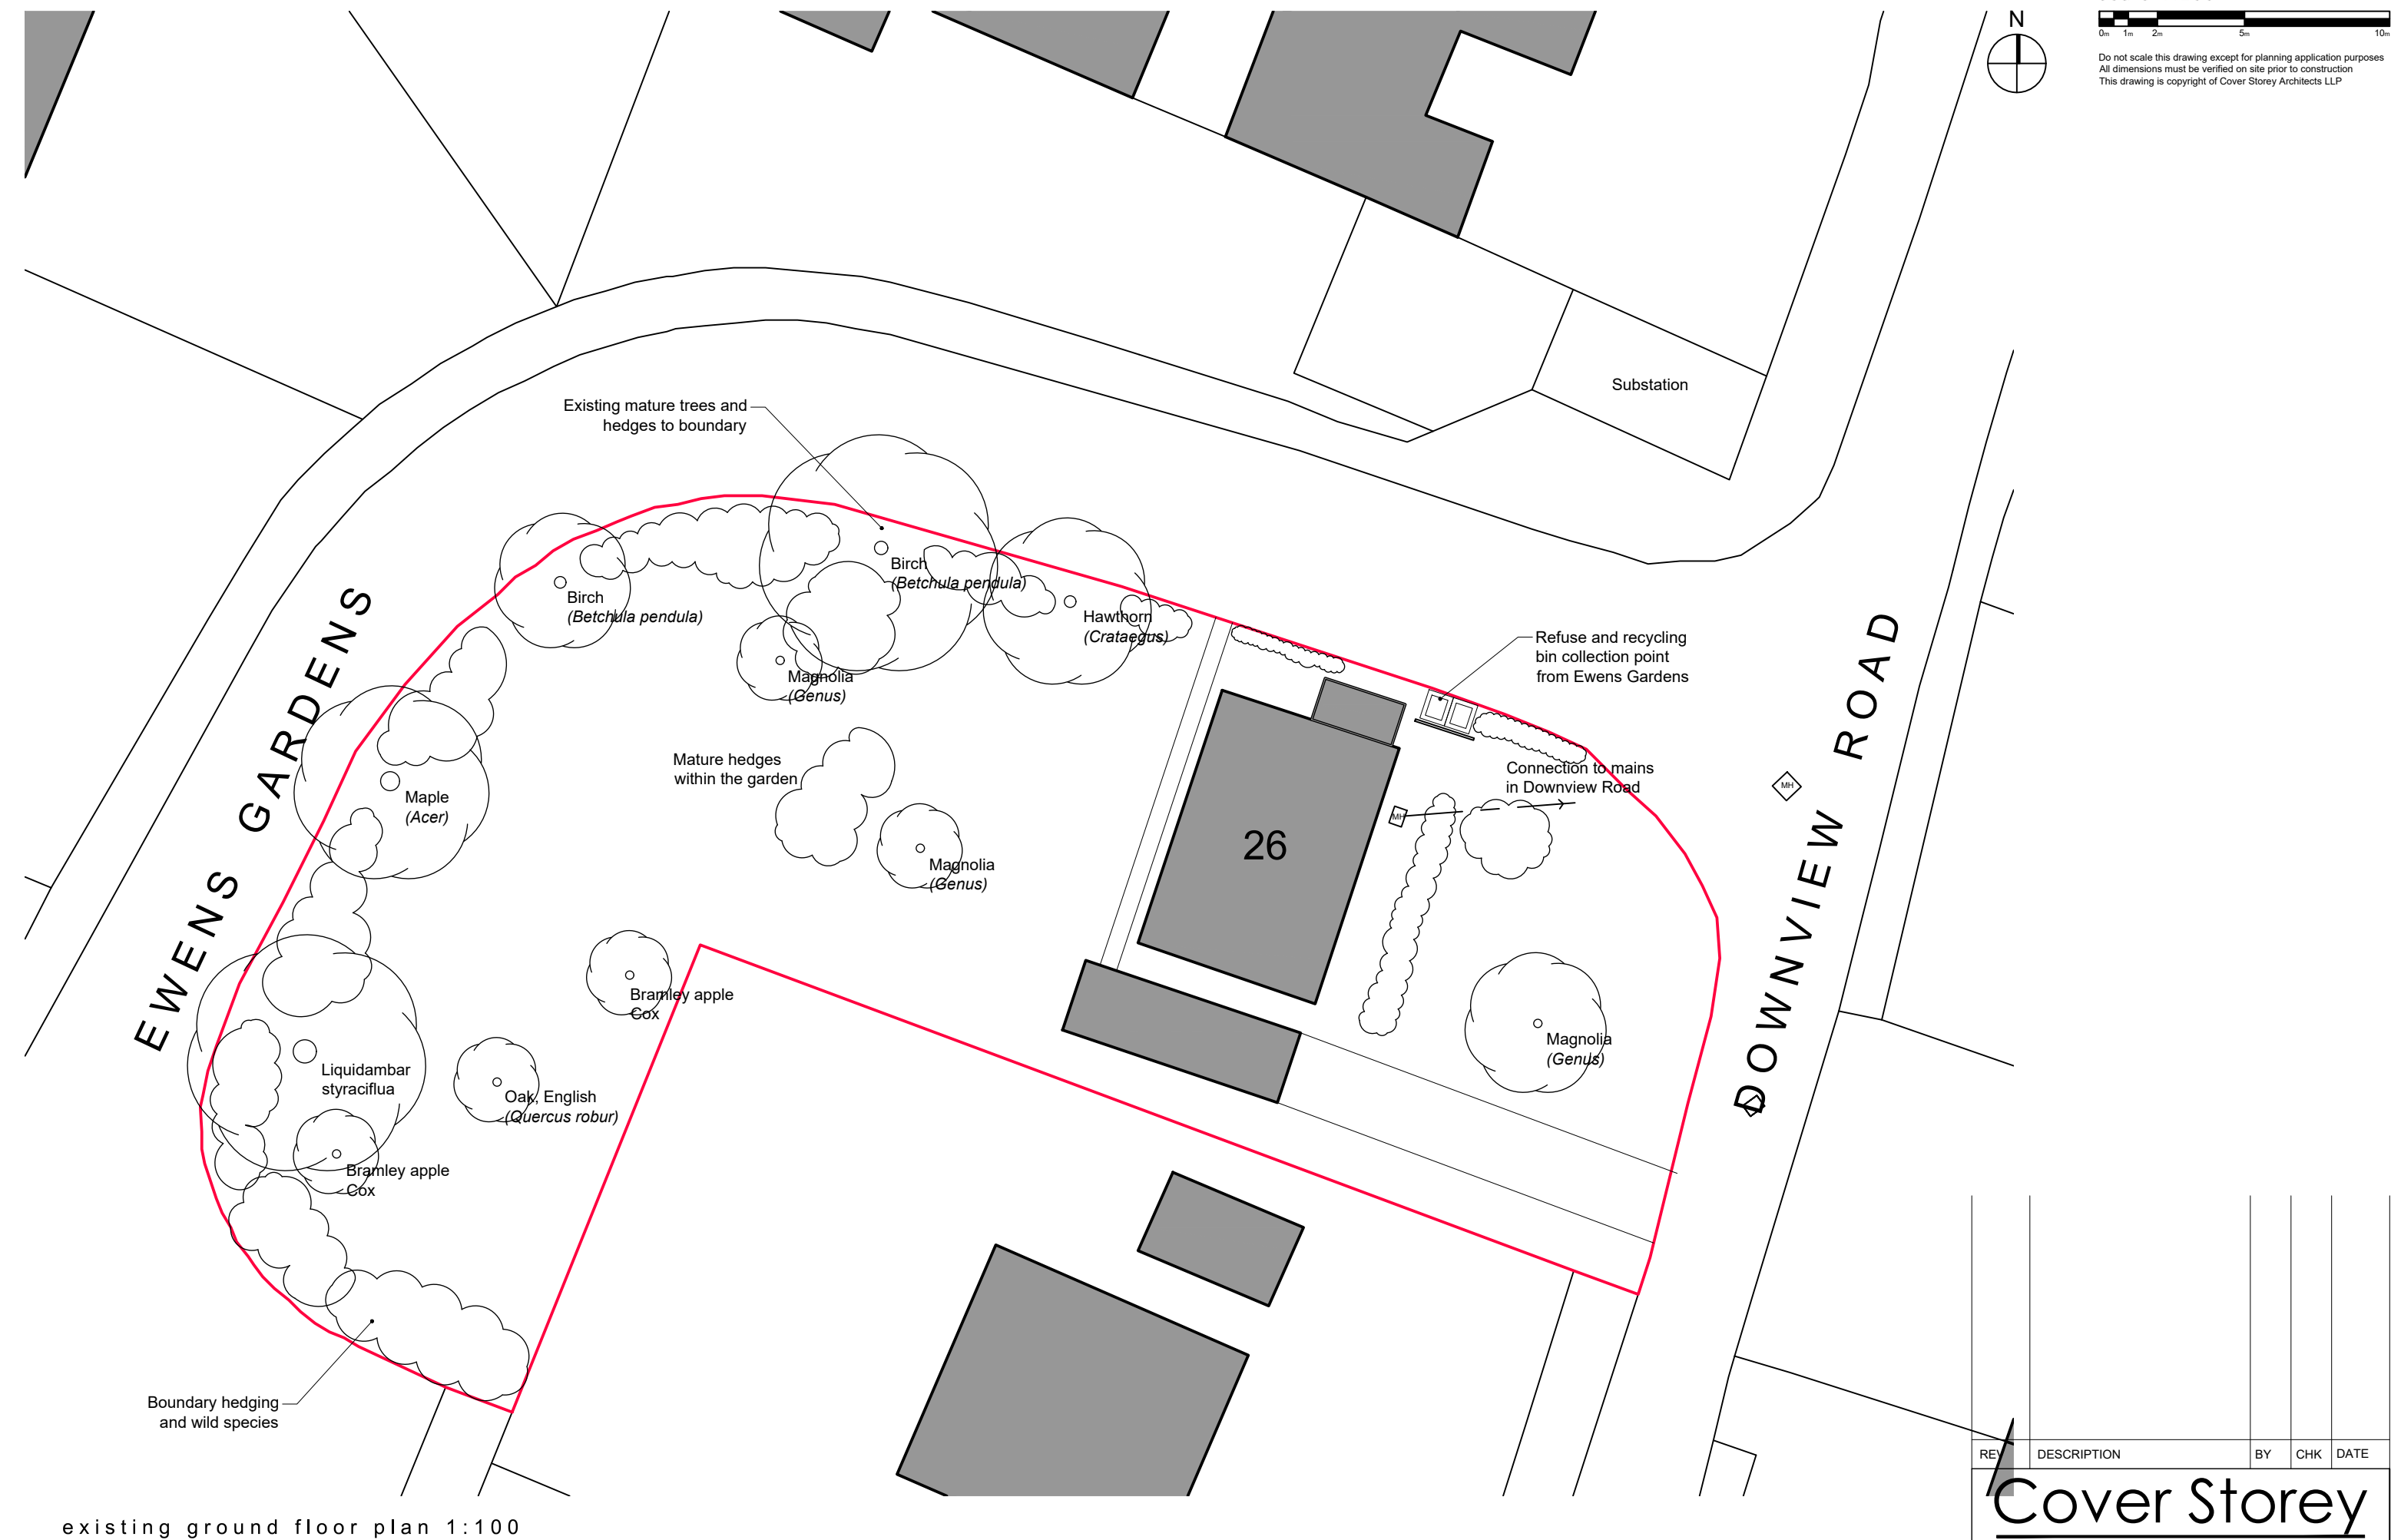

REV	DESCRIPTION	BY	CHK	DATE
Cover Storey Architects Cover Storey Architects LLPThe Studio, 18 St Georges Avenue, Havant PO9 2RX Tel. 02392 006266info@coverstorey.co.ukwww.coverstorey.co.uk				

Project name: Downview Cottage, 26 Downview Road, Barnham PO22 0EG	Drawing name: Existing Site Plan	Scale @ A3 1:200	Drawn / Checked: JLB / DJS	Date: NOV 2018	Status: PLANNING	Project no: 18025	Drawing no: P110	Revision: -
---	-------------------------------------	---------------------	-------------------------------	-------------------	---------------------	----------------------	---------------------	----------------