


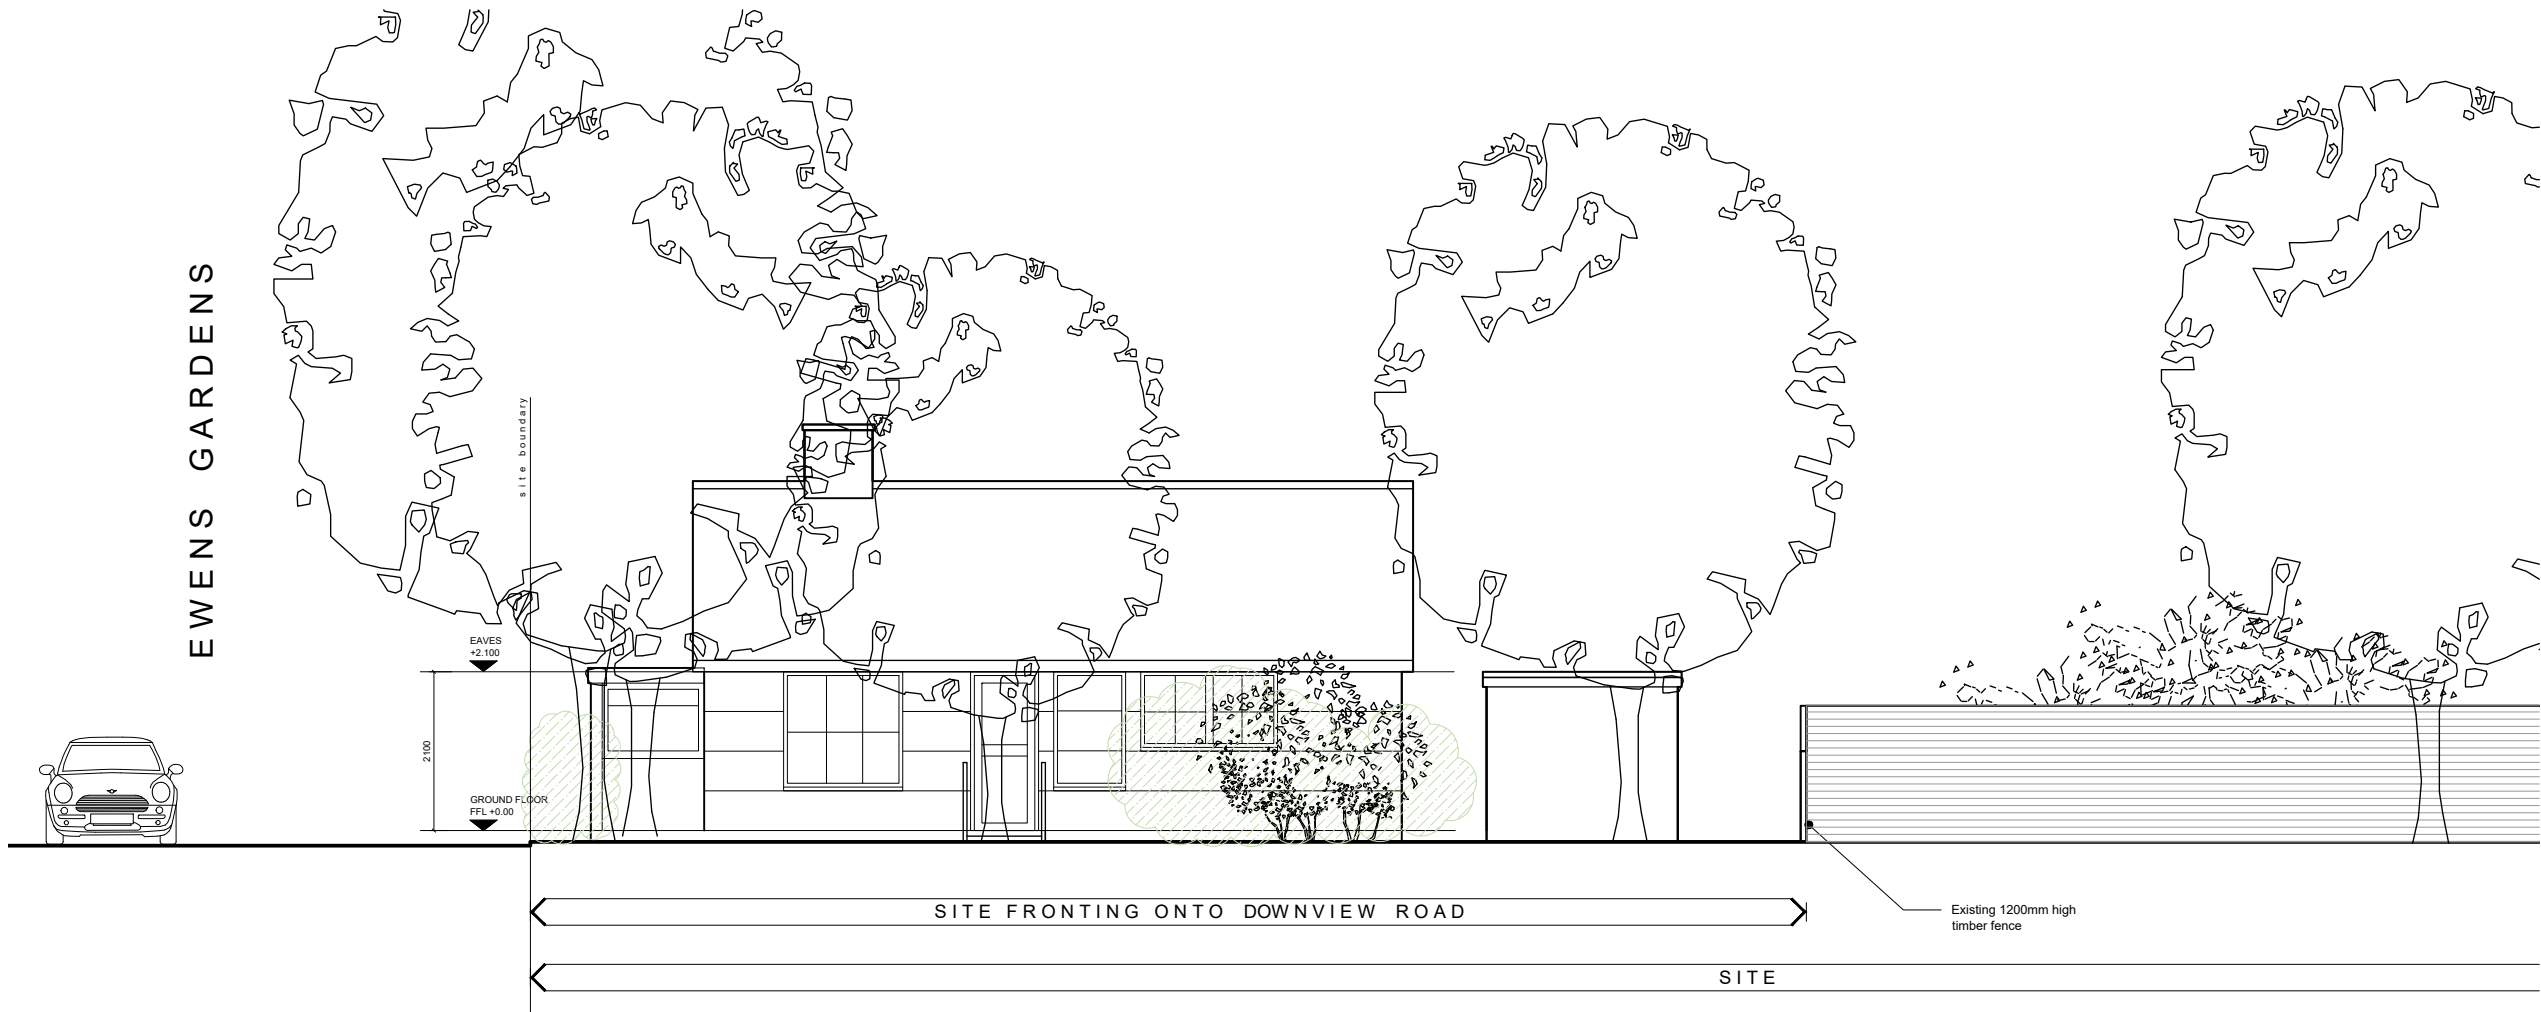

existing west elevation (rear) 1:100



existing north elevation 1:100



scale 1:100
0m 500mm 1m 2.5m 5m
Do not scale this drawing except for planning application purposes
All dimensions must be verified on site prior to construction
This drawing is copyright of Cover Storey Architects LLP

Project name: Downview Cottage, 26 Downview Road, Barnham PO22 0EG	Drawing name: Existing Elevations - Sheet 2	Scale @ A3 1:100	Drawn / Checked: JLB / DJS	Date: NOV 2018	Status: PLANNING	Project no: 18025	Drawing no: P116	Revision: -
---	--	---------------------	-------------------------------	-------------------	---------------------	----------------------	---------------------	----------------