




Do not scale this drawing except for planning application purposes
All dimensions must be verified on site prior to construction
This drawing is copyright of Cover Storey Architects LLP

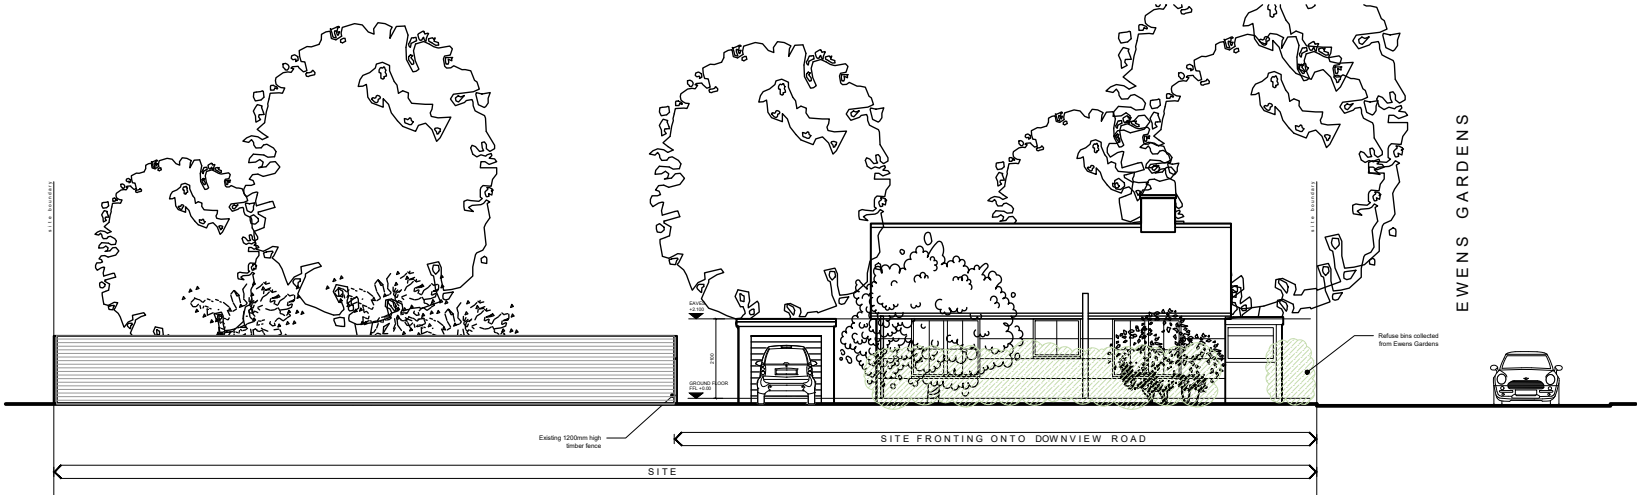


front elevation - east - downview road 1:100

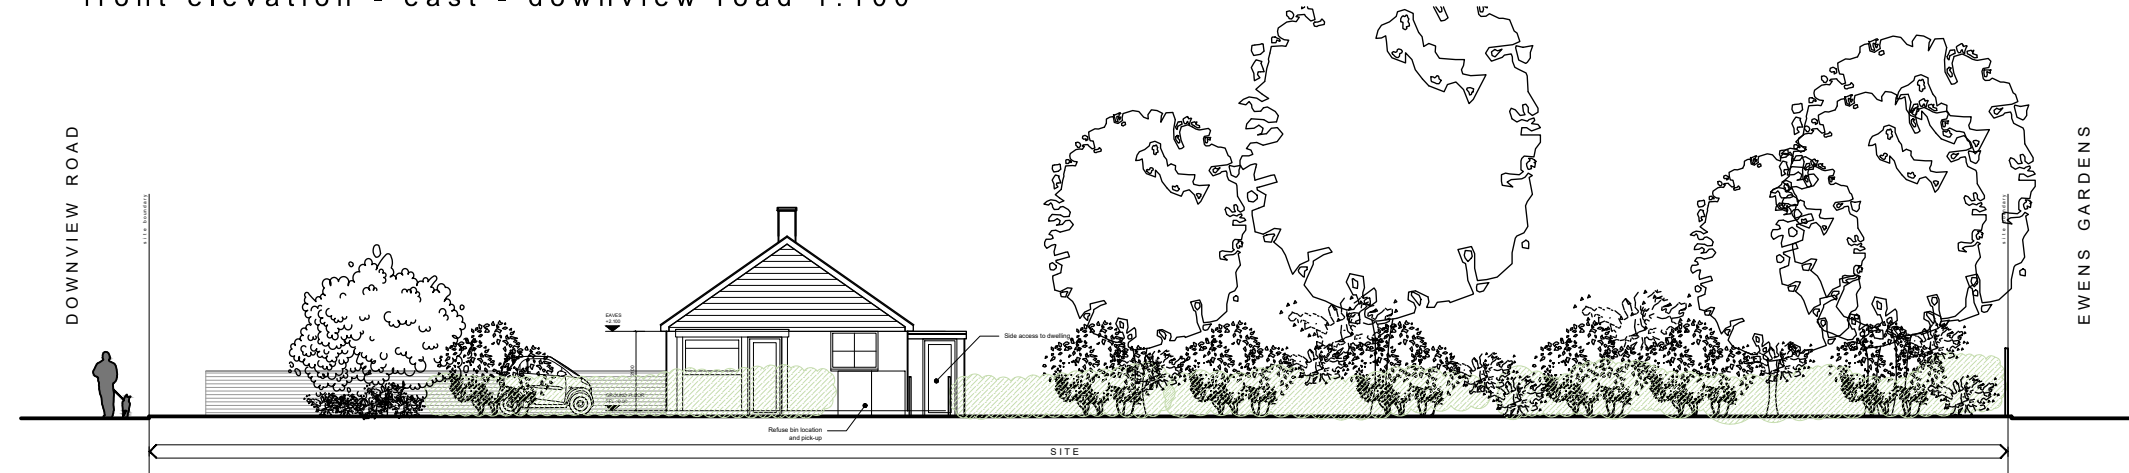

side elevation - north - ewens gardens

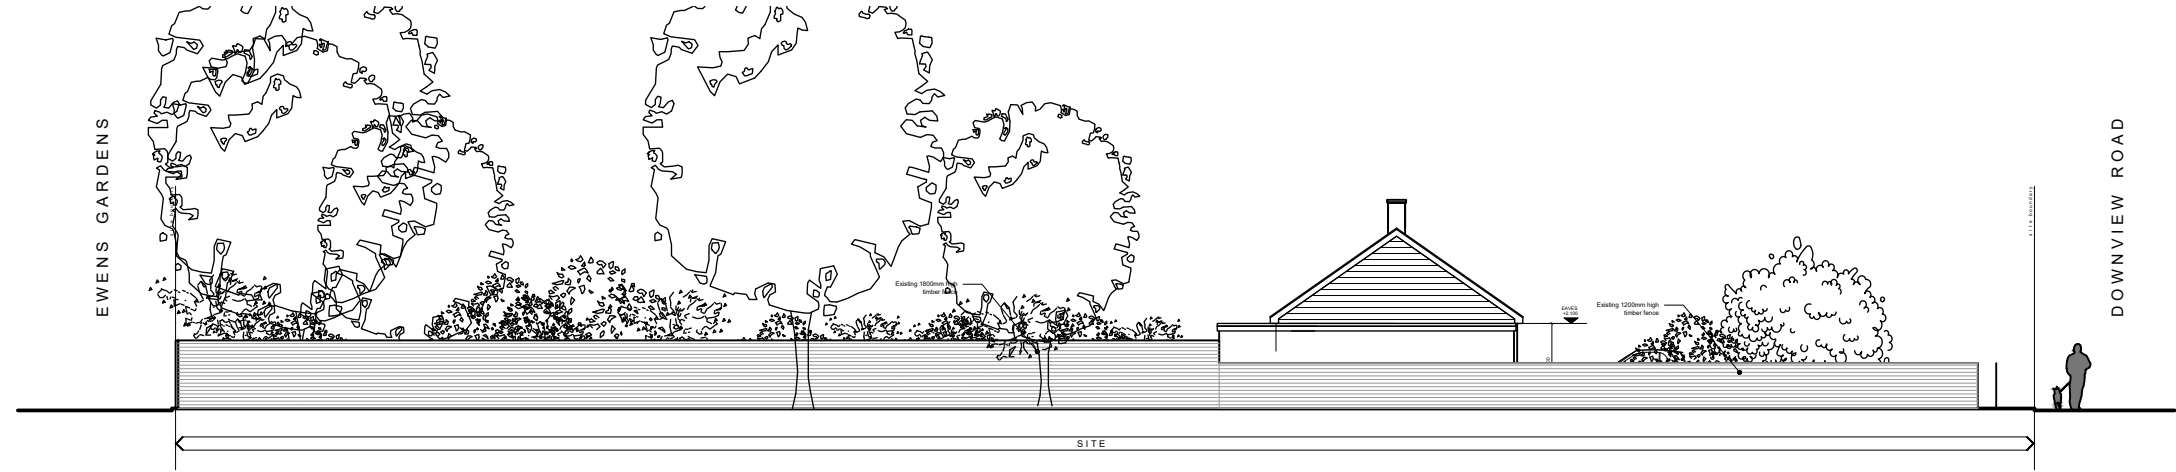

side elevation - south

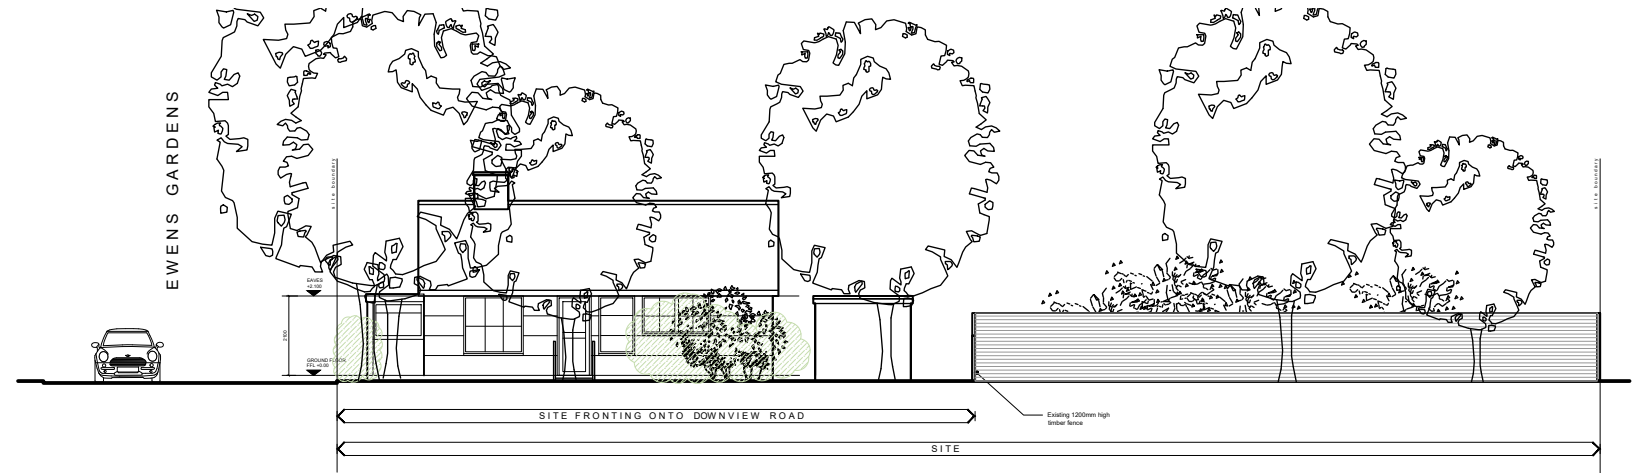

rear elevation - west

REV	DESCRIPTION	BY	CHK	DATE

Cover Storey

Architects

Cover Storey Architects LLP The Studio, 18 St Georges Avenue, Havant PO9 2RX
Tel. 02392 006266 info@coverstorey.co.uk www.coverstorey.co.uk

Project no: 18025	Drawing no: P117	Revision: -
----------------------	---------------------	----------------

Project name: Downview Cottage, 26 Downview Road, Barnham PO22 0EG	Drawing name: Existing Elevations (all) - Sheet 3	Scale @ A3 1:200	Drawn / Checked: JLB / DJS	Date: NOV 2018	Status: PLANNING	Project no: 18025	Drawing no: P117	Revision: -
---	--	---------------------	-------------------------------	-------------------	---------------------	----------------------	---------------------	----------------