


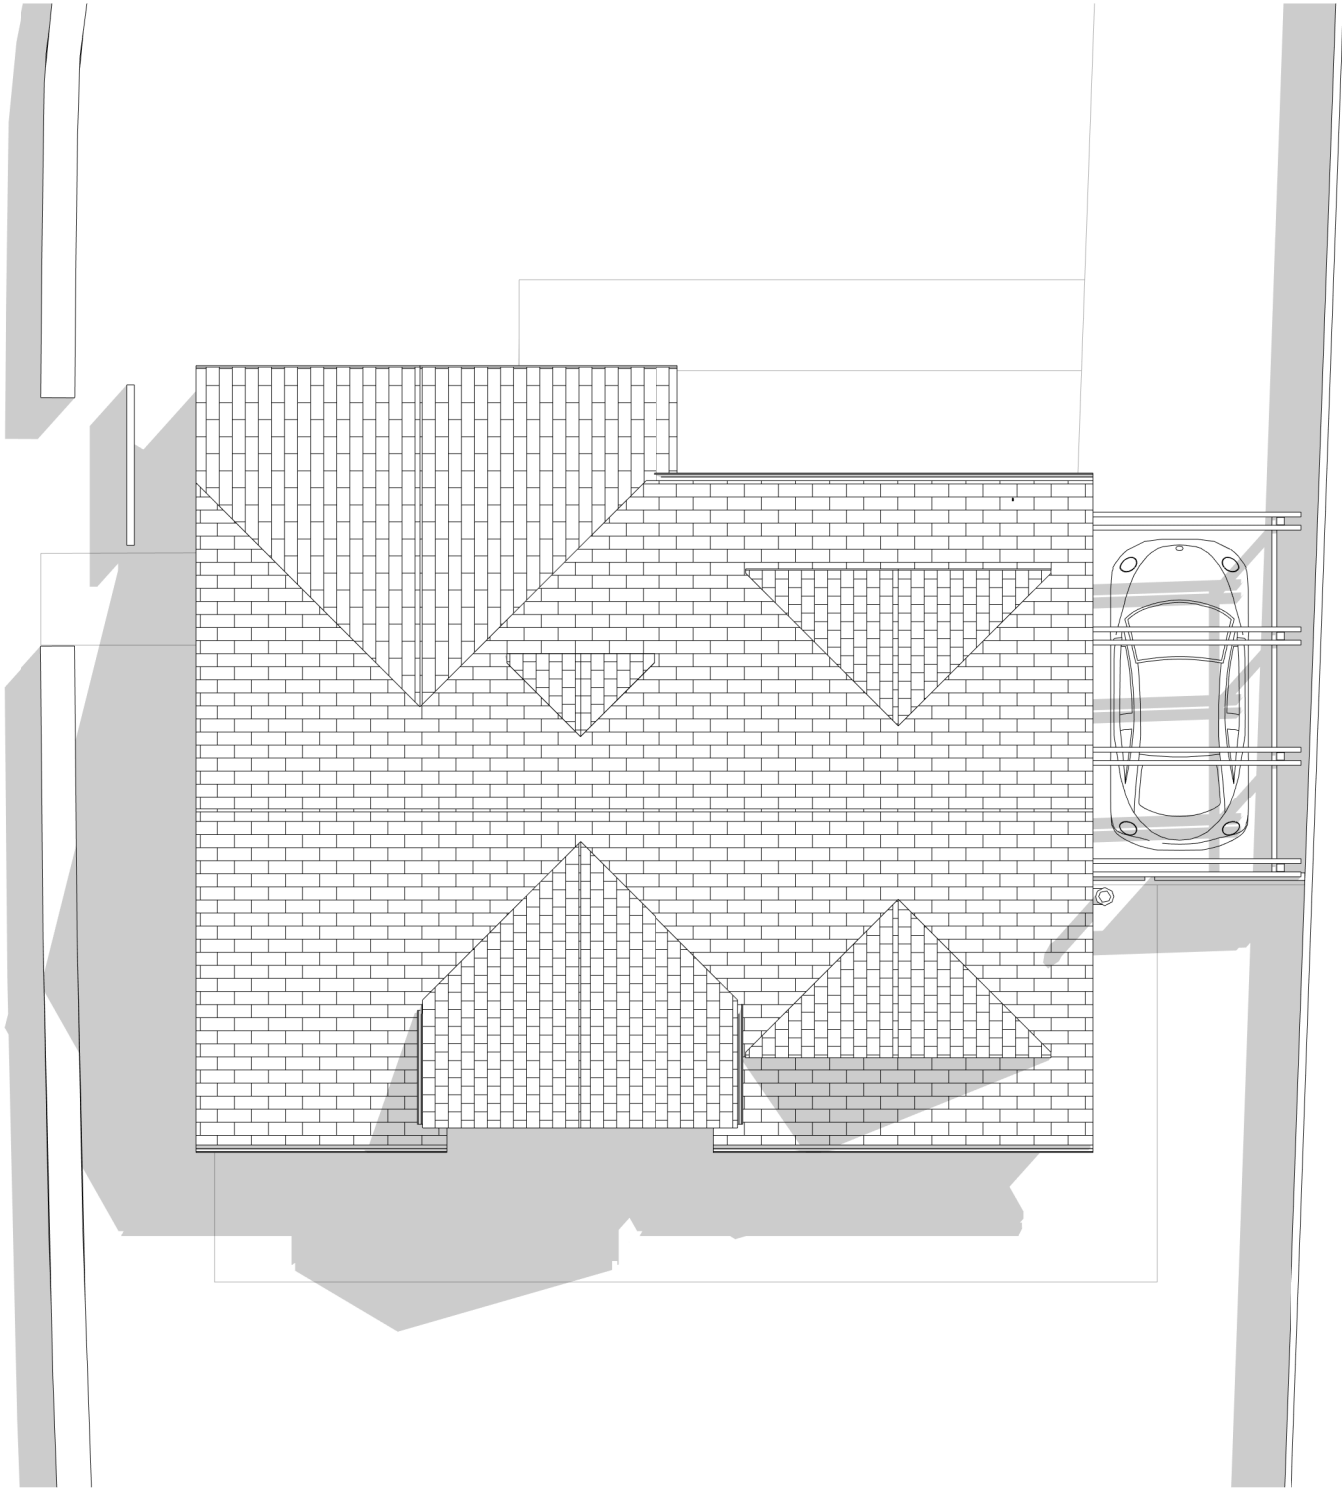

02 - Roof Plan
1 : 100

A	Landscape added, minor revisions	JAH	JLB	18.12.18
REV	DESCRIPTION	BY	CHK	DATE

Cover Storey
Architects

Cover Storey Architects LLP
Tel. 02392 006266

18 St Georges Avenue, Havant
info@coverstoreyarchitects.co.uk

PO9 2RX
www.coverstorey.co.uk

Project name: Downview Cottage, 26 Downview Road, Barnham PO22 0EG	Drawing name: Proposed Roof Plan	Scale @ A3: 1 : 100	Drawn / Checked: JAH / JLB	Date: Nov 2018	Status: PLANNING	Project No: 18025	Drawing No: P202	Revision: A
---	-------------------------------------	------------------------	-------------------------------	-------------------	---------------------	----------------------	---------------------	----------------