


Scale Bar 1:100@A3

This drawing is the copyright of Cover Storey Architects LLP
All dimensions must be verified on site prior to construction
Do not scale this drawing except for planning application purposes

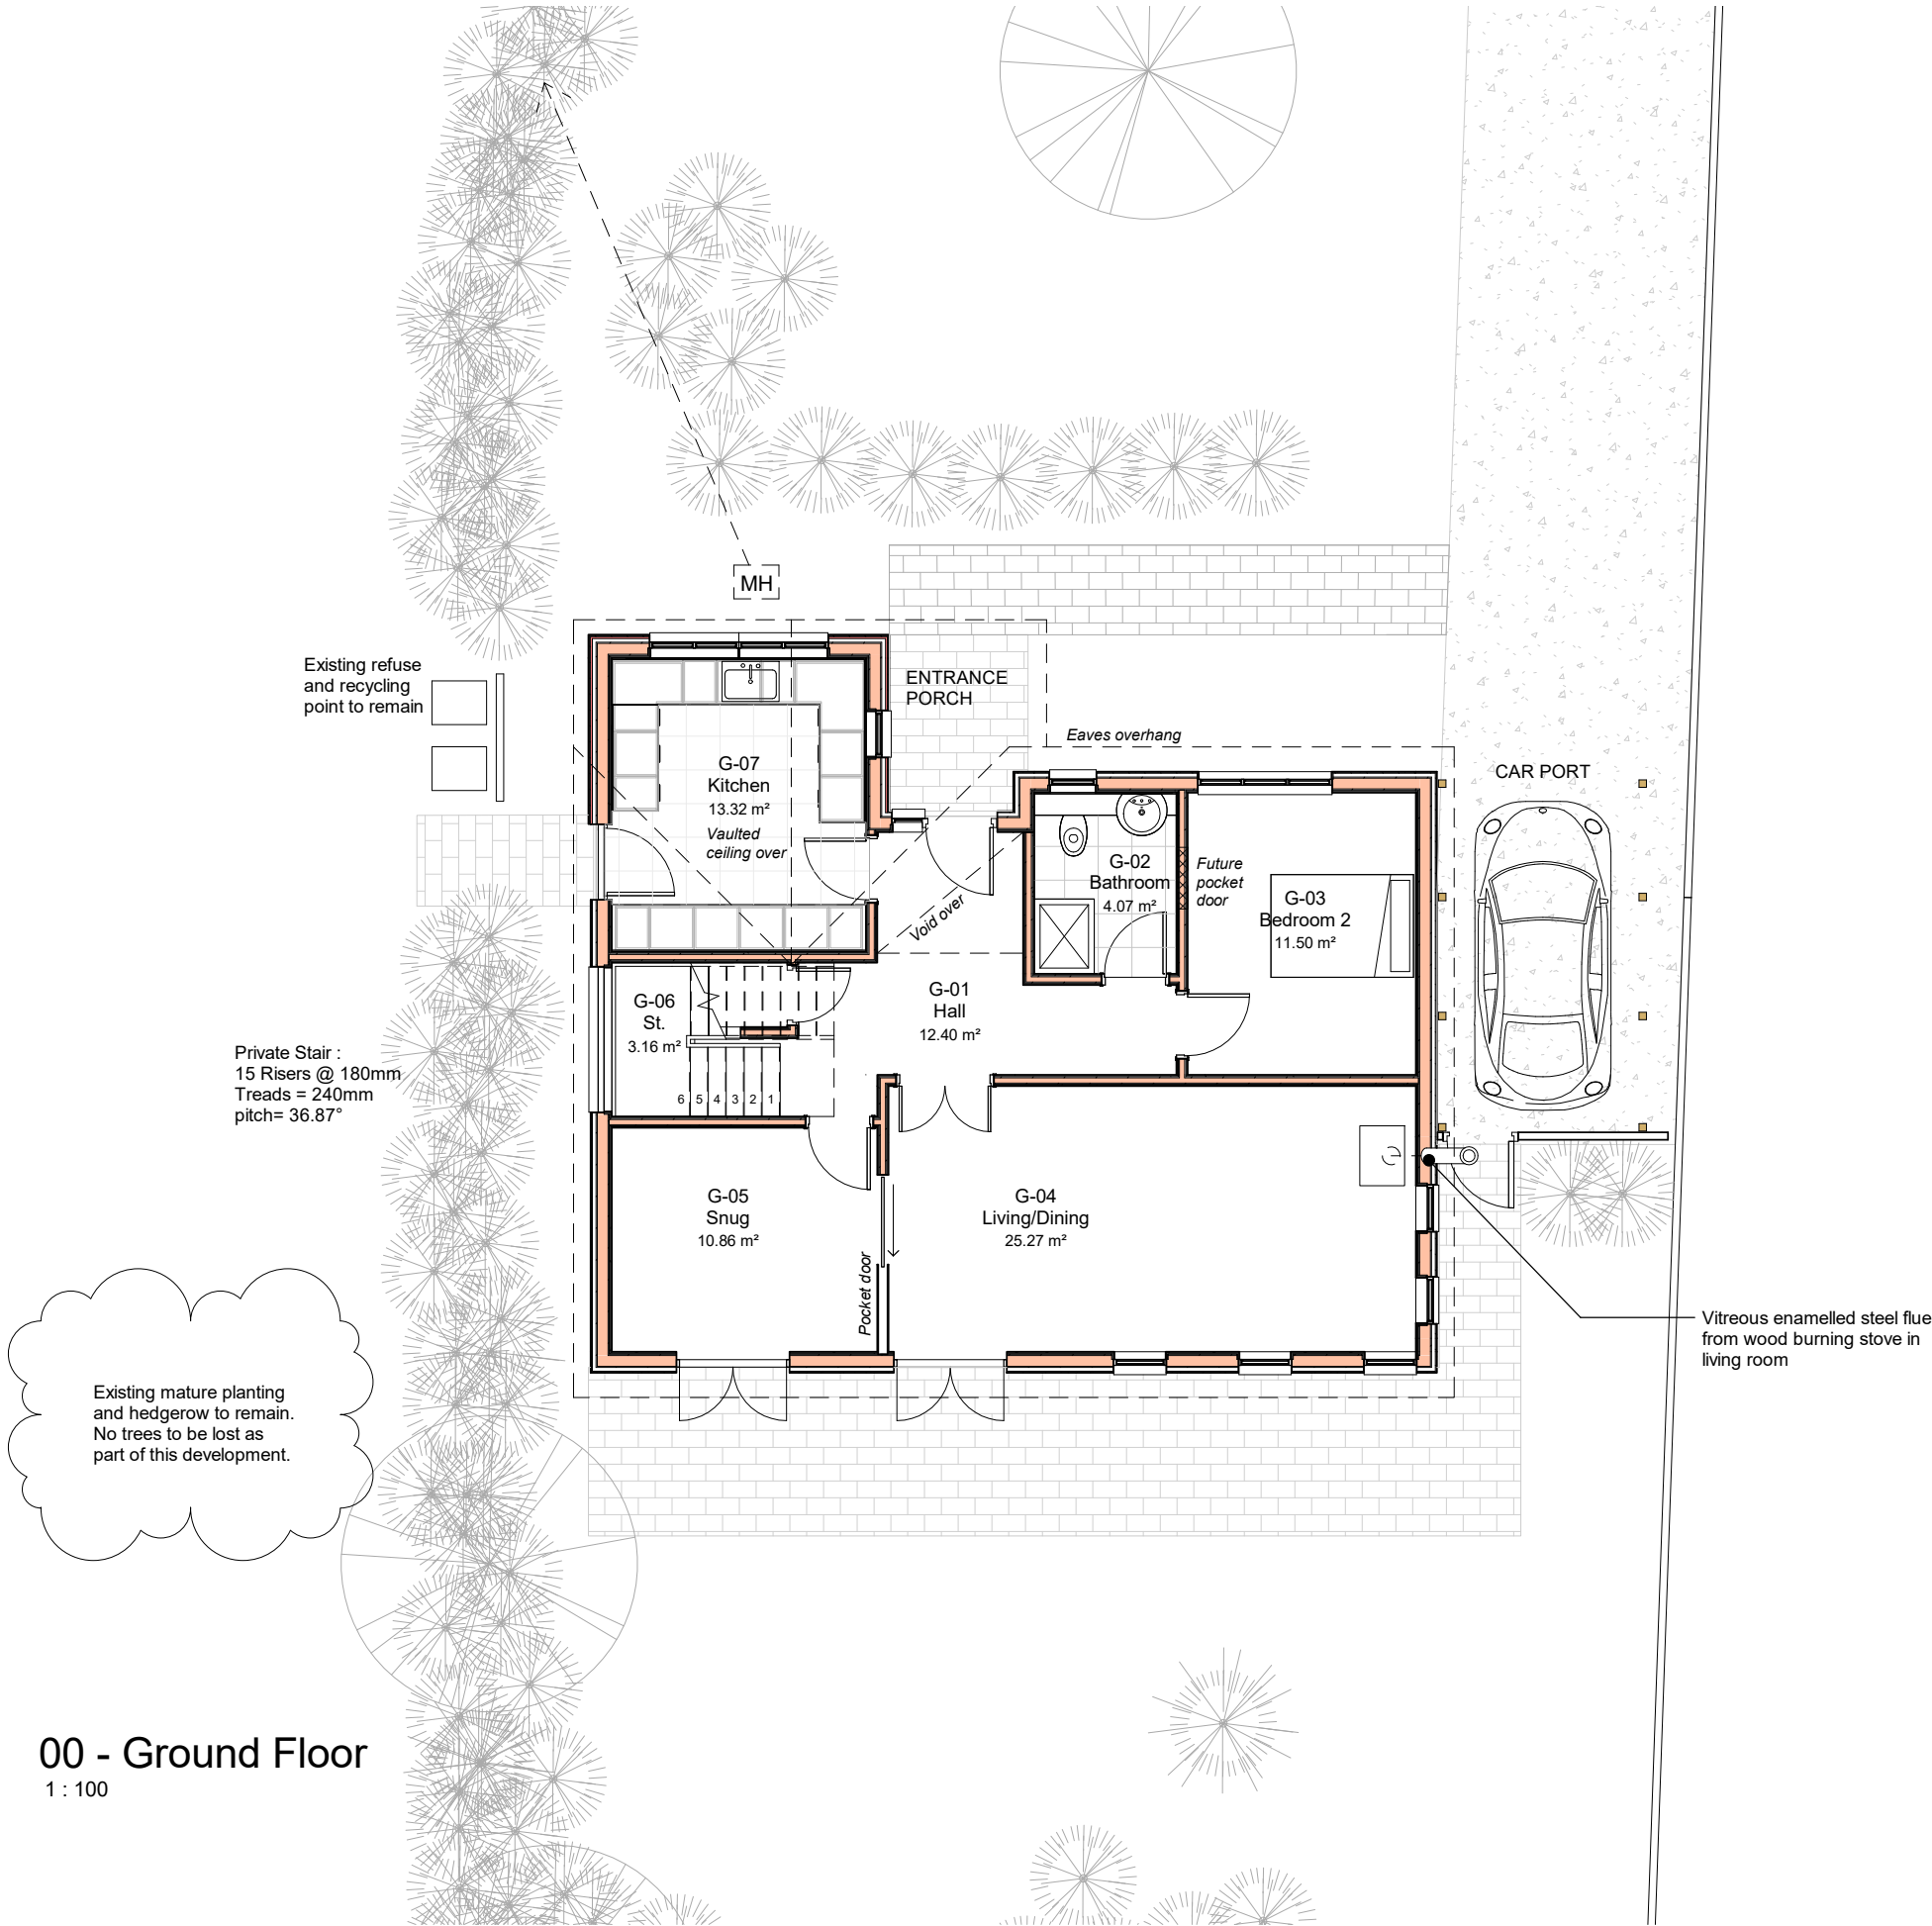

Area Schedule

Level	Number	Name	Area
00 - Ground Floor	G-01	Hall	12.40 m²
00 - Ground Floor	G-02	Bathroom	4.07 m²
00 - Ground Floor	G-03	Bedroom 2	11.50 m²
00 - Ground Floor	G-04	Living/Dining	25.27 m²
00 - Ground Floor	G-05	Snug	10.86 m²
00 - Ground Floor	G-06	St.	3.16 m²
00 - Ground Floor	G-07	Kitchen	13.32 m²
01 - First Floor	F-01	Landing	6.48 m²
01 - First Floor	F-02	Study	7.78 m²
01 - First Floor	F-03	Bedroom 1	22.94 m²
01 - First Floor	F-04	En-Suite	3.11 m²
01 - First Floor	F-05	Services/store	6.43 m²

Total GIA 127 m²

00 - Ground Floor
1 : 100

E	Perimeter hedge graphics amended	JAH	DJS	25.07.19
D	Landscape added, minor revisions	JAH	JLB	18.12.18
C	Issued to VB & LCC for Comment	JF	DJS	12.11.18
B	Roof amended to Gable & Window amended to Snug & Lounge	JF	DJS	07.11.18
A	First Issue	JF	DJS	31.10.18
REV	DESCRIPTION	BY	CHK	DATE
Cover Storey Architects Cover Storey Architects LLP18 St Georges Avenue, HavantPO9 2RX Tel. 02392 006266info@coverstoreyarchitects.co.ukwww.coverstorey.co.uk				
Project No: 18025		Drawing No: P200		Revision: E

Project name: Downview Cottage, 26 Downview Road, Barnham PO22 0EG	Drawing name: Proposed Ground Floor Plan	Scale @ A3: 1 : 100	Drawn / Checked: JsF / DJS	Date: Nov 2018	Status: PLANNING	Project No: 18025	Drawing No: P200	Revision: E
---	---	------------------------	-------------------------------	-------------------	---------------------	----------------------	---------------------	----------------