


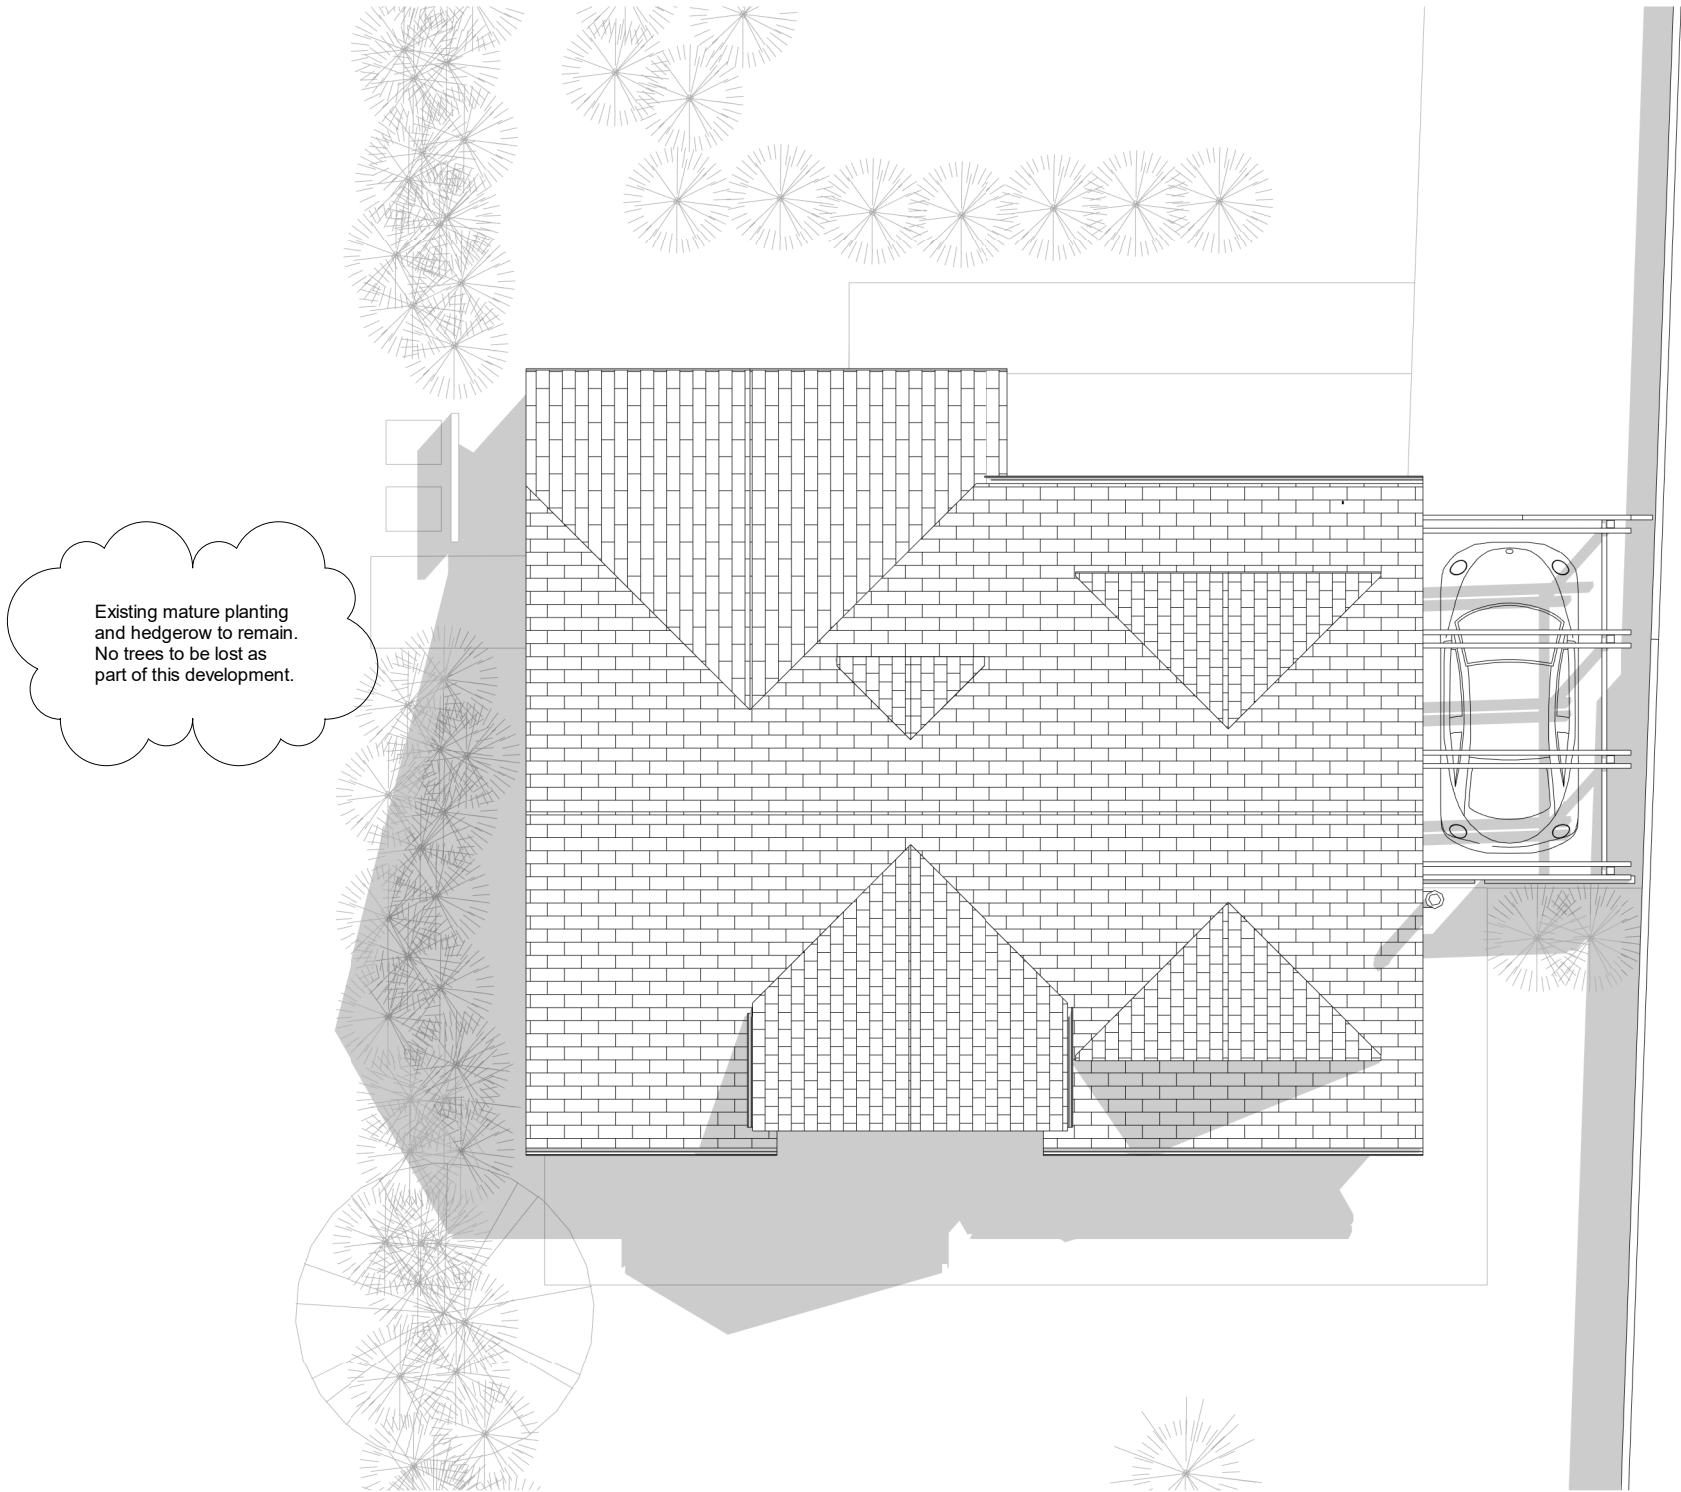

02 - Roof Plan
1 : 100

B	Perimeter hedge graphics amended	JAH	DJS	25.07.19
A	Landscape added, minor revisions	JAH	JLB	18.12.18

REV	DESCRIPTION	BY	CHK	DATE

Cover Storey

A r c h i t e c t s

Cover Storey Architects LLP
Tel. 02392 006266

18 St Georges Avenue, Havant
info@coverstoreyarchitects.co.uk

PO9 2RX
www.coverstorey.co.uk

Project No:	Drawing No:	Revision:
18025	P202	B