



ARUN DISTRICT COUNCIL


No.	EG 83	08	CL
RECEIVED			

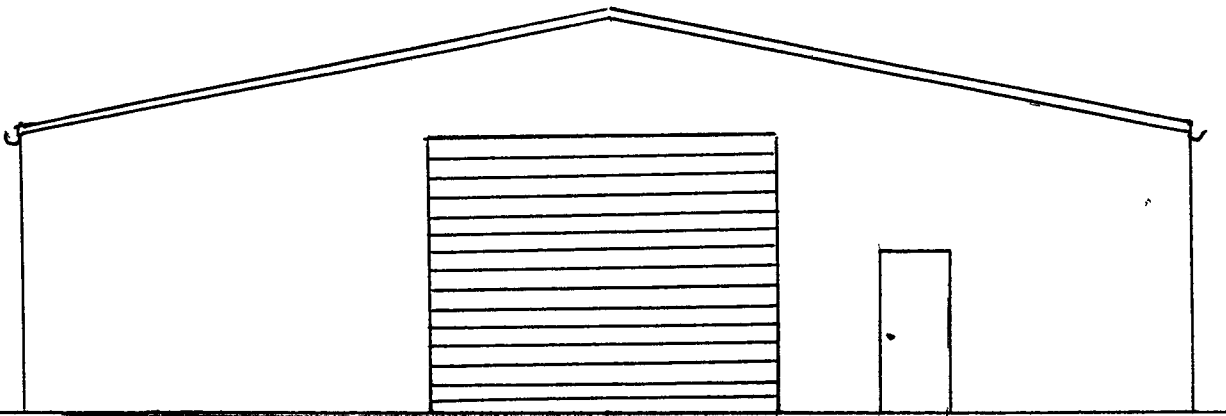

END ELEVATION

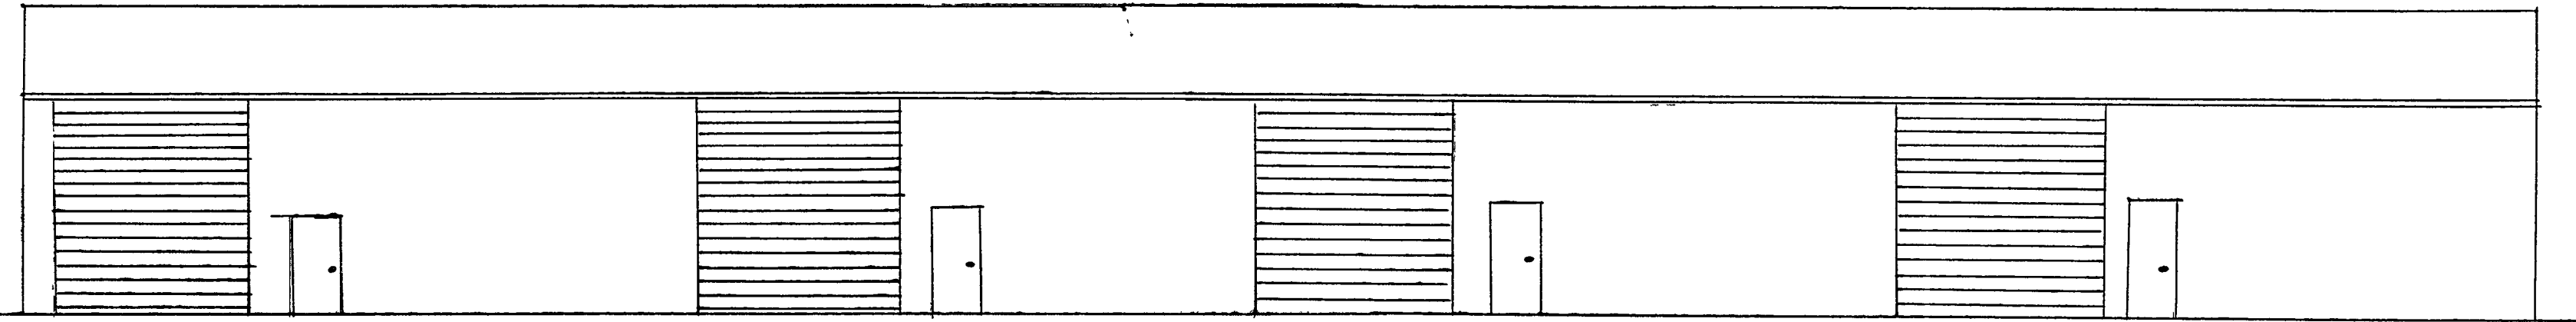

FRONT ELEVATION

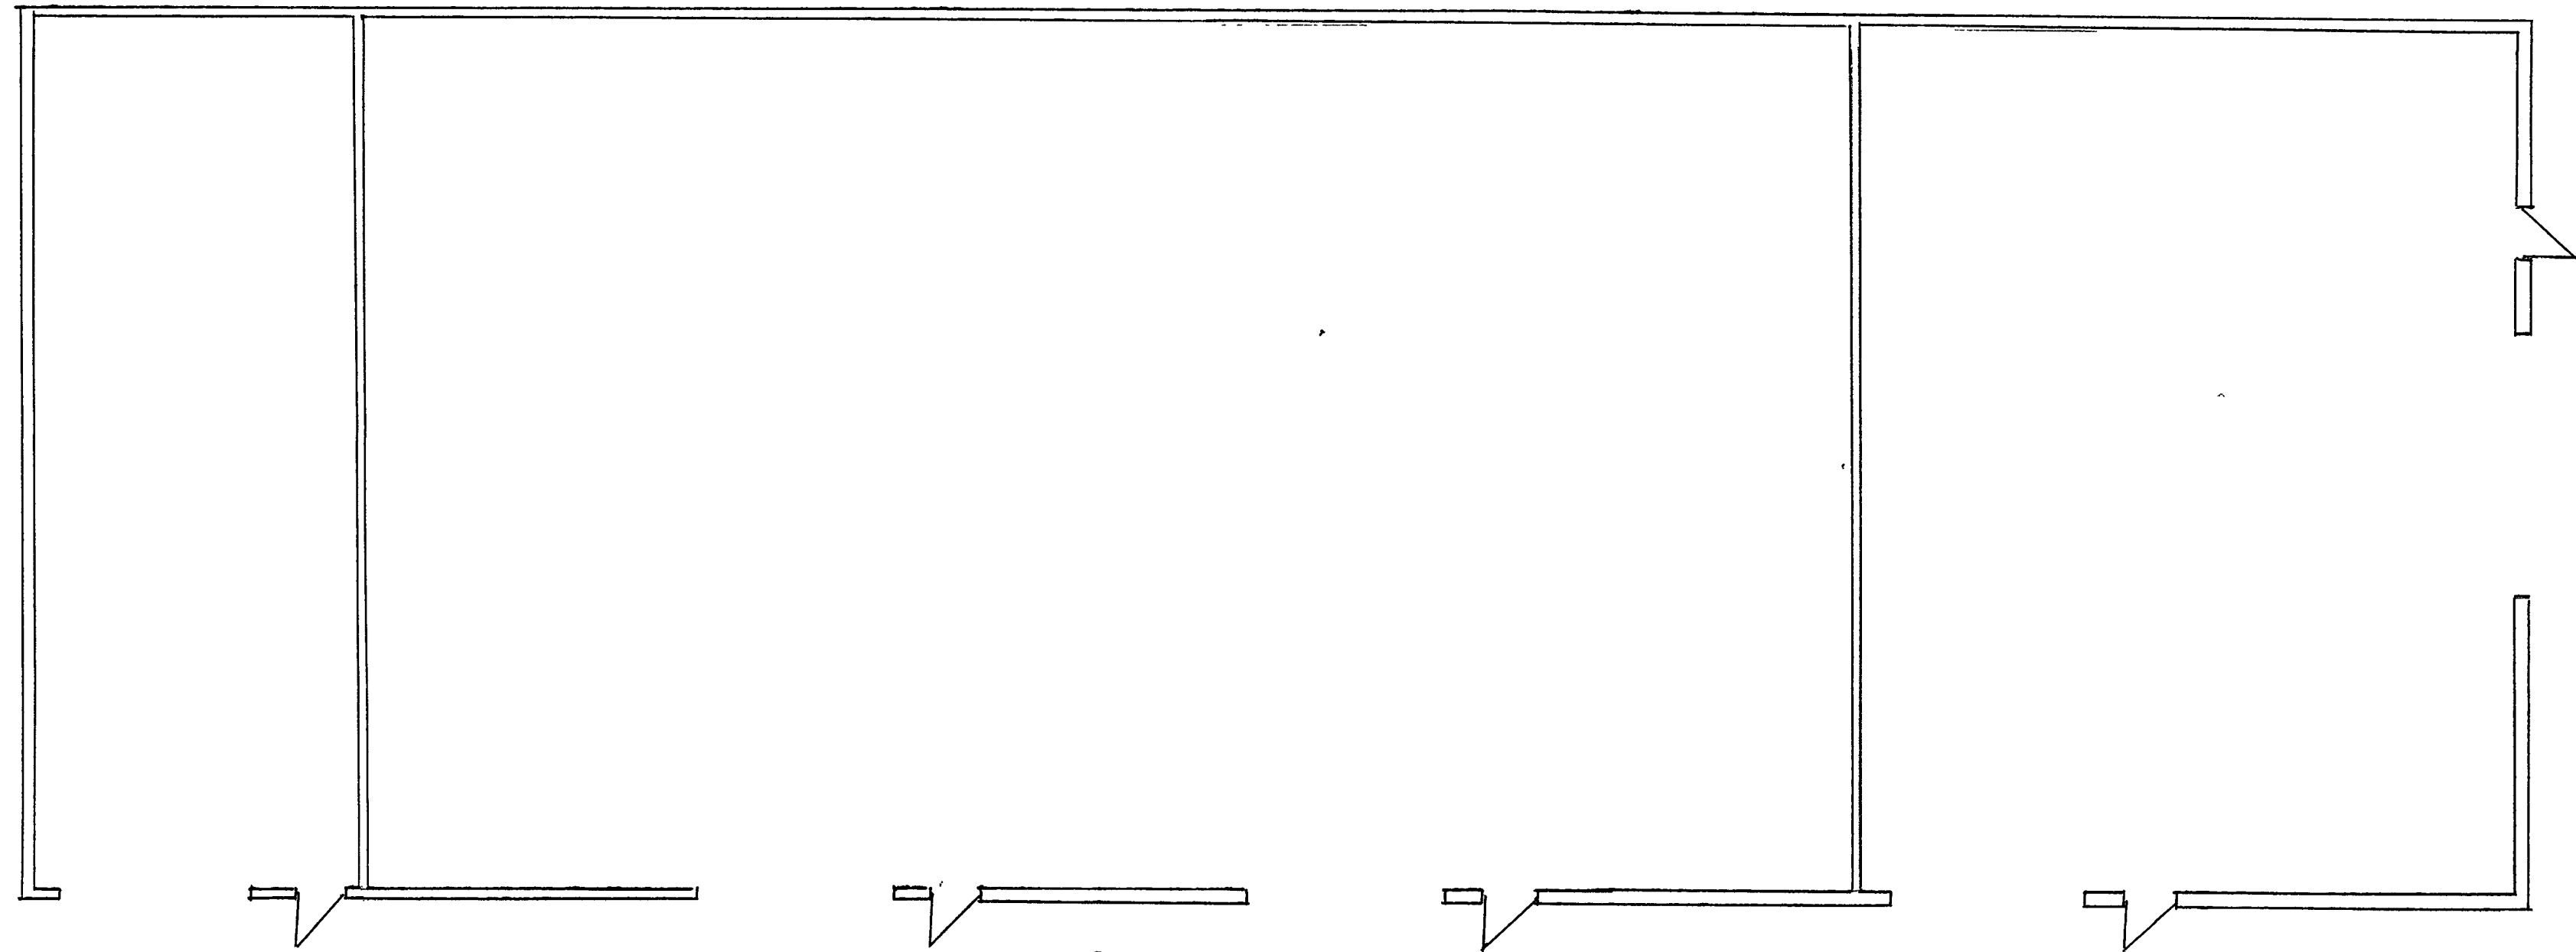

FLOOR PLAN

VANILLA SPLITS
FORDINGBRIDGE
INDUSTRIAL ESTATE
BARNHAM ROAD
BARNHAM
WEST SUSSEX
PO 22 OHD
DWG N° VS/01
SCALE 1:100
REV .