



EG 83 08 CLE
SUBSTANTIAL


02 FEB 2009

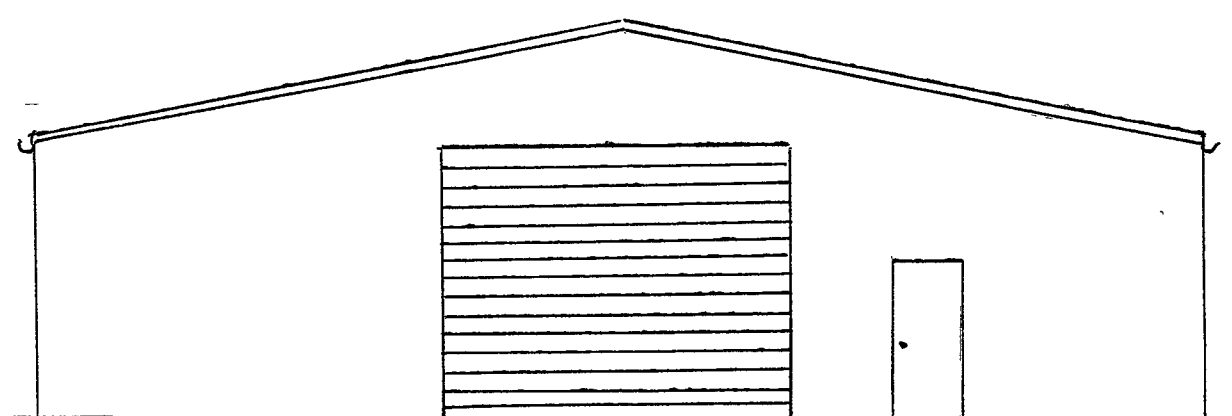

END ELEVATION

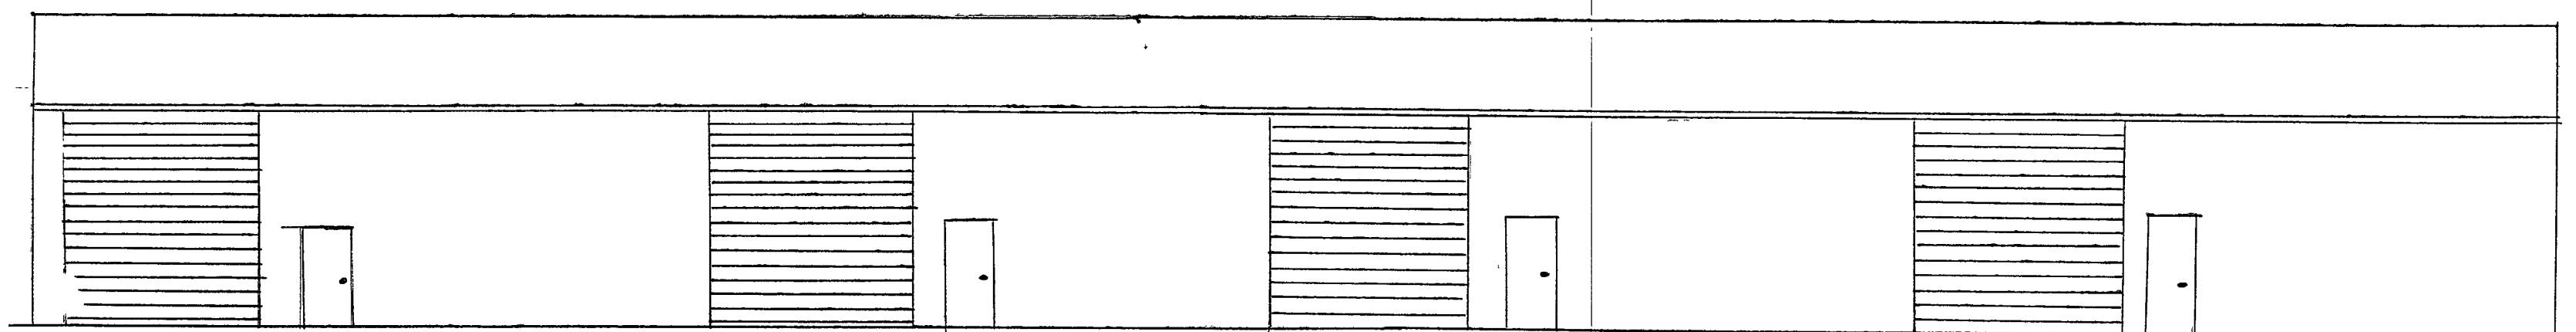

FRONT ELEVATION

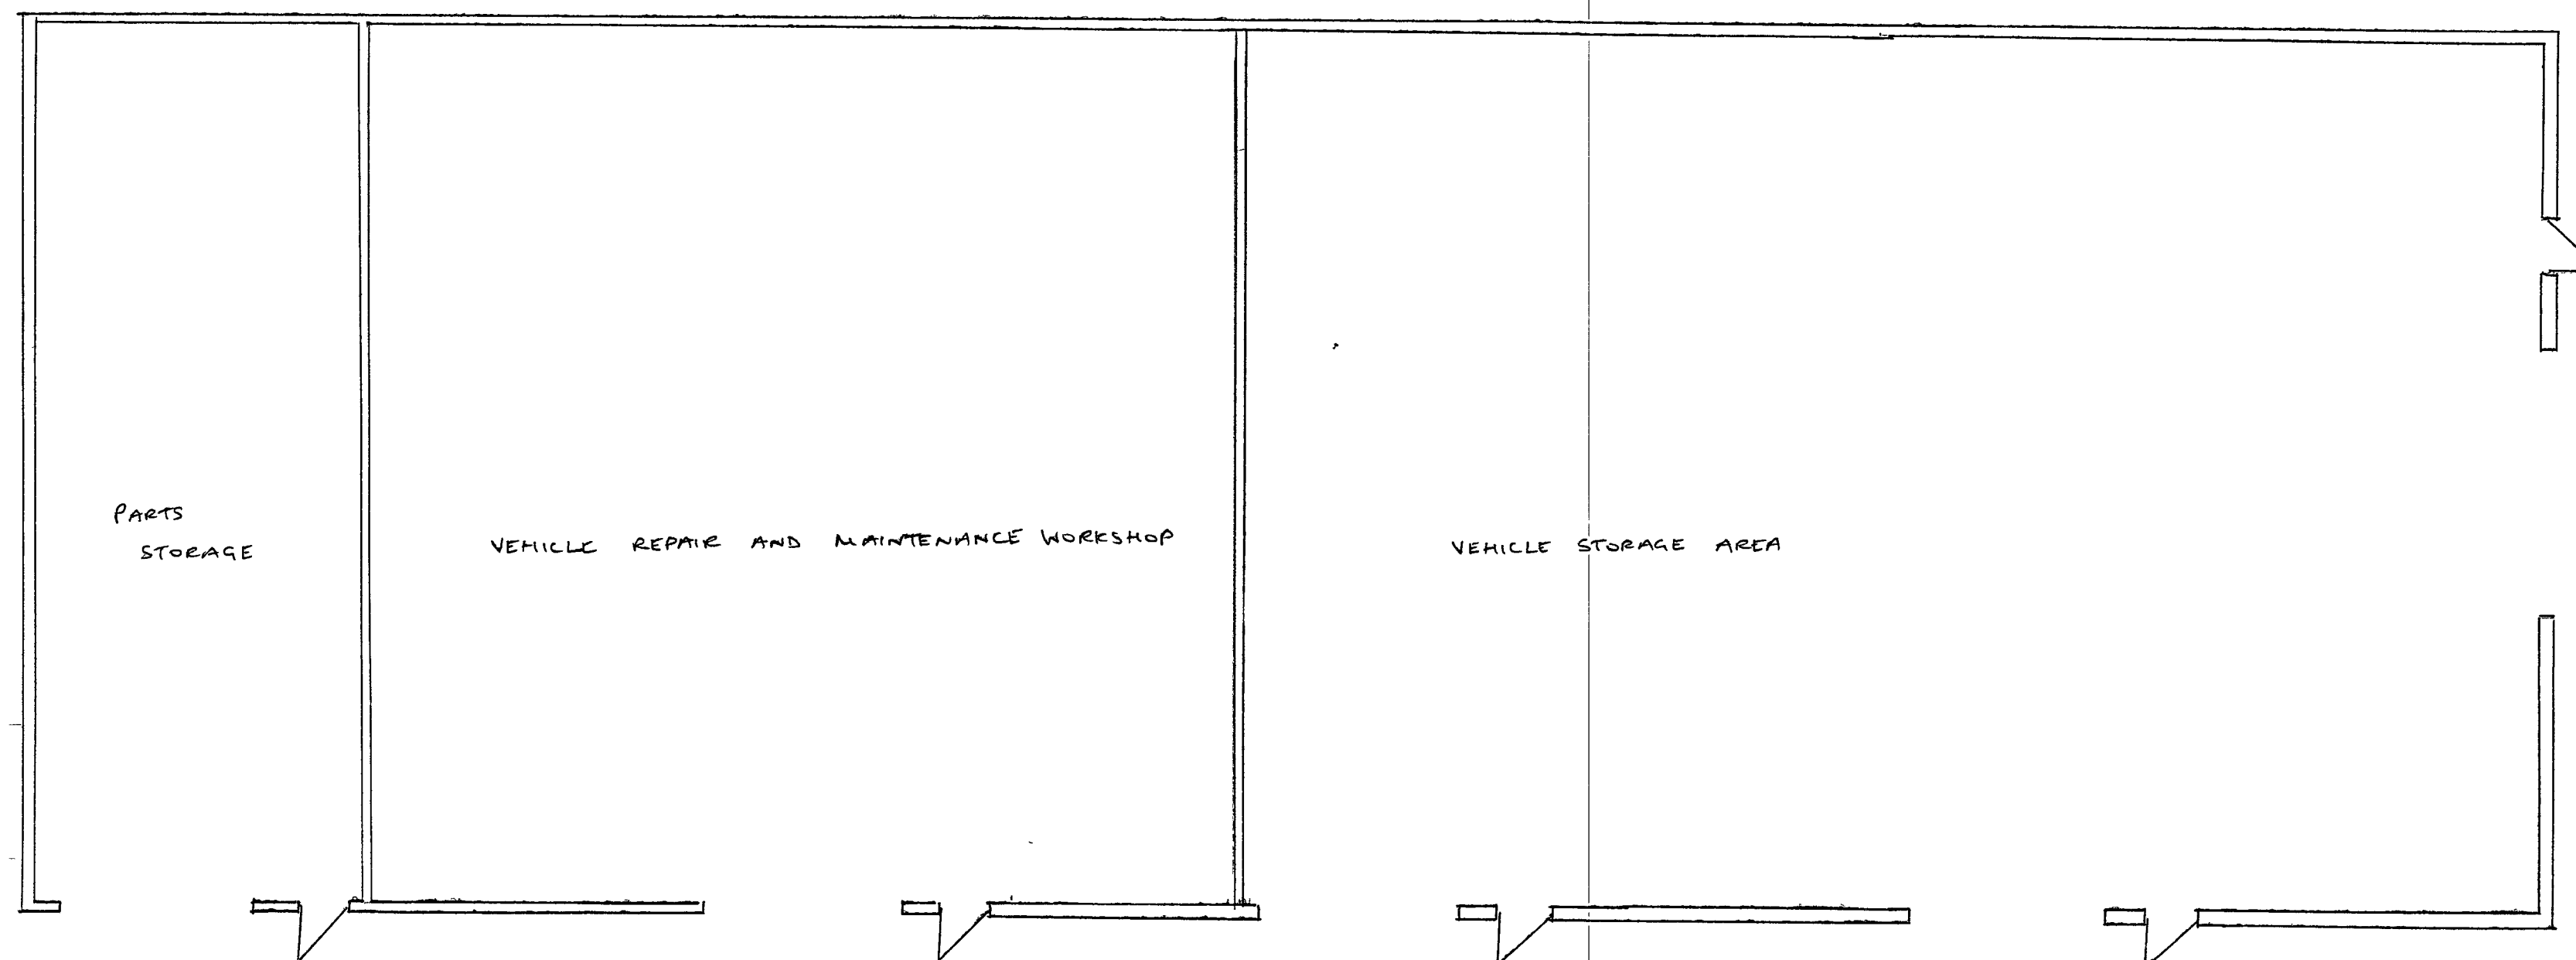

FLOOR PLAN

VANILLA SPLITS
FORDINGBRIDGE
INDUSTRIAL ESTATE
BARNHAM ROAD
BARNHAM
WEST SUSSEX
PO 22 0HD
DWA NO VS/01
SCALE 1:100
REV A