


Mrs HEATHER BRADPIECE,
22, ELM GROVE, BARNHAM,
WEST SUSSEX, PO22 0HJ

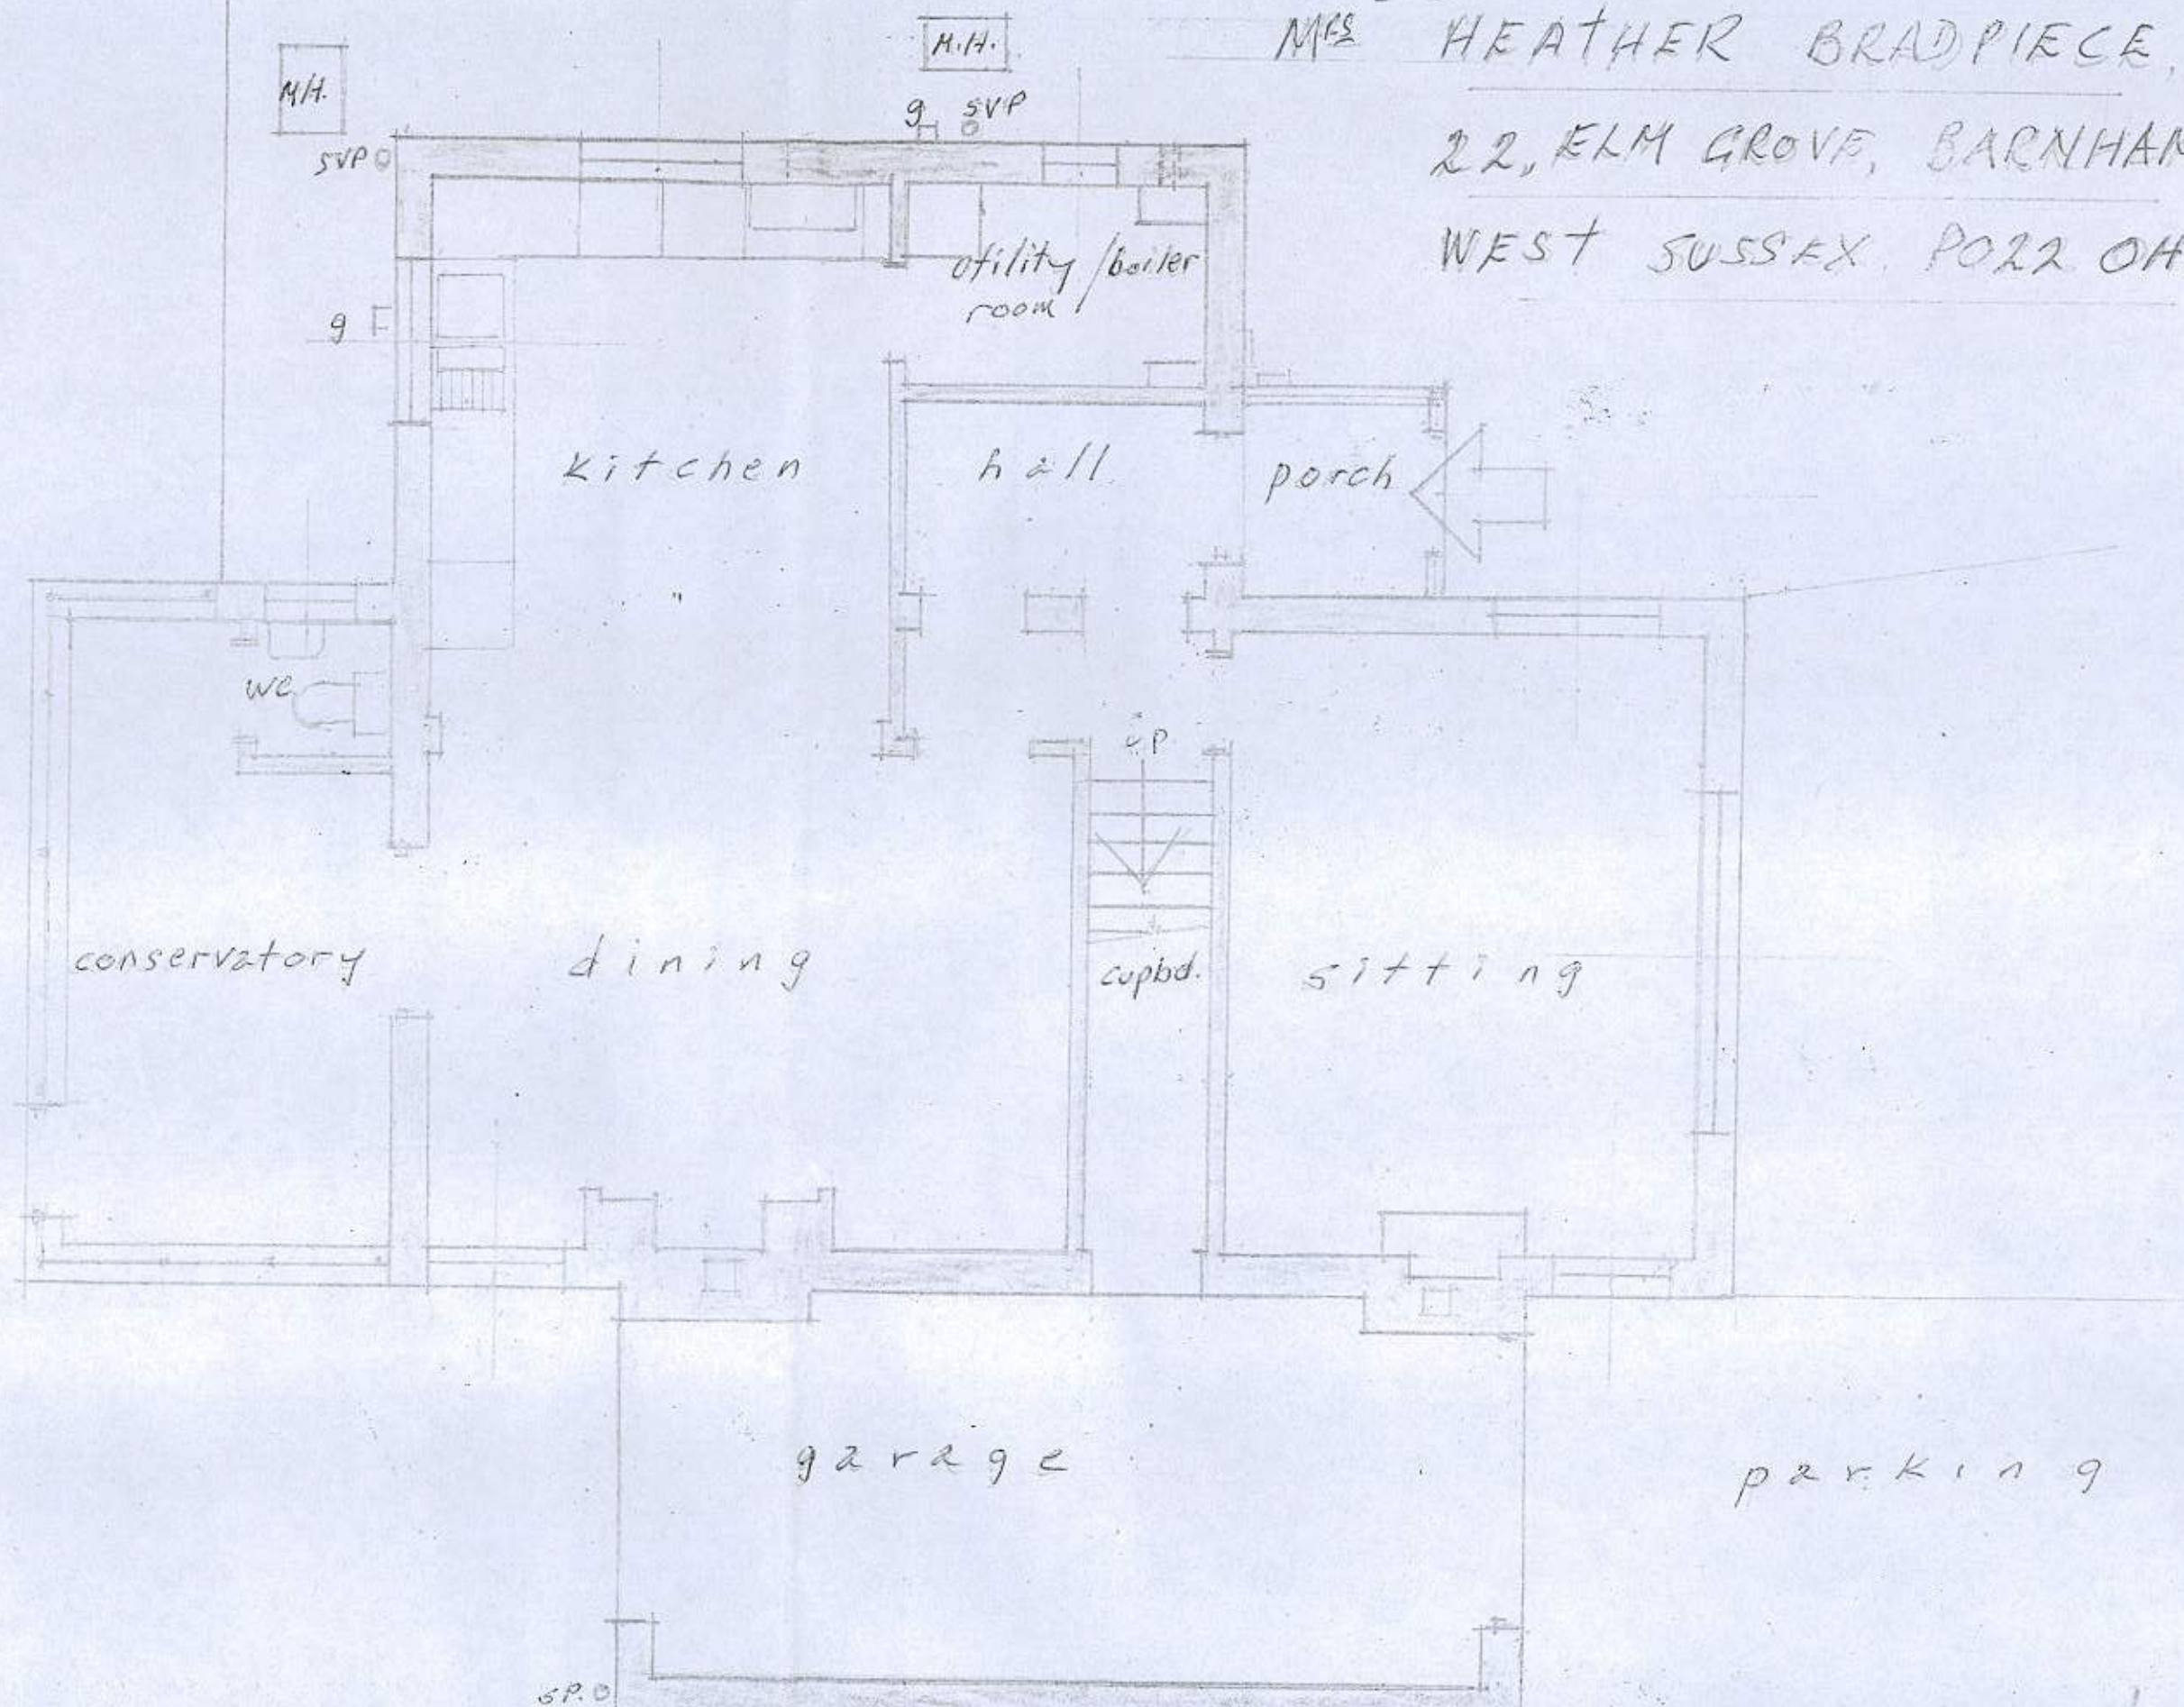

scale 1:50

metres

November 2014

EXISTING GROUND FLOOR PLAN