



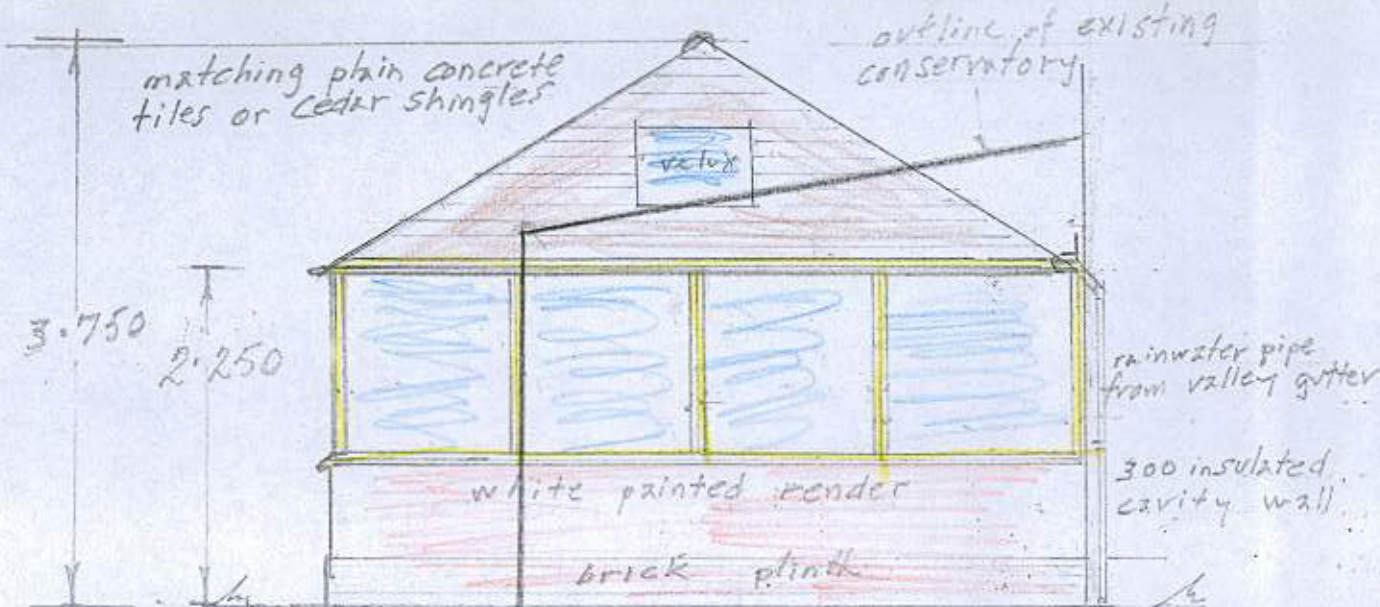


EAST ELEVATION

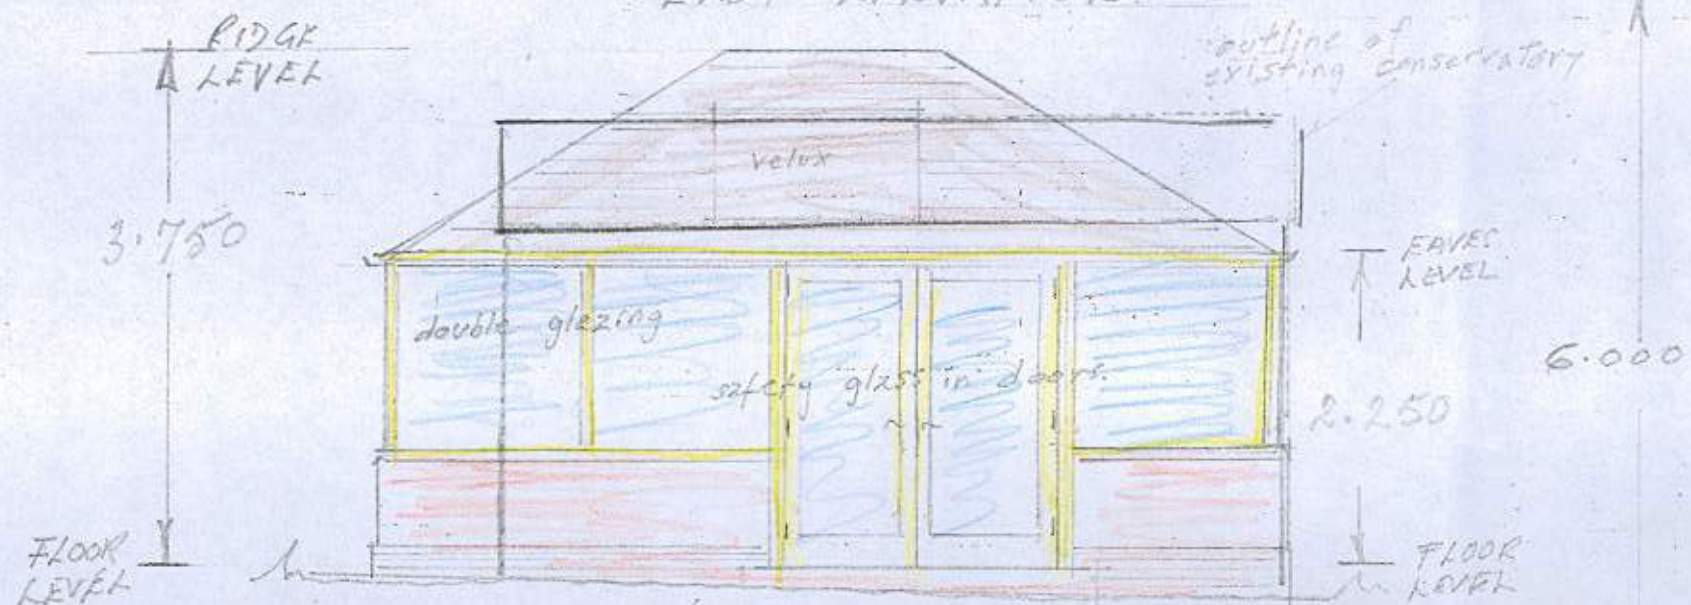


SOUTH ELEVATION

floor approx
0.200 above
an ground level.

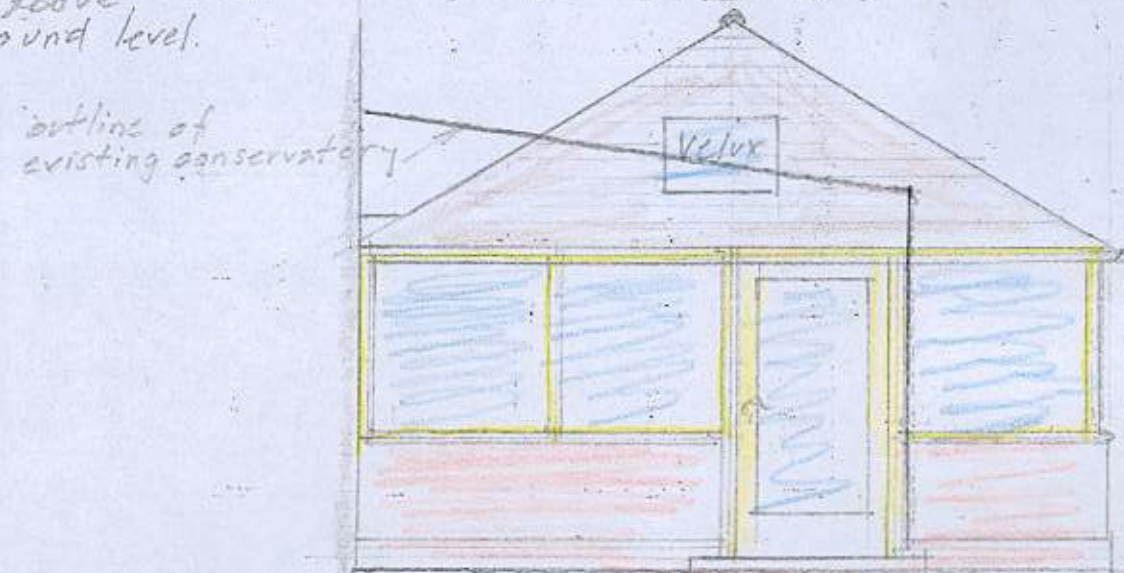

WEST ELEVATION

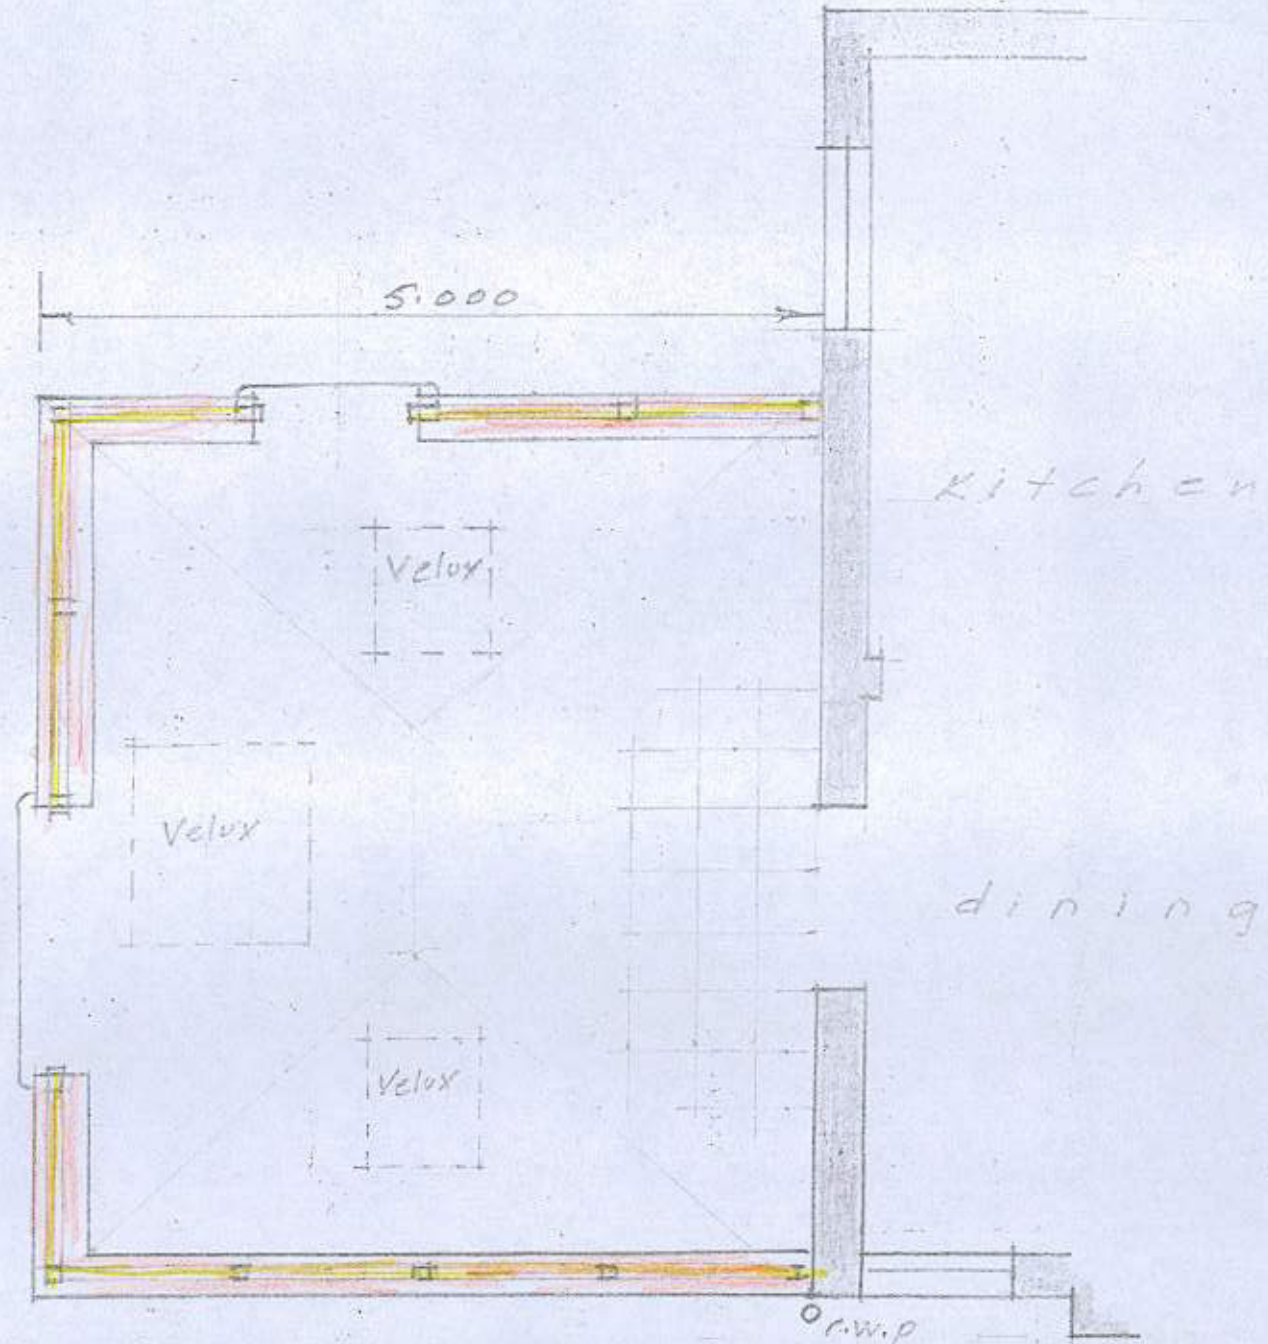

FLOOR PLAN

PROPOSED CONSERVATORY SUN-ROOM
TO REPLACE EXISTING.

scale 1:50

November 2014