

SITE AND LOCATION PLANS

Trebarwith Cottage, Barnham Road, Eastergate, West Sussex, PO20 3RS




LOCATION PLAN SCALE 1:1250




PROPOSED EXTENSION

150 MM CONCRETE BED AND SURROUND
TO PIPES WITH A COVER DEPTH OF LESS
THAN 1.2MTR. ALL OTHER AREAS
150 MM GRANULAR BED AND SURROUND
TO BE PROVIDED.

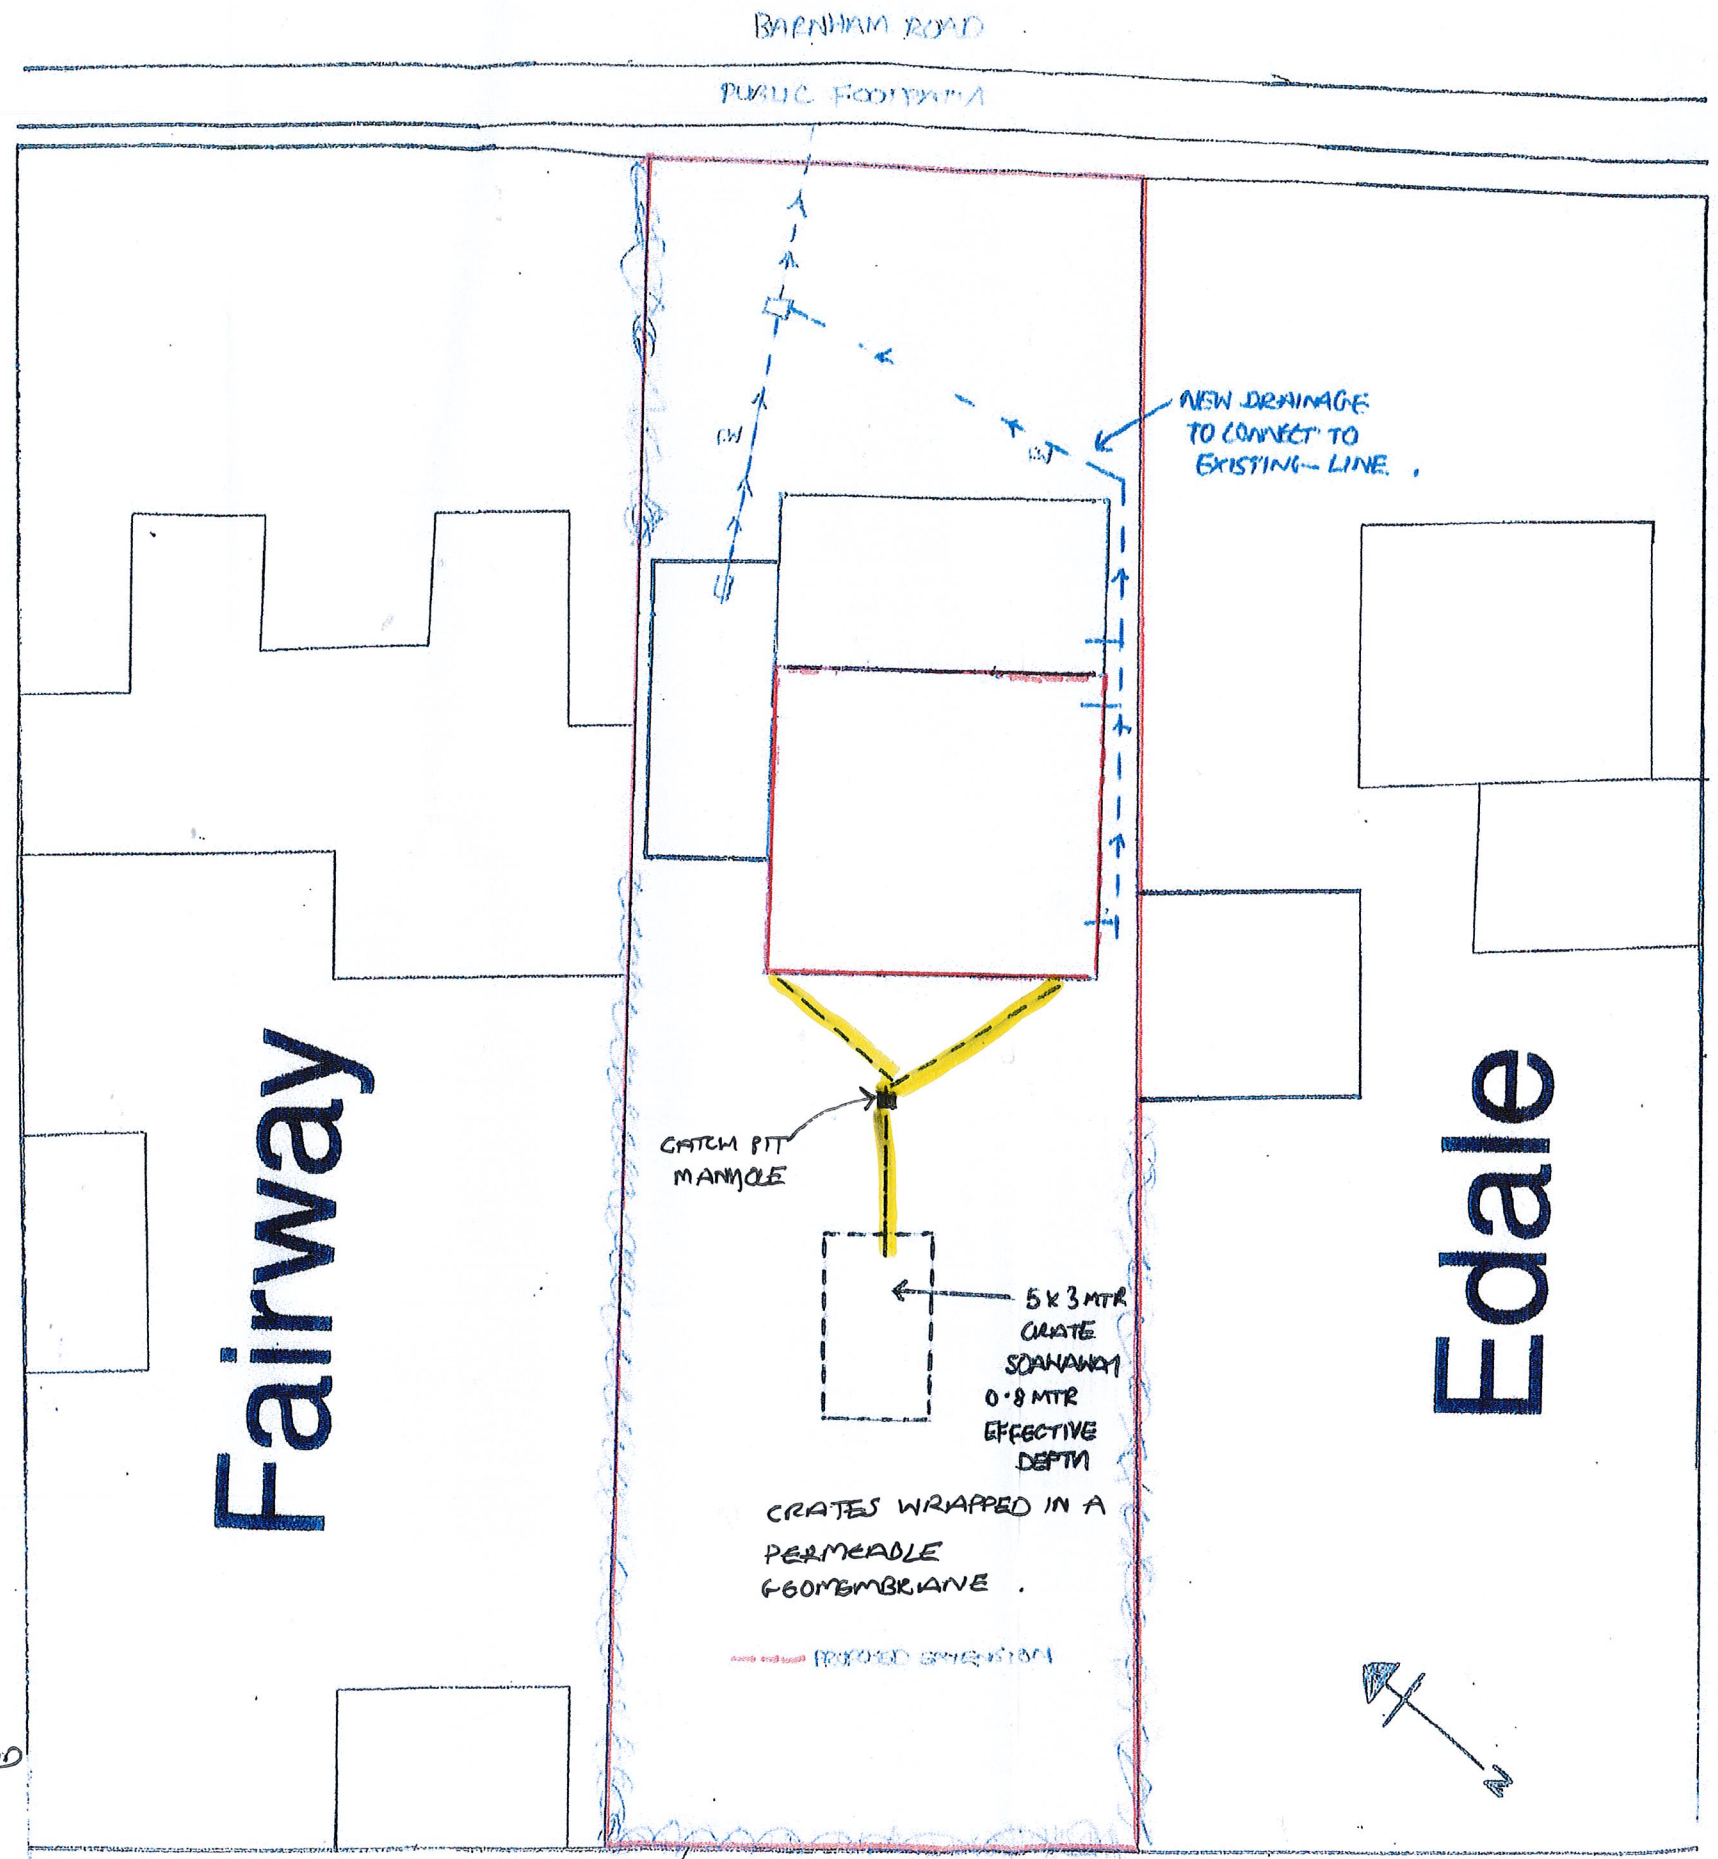

SITE PLAN SCALE 1:200

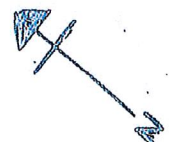

Edale

Fairway

CATCH PIT
MANHOLE

5x3MTR
CRATE
SUMP
0.8MTR
EFFECTIVE
DEPTH

CRATES WRAPPED IN A
PERMEABLE
GEOMEMBRANE

NEW DRAINAGE
TO CONNECT TO
EXISTING LINE

BARNHAM ROAD

PUBLIC FOOTPATH