


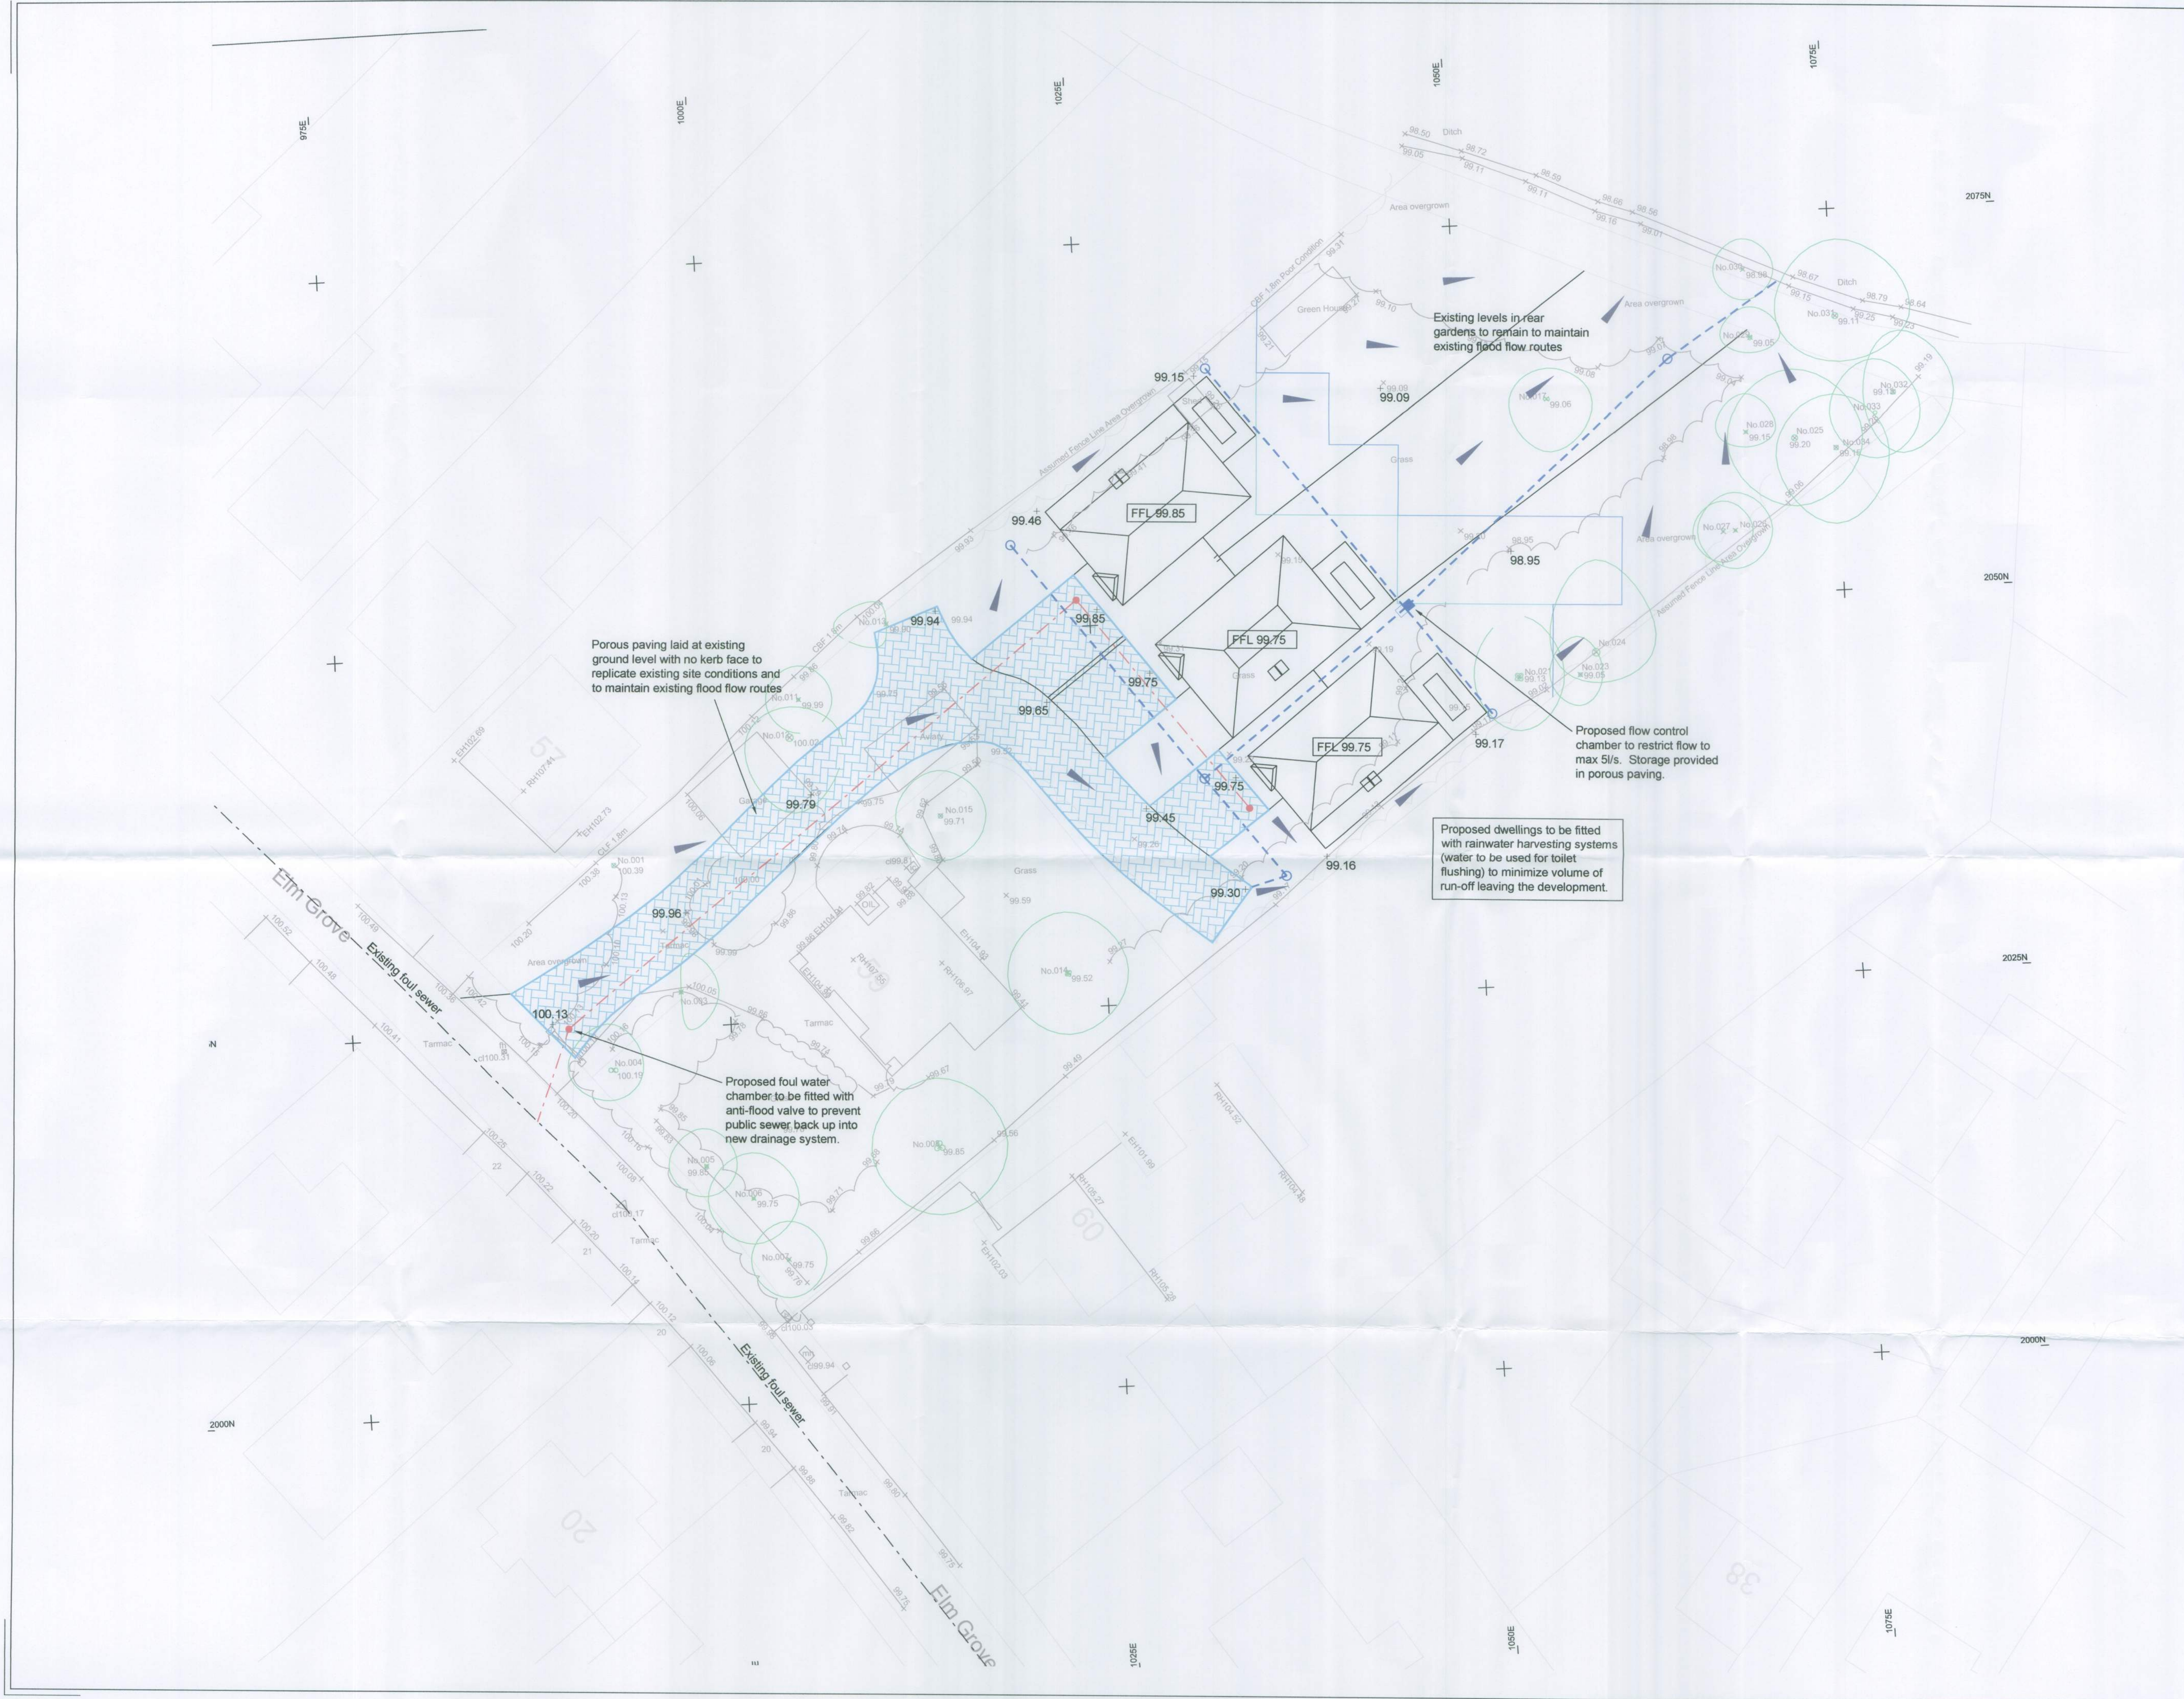

DRAWING LEGEND	
SURFACE WATER DRAINAGE	
	PROPOSED SURFACE WATER DRAIN
	FLOW CONTROL CHAMBER
	POROUS PAVING
	FLOOD FLOW ROUTES
	PROPOSED FOUL DRAINAGE
	PROPOSED BUILDING FINISHED FLOOR LEVEL
	PROPOSED GROUND LEVEL

Rev.	Description	App.	Chk.	Dm.	Date
------	-------------	------	------	-----	------

Client
77 Property Ltd

Project
59 Elm Grove
Barnham

Drawing Title
Proposed Drainage Layout
and Flood Flow Routes

Robert Clark Associates Ltd
Chartered Civil Engineers
Willow Cottage, Herne Lane, Rustington
West Sussex BN16 3EE
Tel: 01903 778945 Fax: 01903 778967

© This drawing is the copyright of Robert Clark Associates Limited
It may not be copied or reproduced without their written authority

Scale	1:200	At original	A1
Drawing Number	1578/P/D1.2	Revision	-