



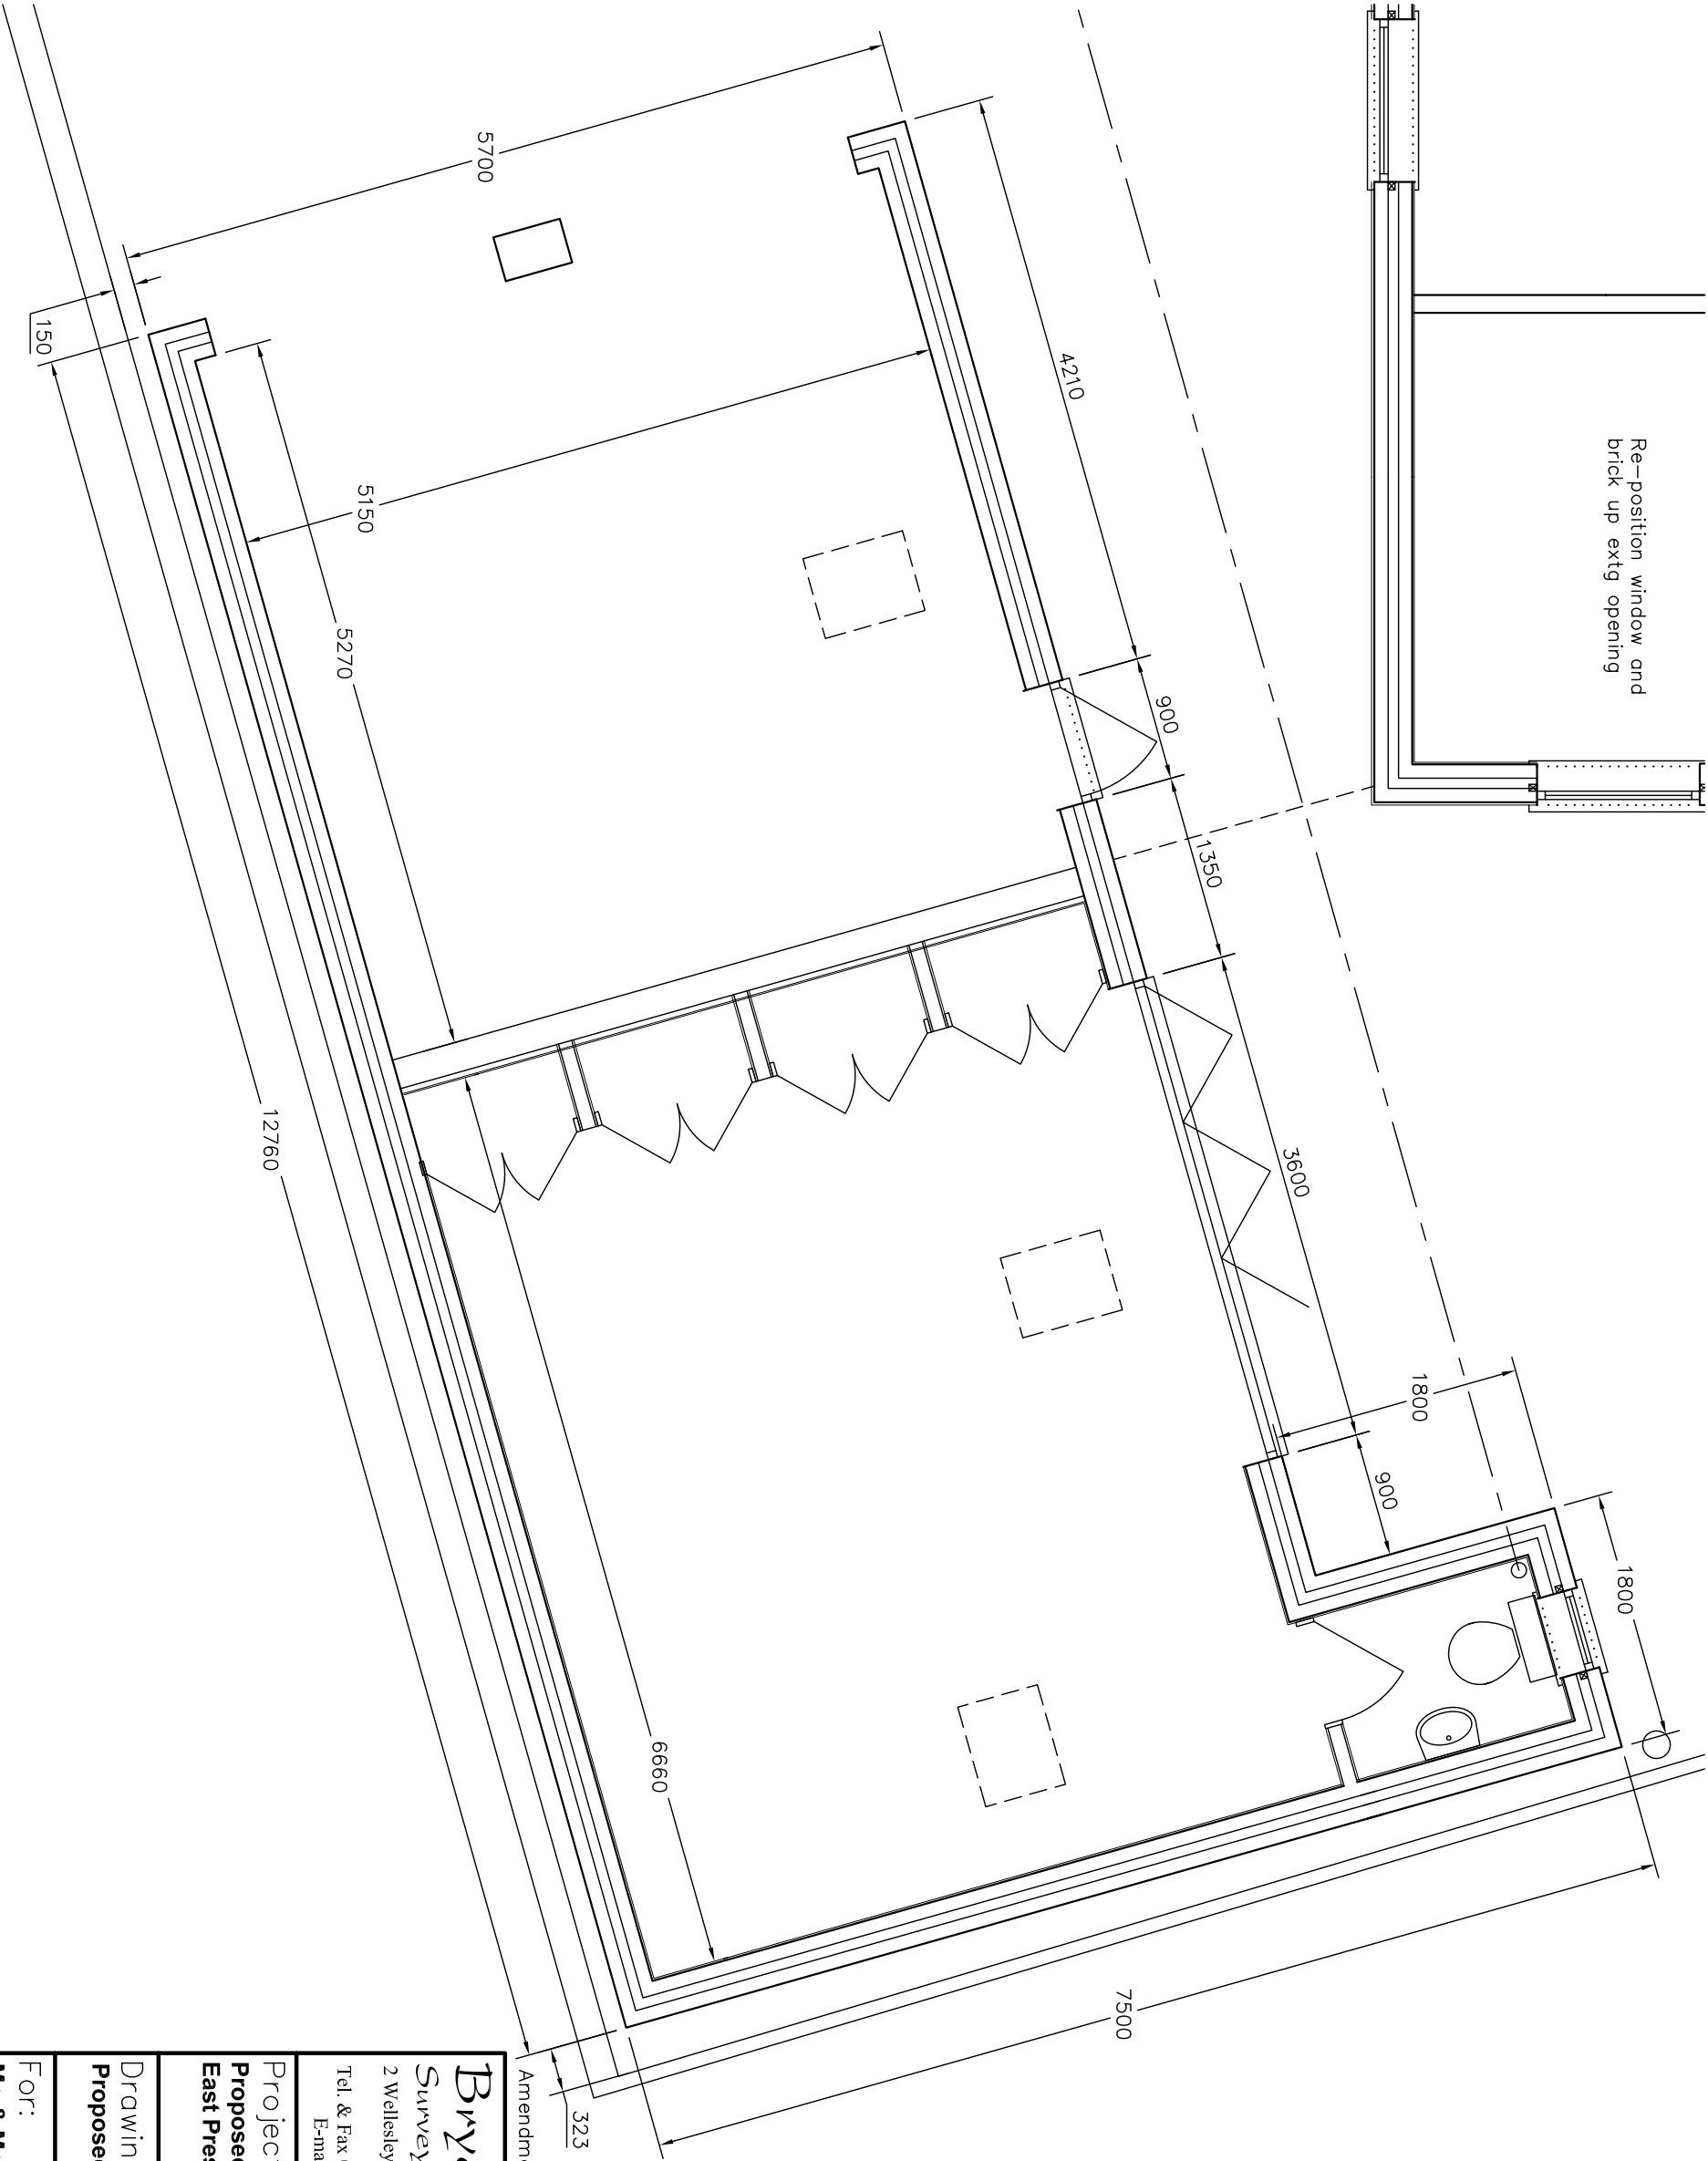

Amendments: –

Bryceson Shaw Associates
Surveyors and Designers
2 Wellesley Court, Fitzalan Road, Littlehampton,
West Sussex BN17 5JW
Tel. & Fax 01903 734381 Mobile: 07889 651301
E-mail: brycesonshaw@btinternet.com

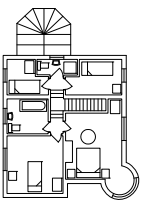

Project:
**Proposed garage and alterations; Spindrift, South strand,
East Preston BN16 1PN**

Drawing:
Proposed floor plan

For:
Mr. & Mrs. Williams

Drawn:	PKS	Date:	August 2013
Scales:	1:50	No:	1474/01/05
To scale when printed on A3			