


0 m 1 m 2 m 3 m 4 m 5 m

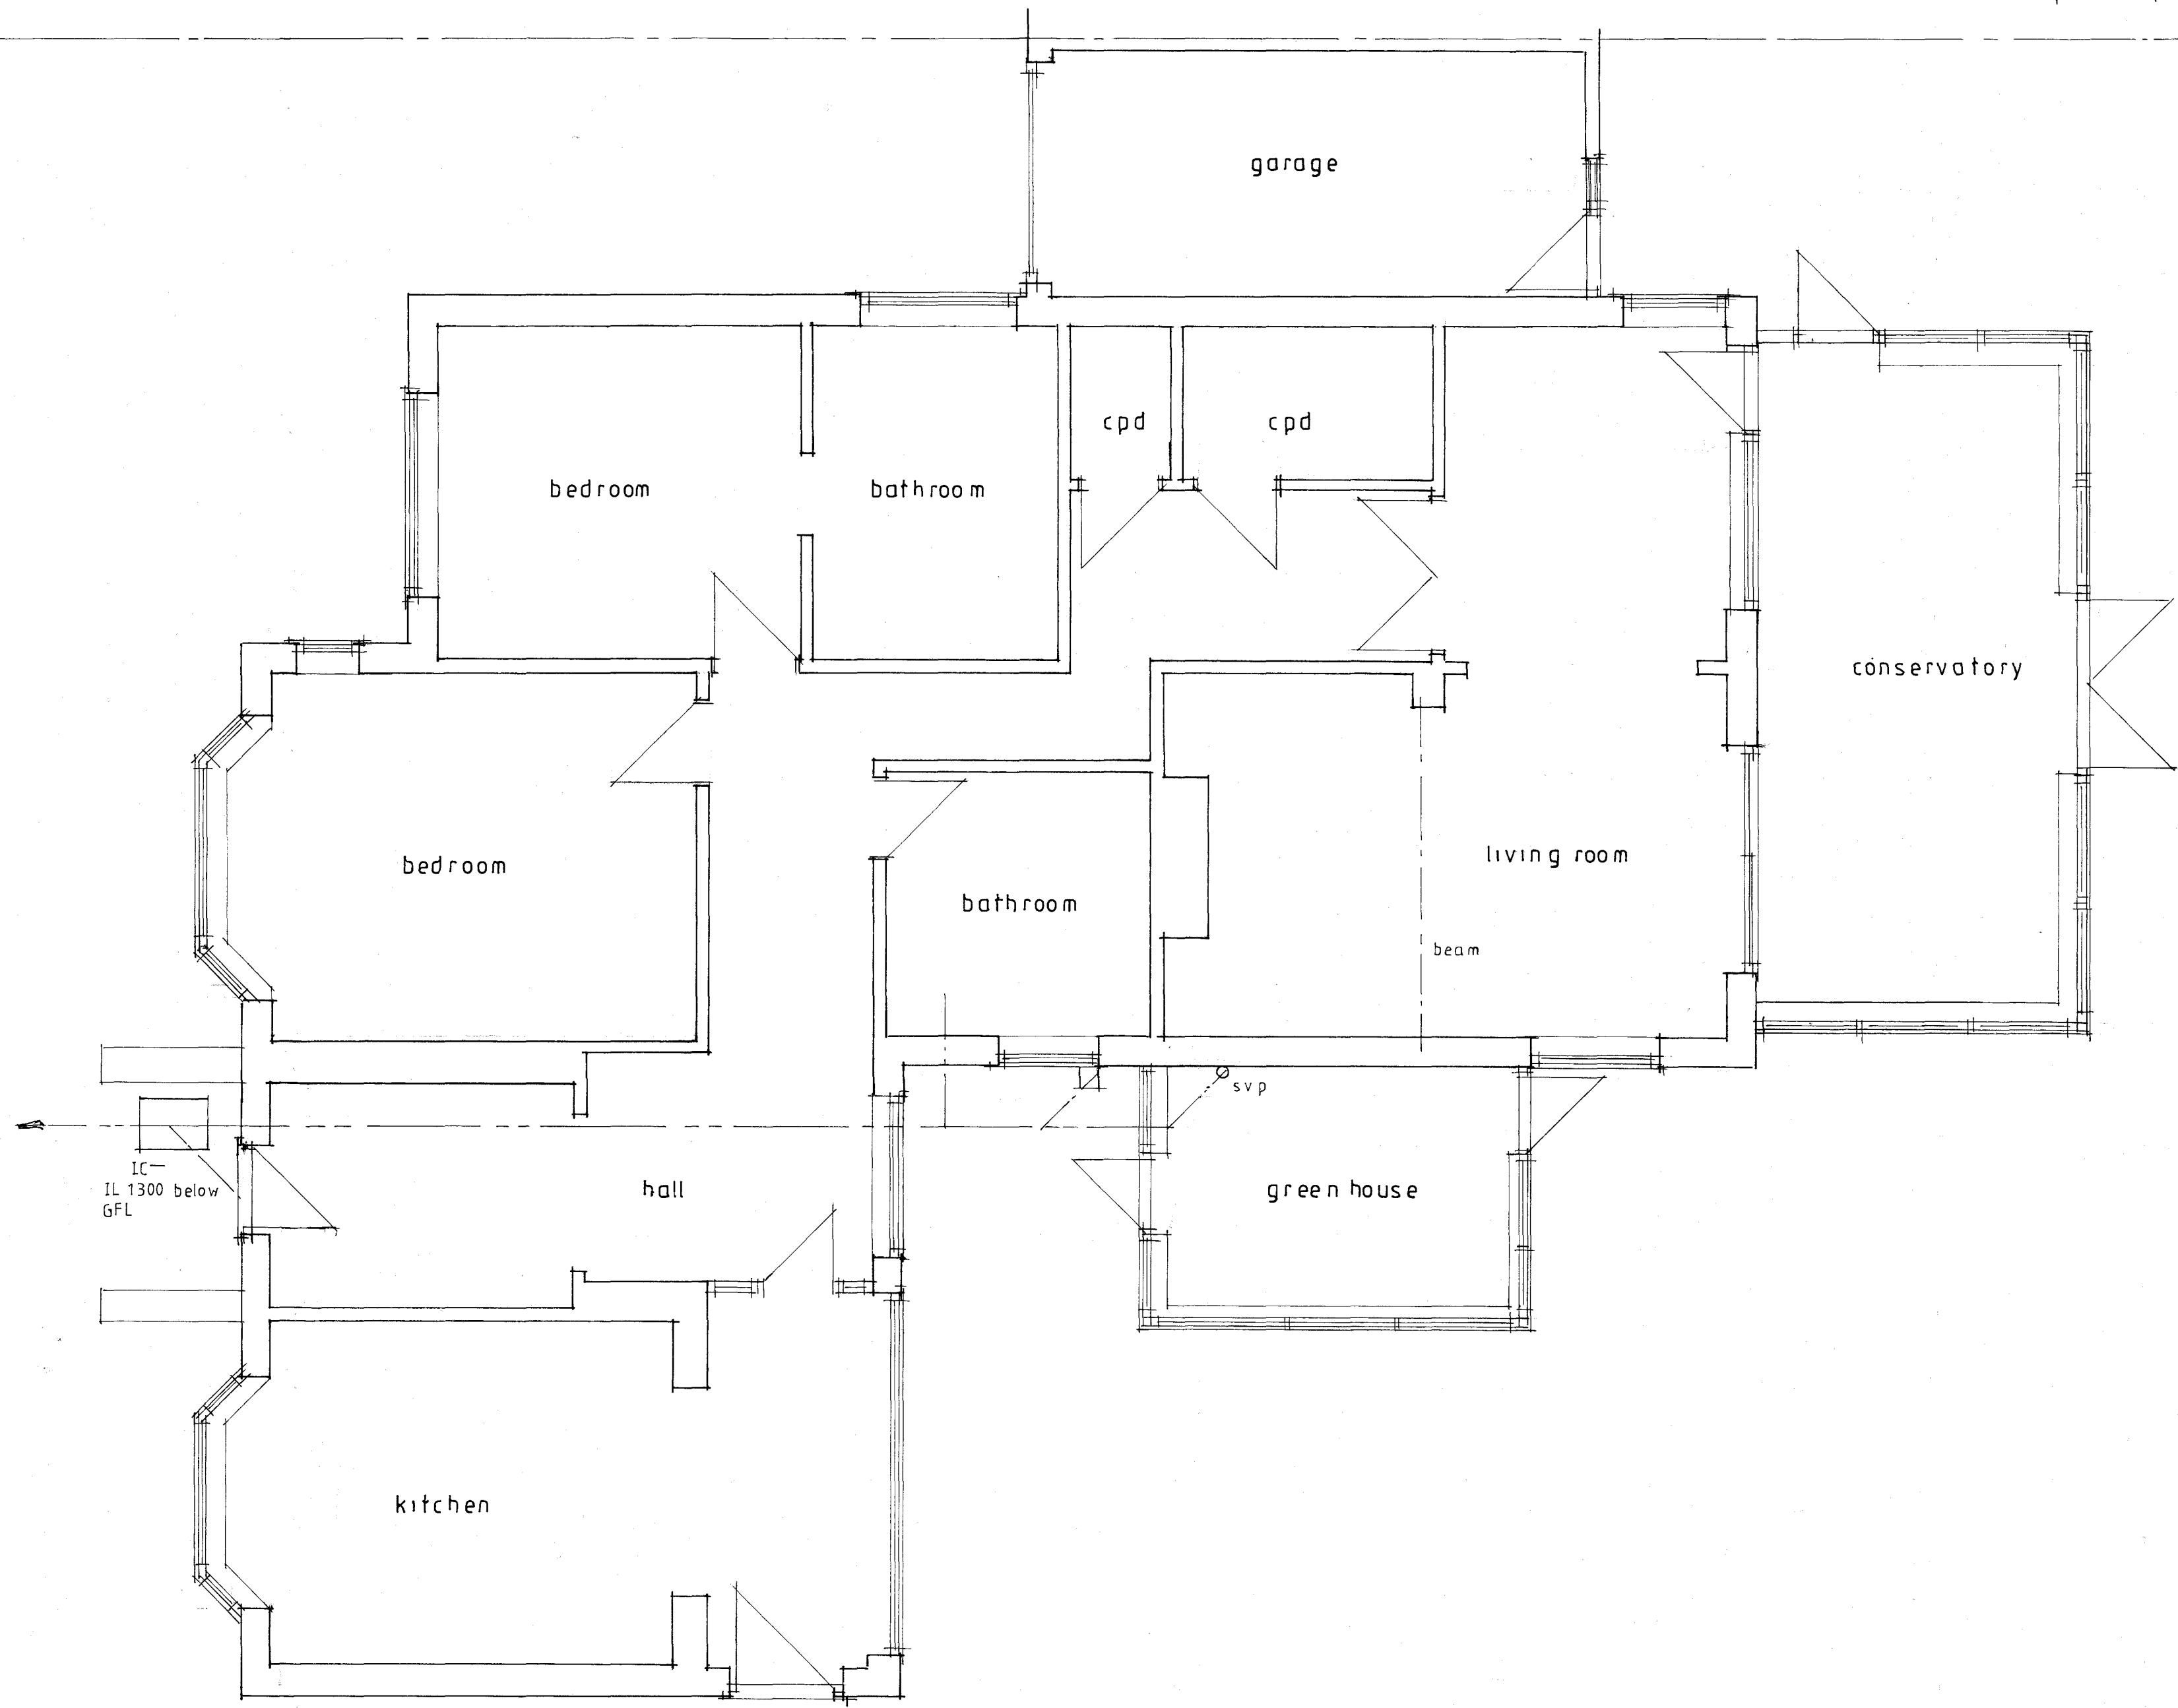

Existing Ground Floor Plan

Sussex Building Surveyors Ltd	
01903 529583 adk@sussexbuildingsurveyors.com	
8 The Ridings, East Preston, Littlehampton, West Sussex. BN16 2TN	
Extension & Internal Alterations.	
Existing Ground Floor Plan.	
Scale: 1:50	Paper: A2
Date: July 2017	
Drg No.: SBS/329/01	
All dimensions to be checked on site. Do not scale except for planning purposes.	