


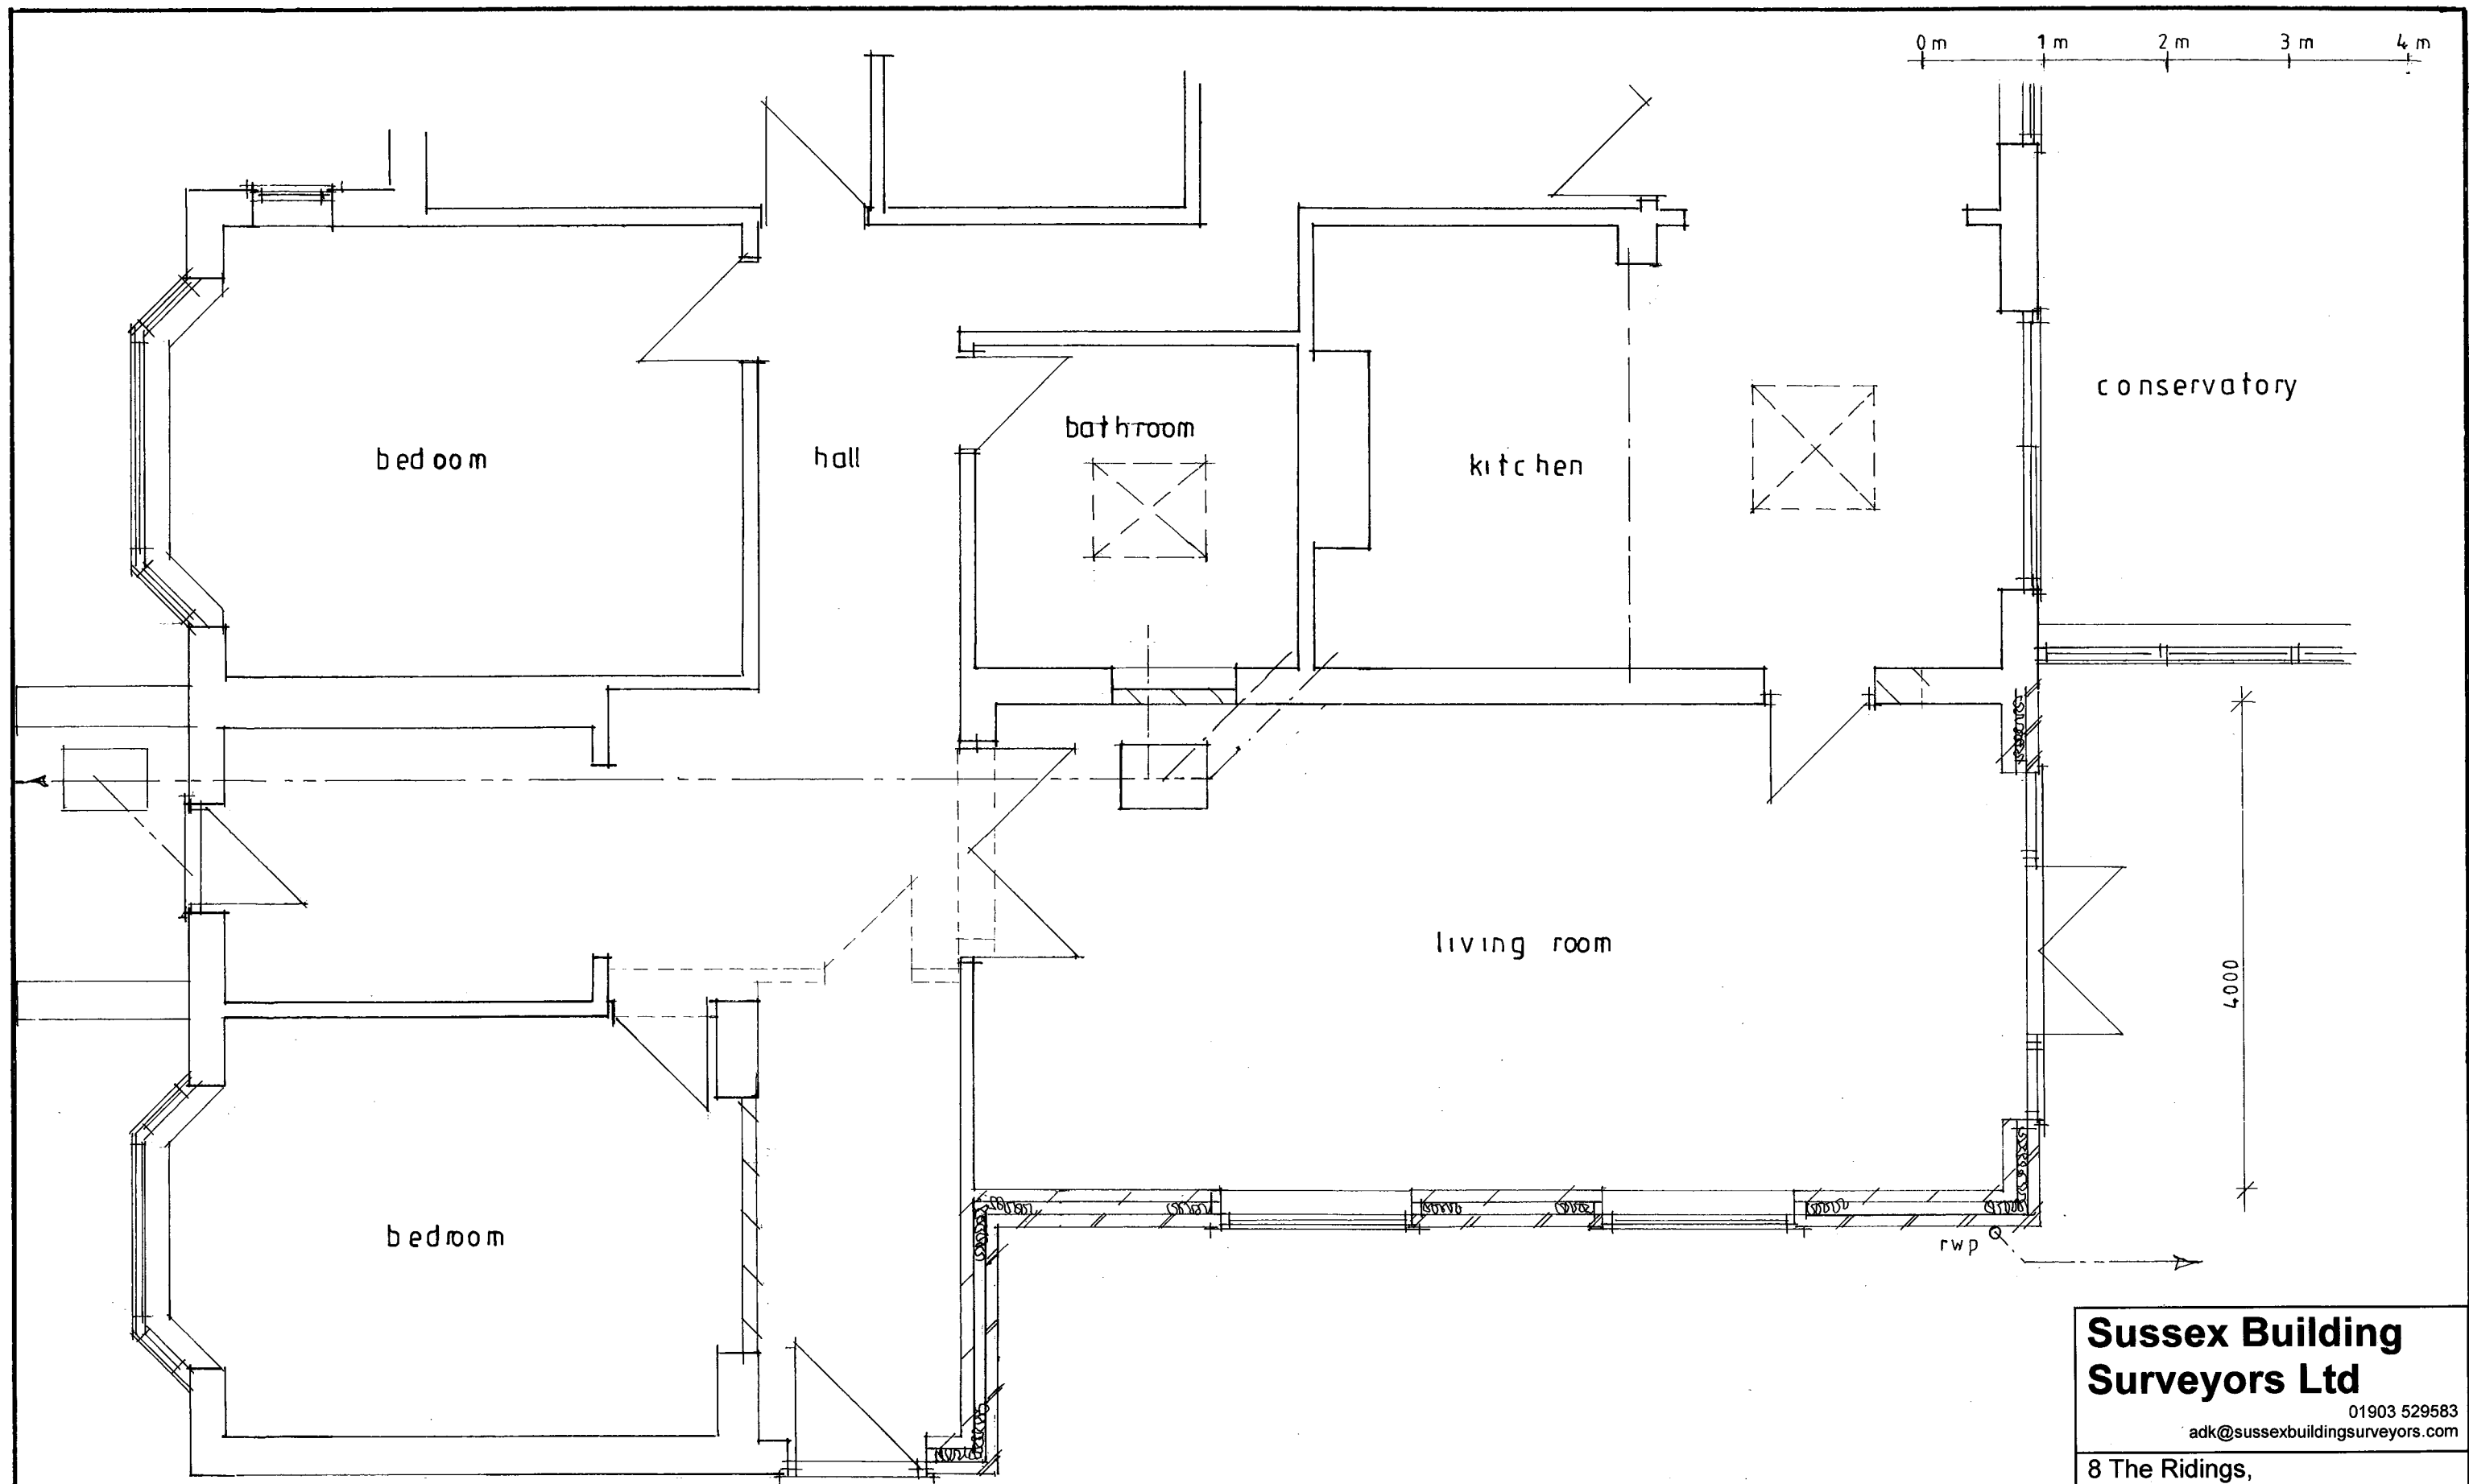

Proposed Ground Floor Plan

**Sussex Building
Surveyors Ltd**

01903 529583
adk@sussexbuildingsurveyors.com

8 The Ridings,
East Preston, Littlehampton,
West Sussex. BN16 2TN

Extension & Internal Alterations.

Proposed Ground Floor Plan.

Scale: 1:50 Paper: A3

Date: July 2017

Dwg No.: SBS/329/02A

All dimensions to be checked on site.
Do not scale except for planning purposes.