


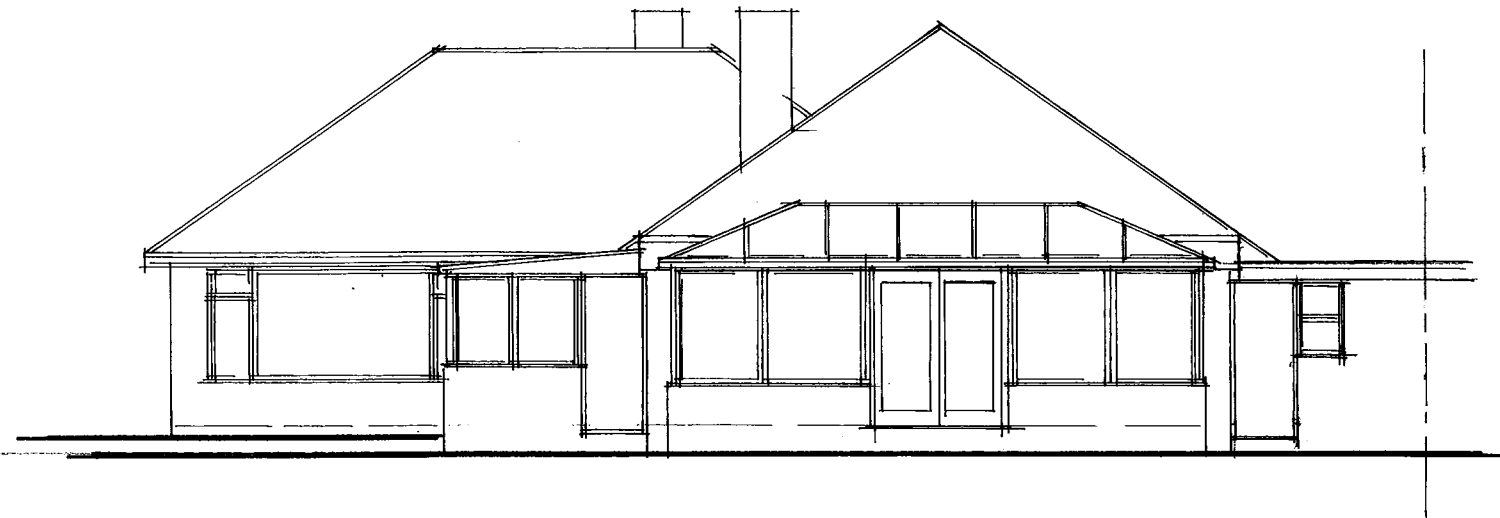


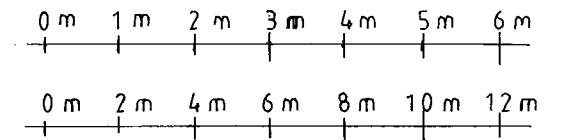

Existing West Elevation

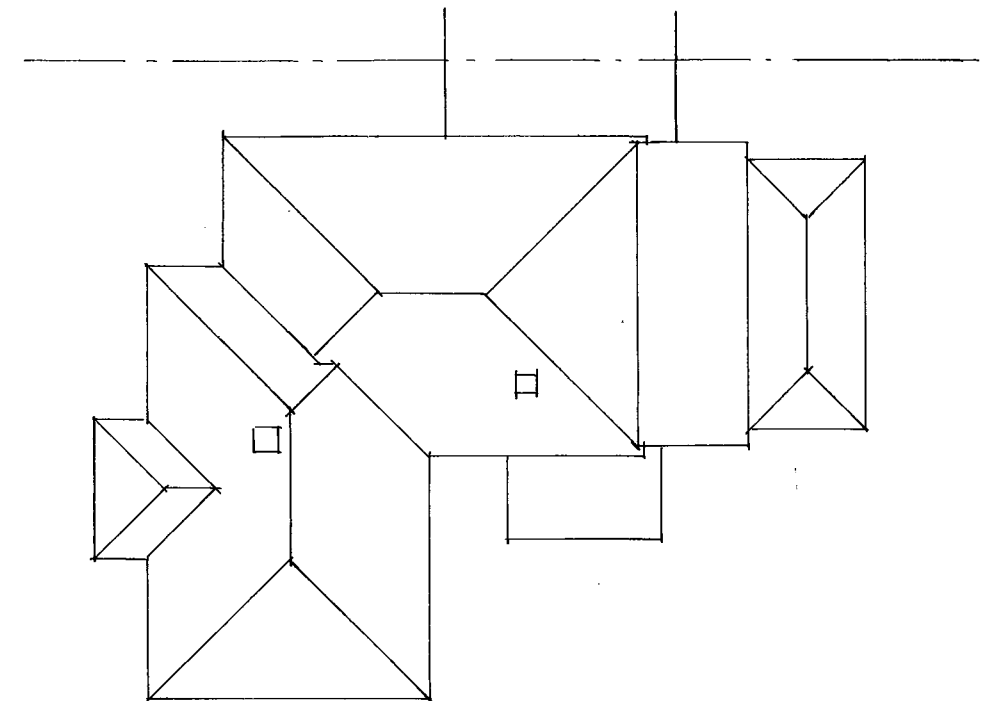

Existing Roof Plan

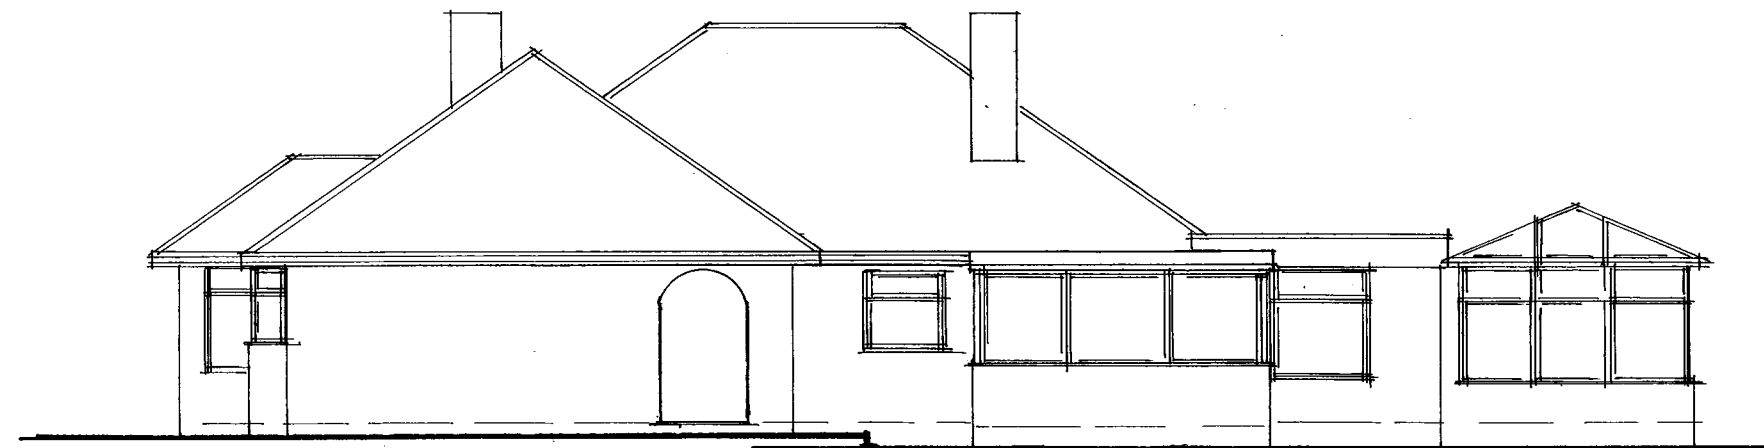

Existing North Elevation

**Sussex Building
Surveyors Ltd**

01903 529583
adk@sussexbuildingsurveyors.com

8 The Ridings,
East Preston,
Littlehampton,
West Sussex.
BN16 2TN

Extension & Internal Alterations.

Existing Elevations & Roof Plan.

Scale: 1:100 & 1:200 Paper: A3

Date: July 2017

Drg No.: SBS/329/03

All dimensions to be checked on site.
Do not scale except for planning purposes.