


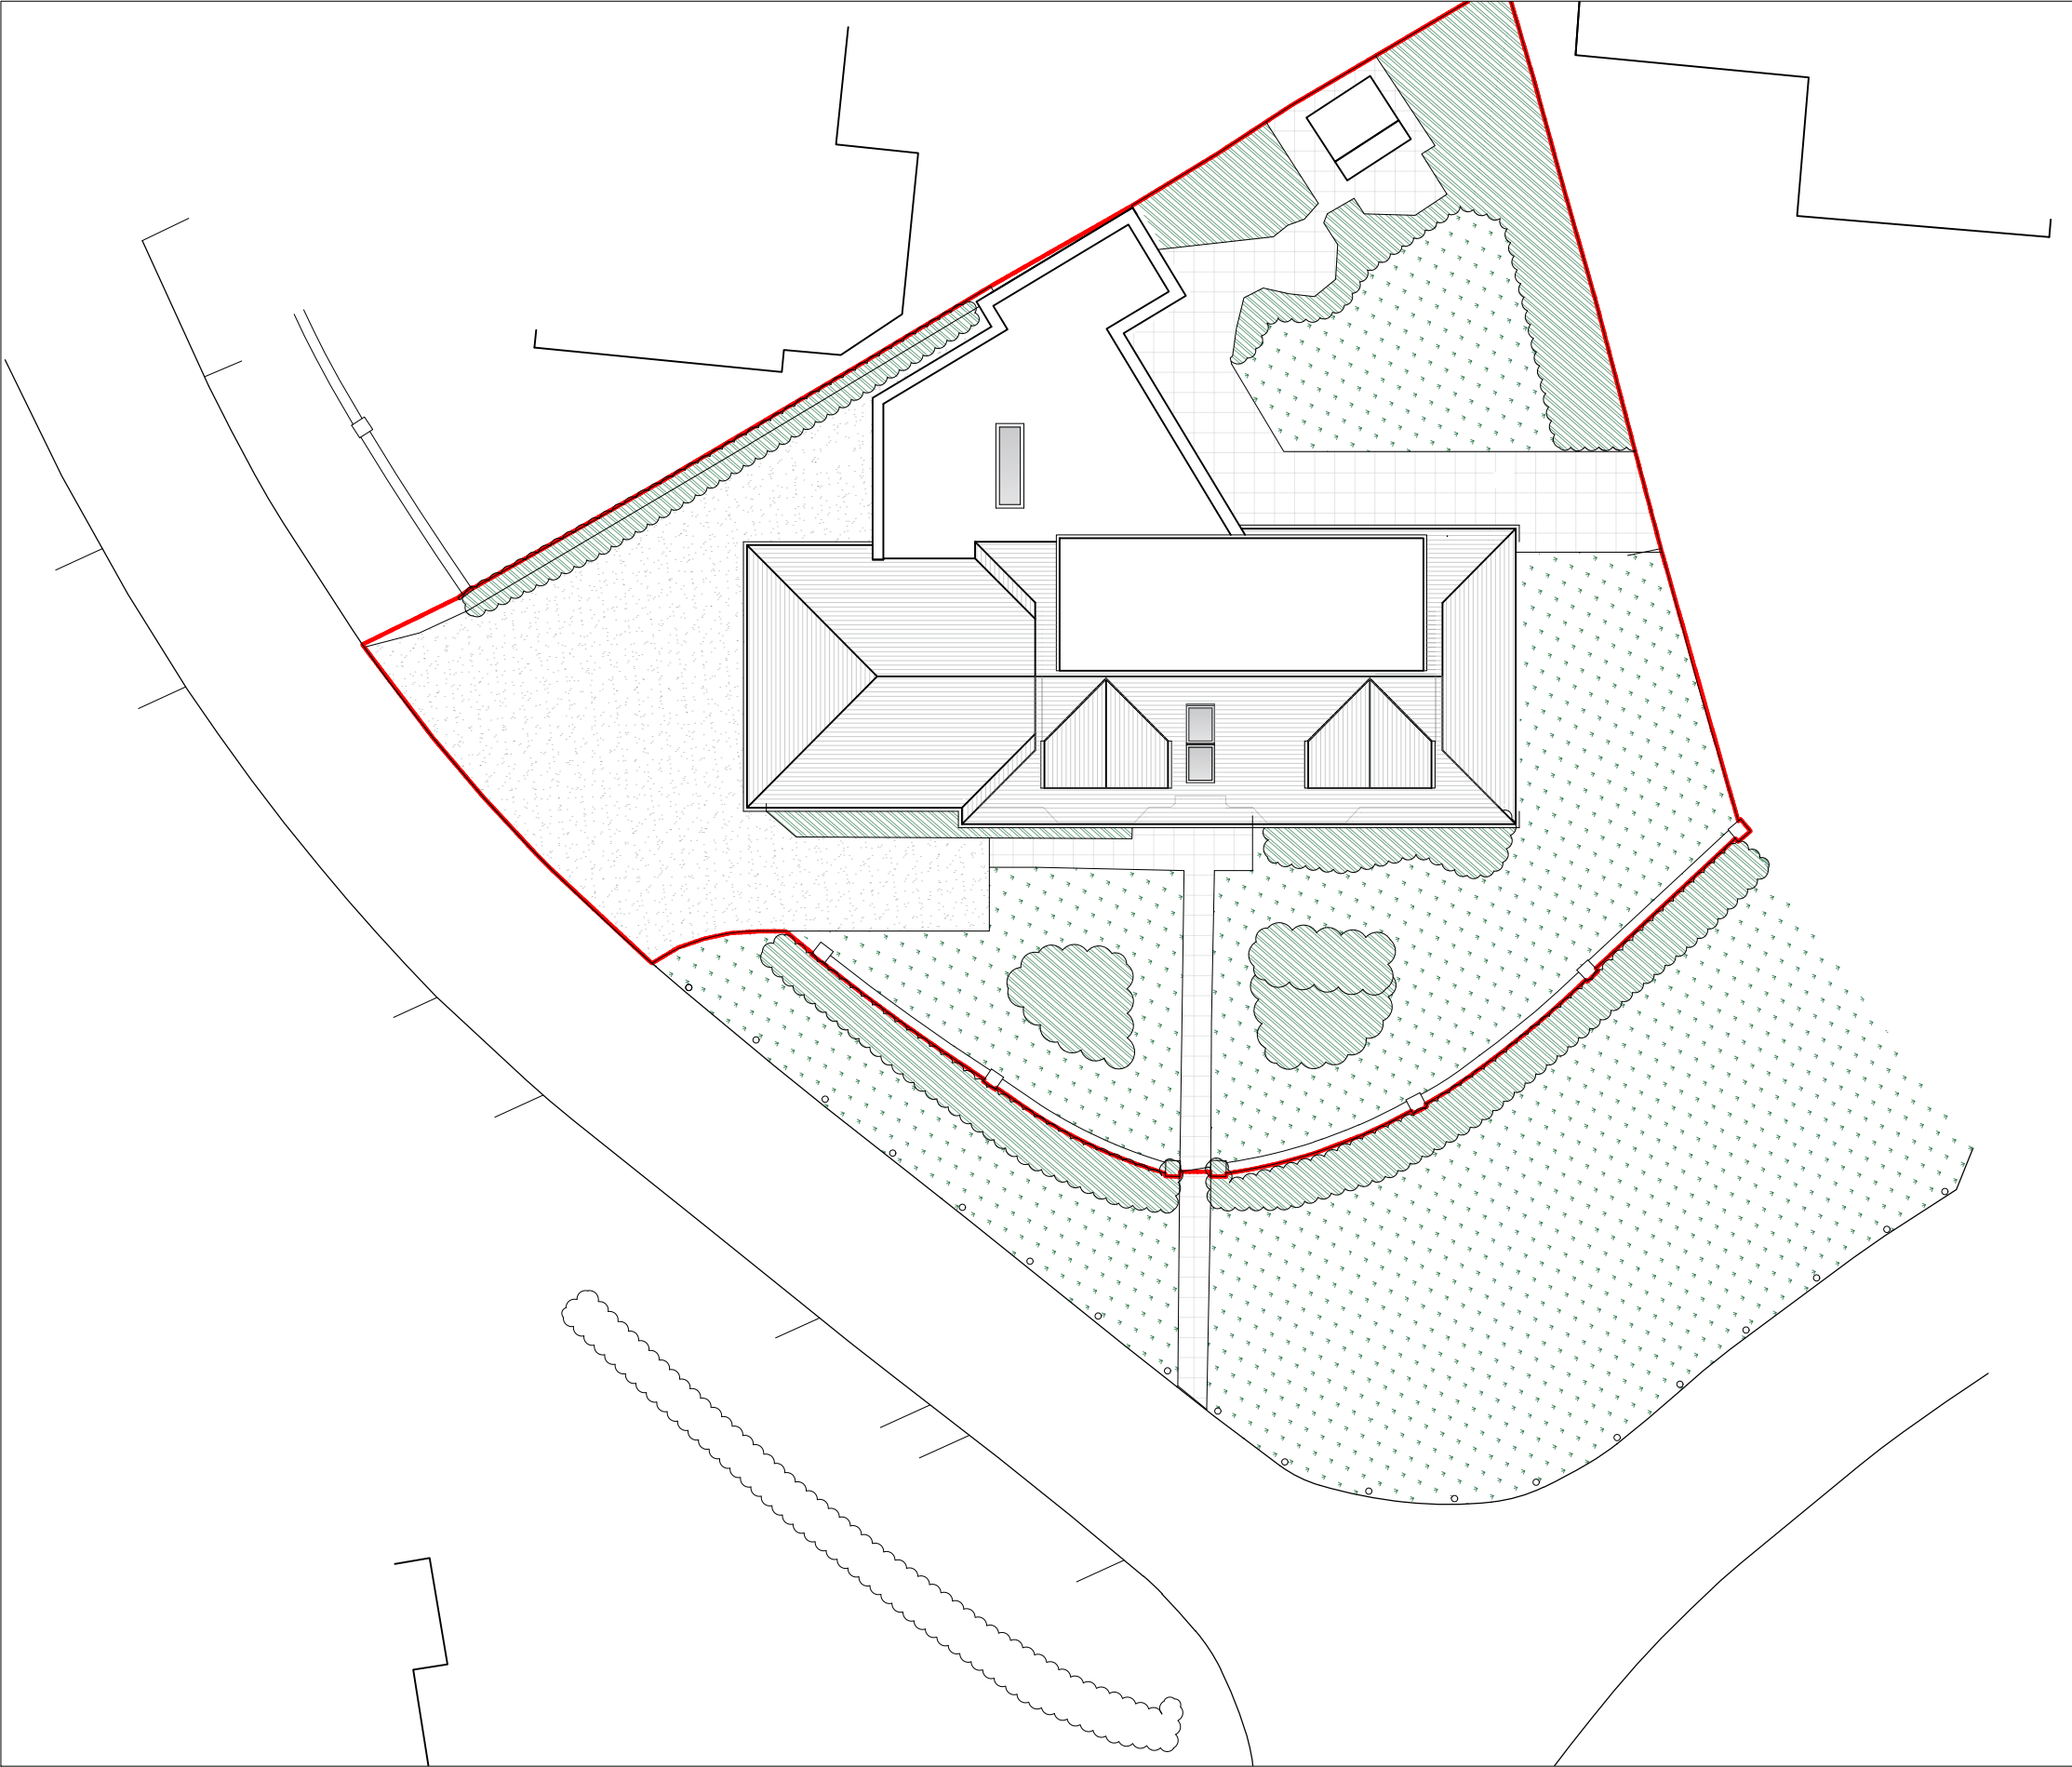

Proposed site plan

Materials key:

Permeable resin bound gravel (driveway)

Paving or permeable resin bound gravel

Lawn

Hedge / Planting

The Site Plan illustrates the roof plans of the buildings on the site

02	22 August '21	For planning comment	SB	OM
01	19 March 2021	Planning	JR	OM
00	05 January 2021	Planning	JR	OM

Rev	Date + notes	Drwn	Chkd
-----	--------------	------	------

OM Architectural Design
Works House, Station Road, Angmering, BN16 3AA
Tel: 07590 508302
E-mail: info@olivermcgowan.co.uk

Project
38 The Roystons, East Preston

Drawing
Proposed site plan

Job Ref	Dwg No	Revision
BBZ	1004	02
Scale(s)	Size	Date
1:200	A3	Jan 21
Drwn	Chkd	
SB	OM	

Status
Planning

This drawing was produced by OM Architectural Design for Planning purposes only.
OM Architectural Design can not be liable for any other use of the drawing other than the use for the work it was drawn for.
This drawing is not to be scaled or used for construction purposes.
OM Architectural Design is to be informed of any errors before work proceeds.
All dimensions are to be checked on site.
All drawings are copyright of OM Architectural Design.

1:200 SCALE BAR

