




THIS DRAWING IS THE PROPERTY OF STEPHEN BROMLEY ASSOCIATES
AND MUST NOT BE REPRODUCED IN PART OR IN WHOLE OR USED FOR
THE DESIGN OR CONSTRUCTION OF ANY OTHER BUILDING OR
STRUCTURE WITHOUT THE WRITTEN PERMISSION OF STEPHEN BROMLEY ASSOCIATES.
ALL DIMENSIONS TO BE CHECKED ON SITE PRIOR TO COMMENCEMENT
OF ANY CONSTRUCTION WORK AND STEPHEN BROMLEY ASSOCIATES
ACCEPTS NO RESPONSIBILITY FOR ANY WORKS LATER THEY ARE
OBTAINED AND OBTAINED TO COMPLY BY THE RELEVANT BUILDING CONTROL.

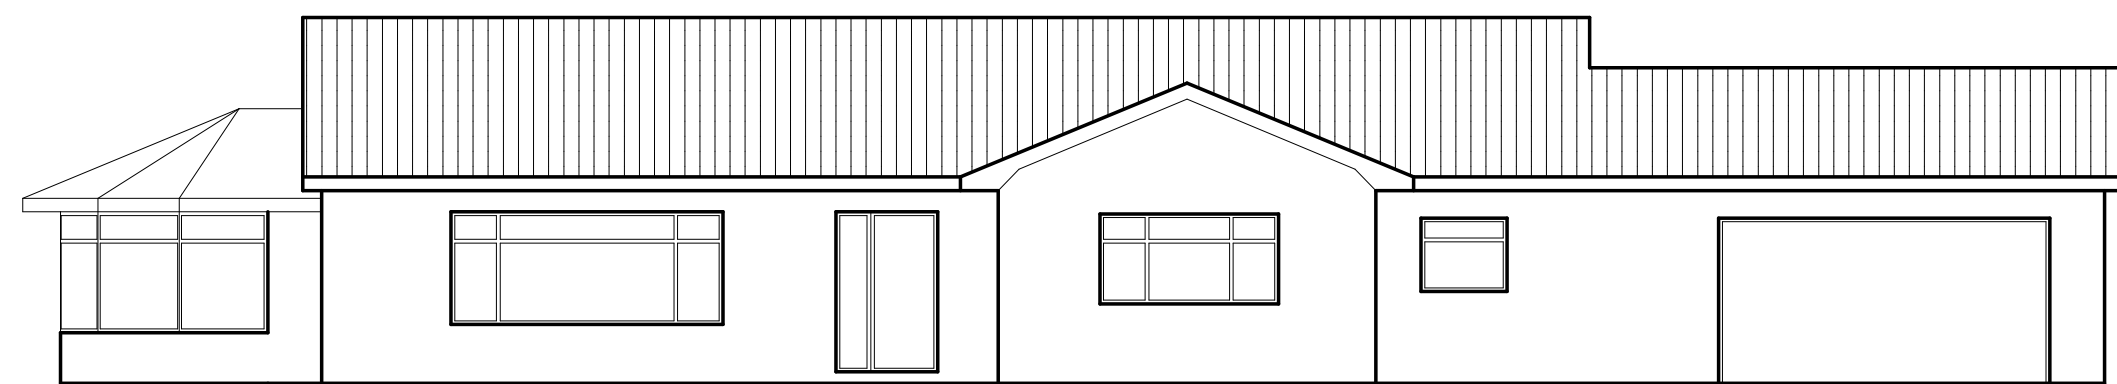


FRONT ELEVATION EAST ELEVATION

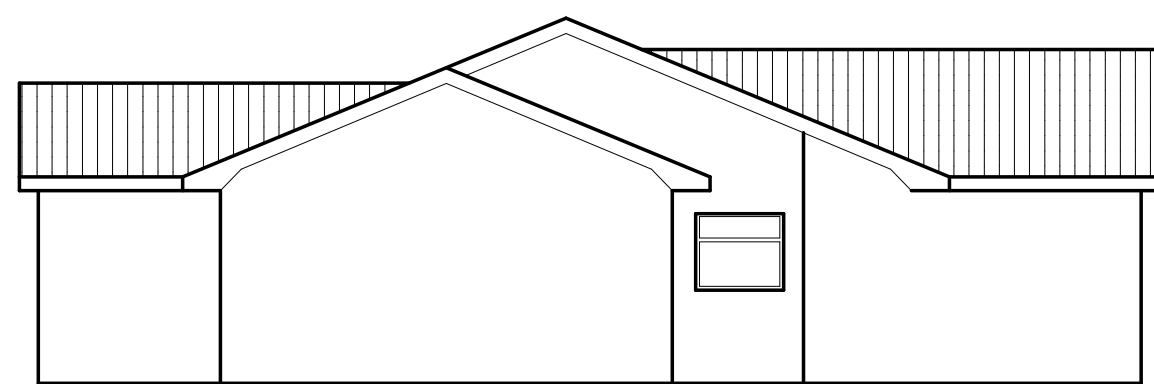


SIDE ELEVATION NORTH ELEVATION

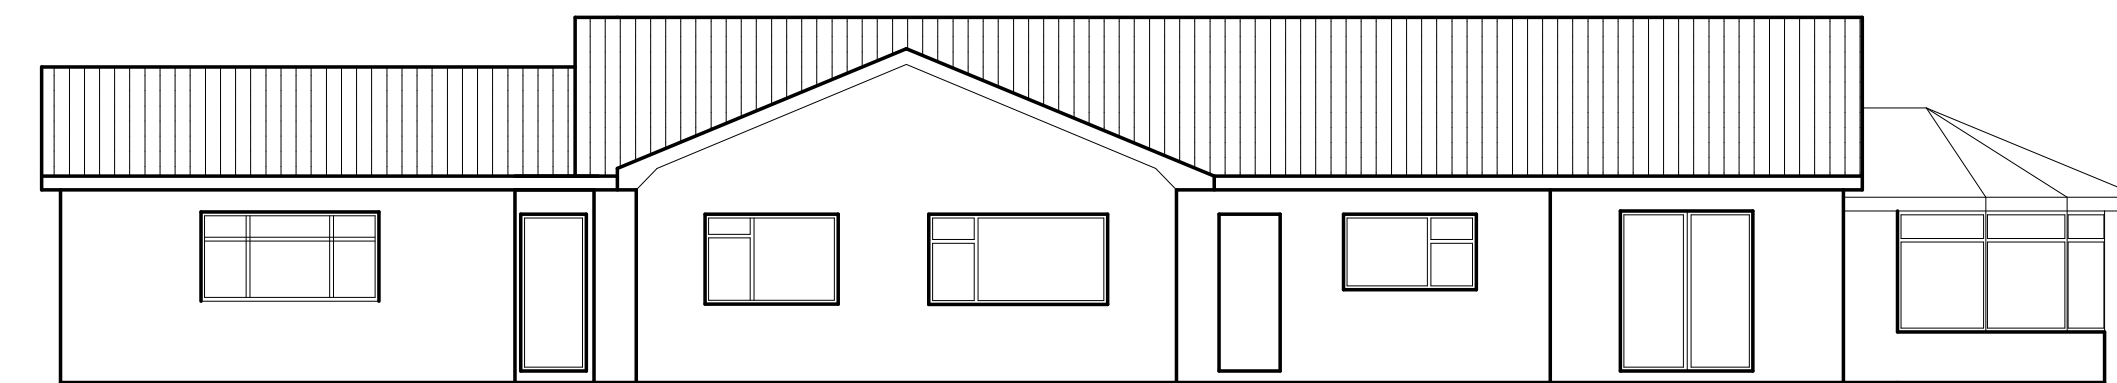

REAR ELEVATION WEST ELEVATION

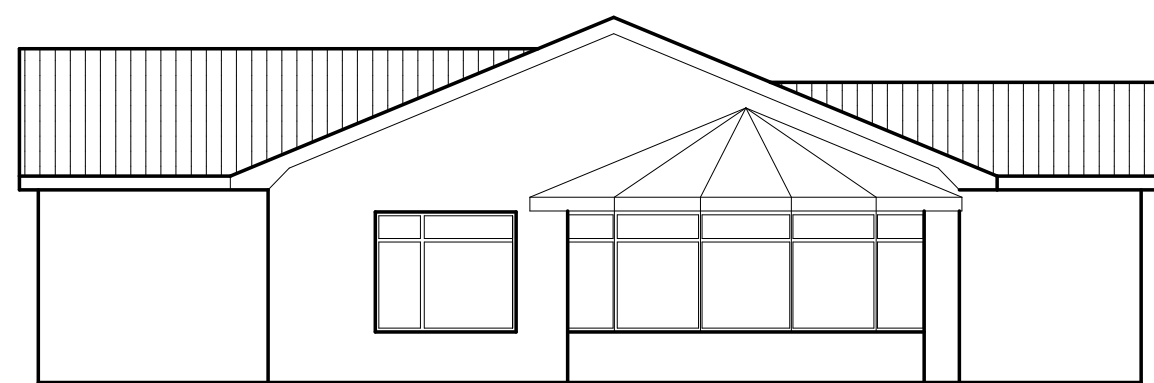


SIDE ELEVATION SOUTH ELEVATION

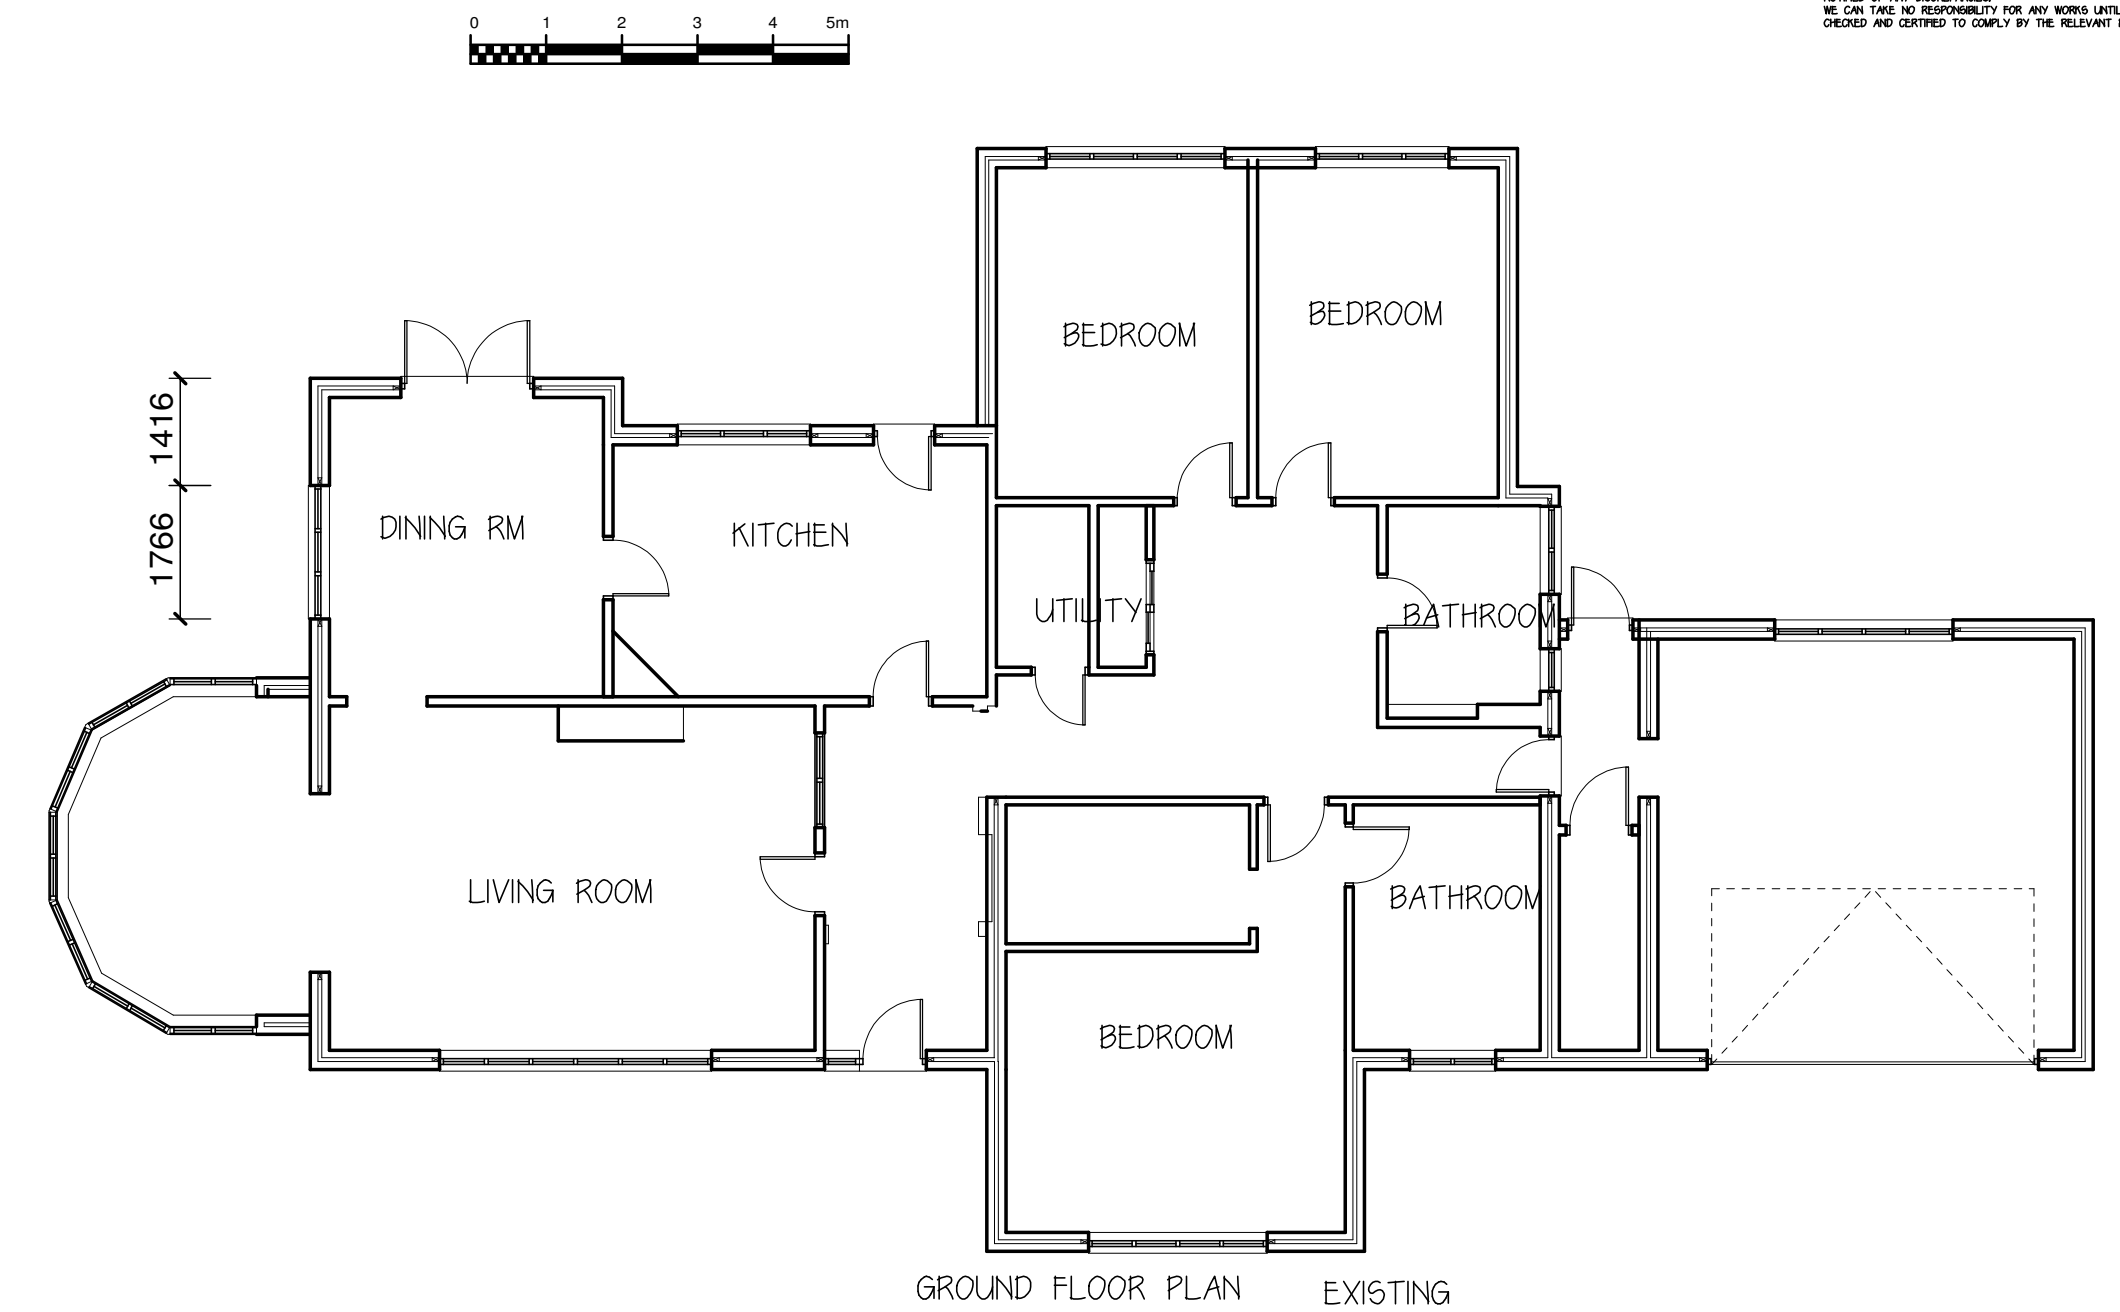


GROUND FLOOR PLAN EXISTING

EXISTING


PROPOSED

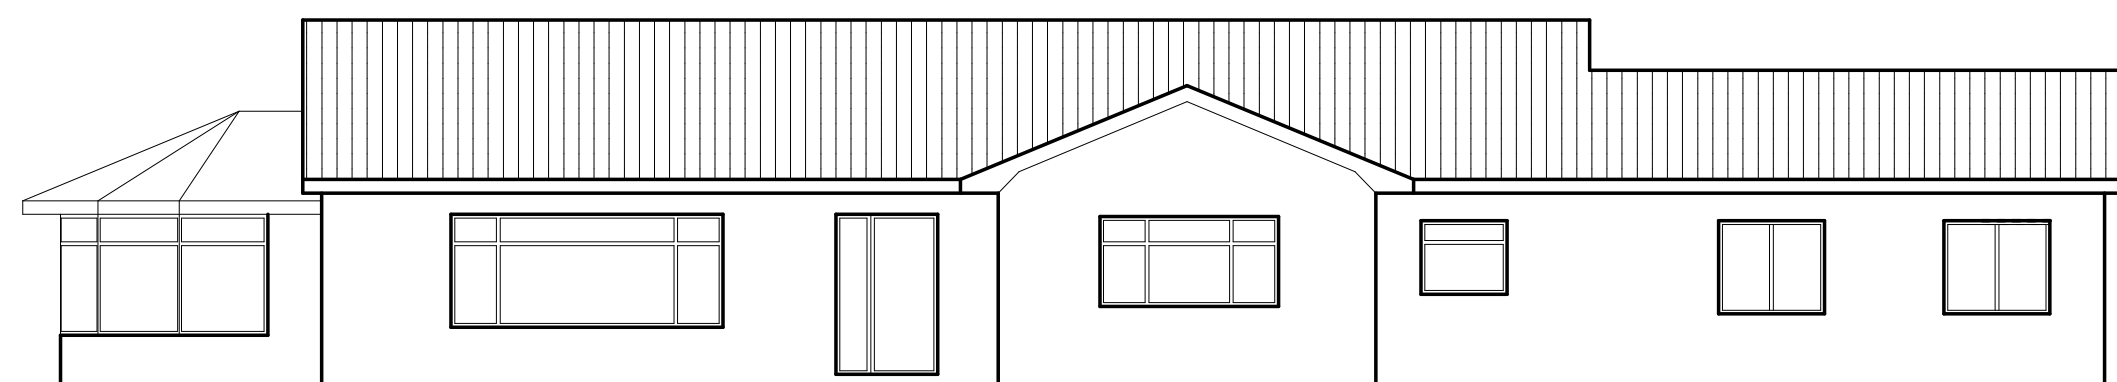


FRONT ELEVATION EAST ELEVATION

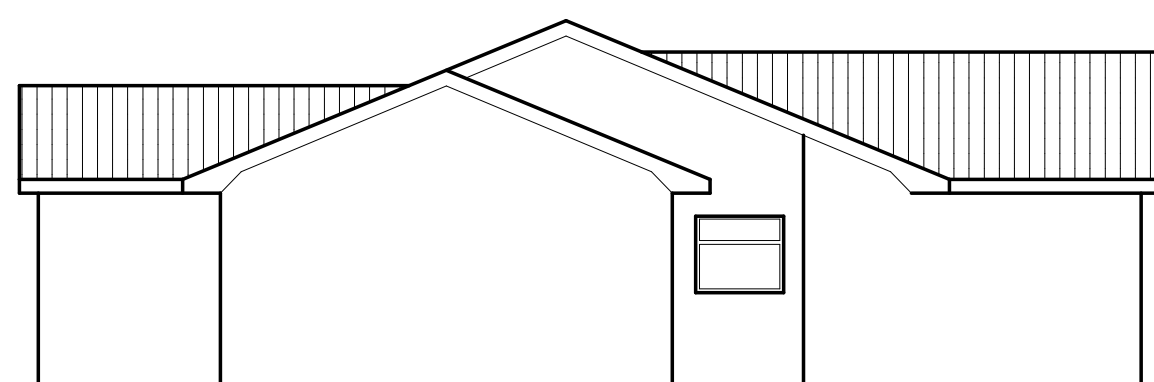

SIDE ELEVATION NORTH ELEVATION

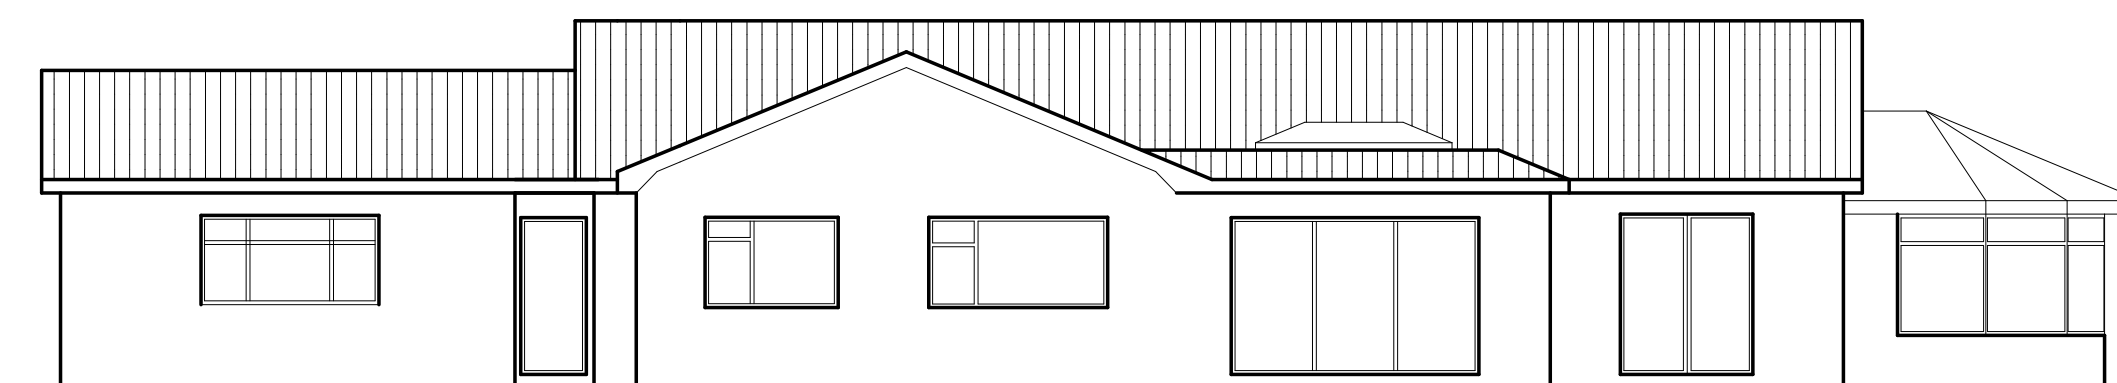


REAR ELEVATION WEST ELEVATION

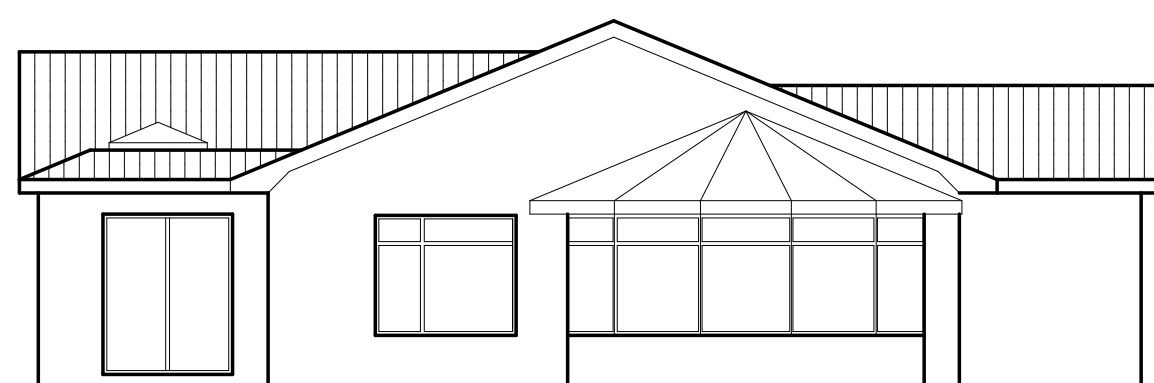

SIDE ELEVATION SOUTH ELEVATION



GROUND FLOOR PLAN PROPOSED

 

STEPHEN BROMLEY ASSOCIATES
5 WEST ST SHOREHAM BY SEA
WEST SUSSEX

PROPOSED ALTERATIONS to HOUSE

AT SCALE 1:100 @ A1

8 SELHURST CLOSE
WILLOWHAYNE

Drawing no 11893-2v