
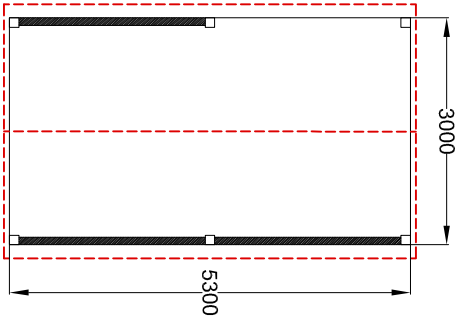


General Notes:

Do not scale dimensions from this drawing, unless for Planning purposes.

The Contractor is responsible for checking all dimensions on site prior to commencement of the works.

This drawing is to be read in conjunction with the specification.

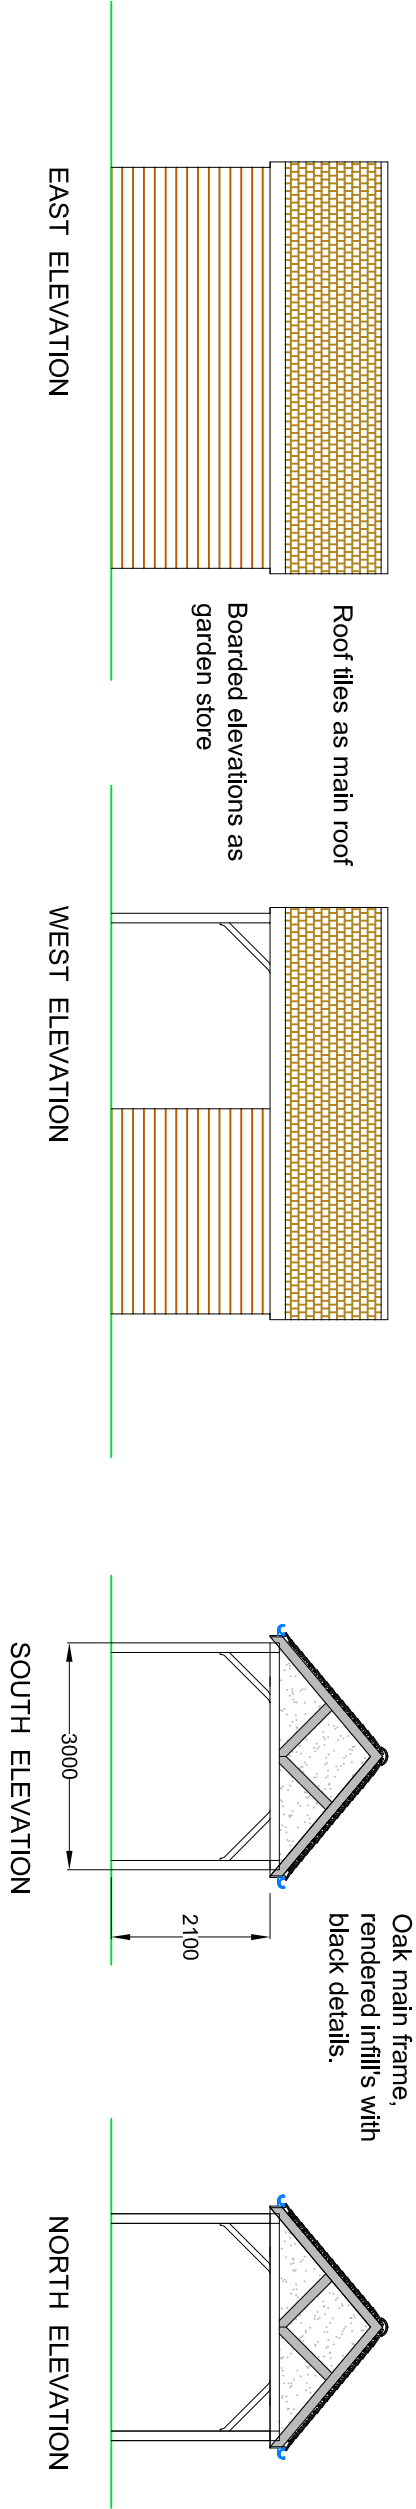

FLOOR PLAN

Brian Elstone Surveying Services Ltd Brian Elstone, MCIOB, MCABE Building Surveyor and Architectural Consultant CDM Consultant 6 Canterbury Road, Rustington, West Sussex, BN16 3JA Phone: 01903 784884, Mobile: 07710 593021. Email: brian@elstone.biz			
Client:	Mr M. Gladish, 7 North Lane, East Preston, BN16 1BN		
	Project:		
	Carport		
Drawing Title:		Floor Plan & Elevations	
Revision		Date	Description
Scale:		Date:	Drawn By:
1:100		14/10/2025	BE
Drawing Number:		Revision:	
1716/011		A	