




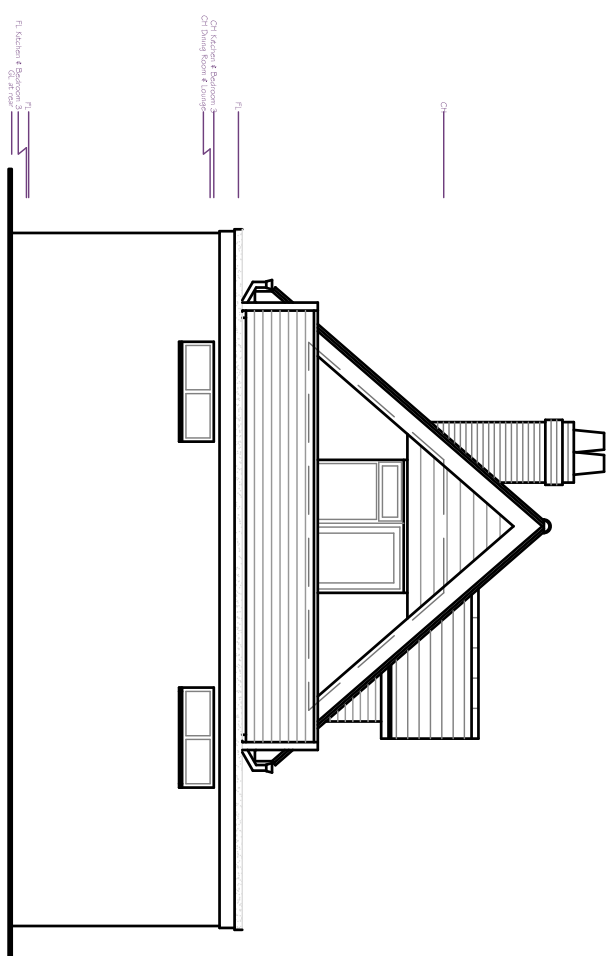


Existing Rear Elevation - West

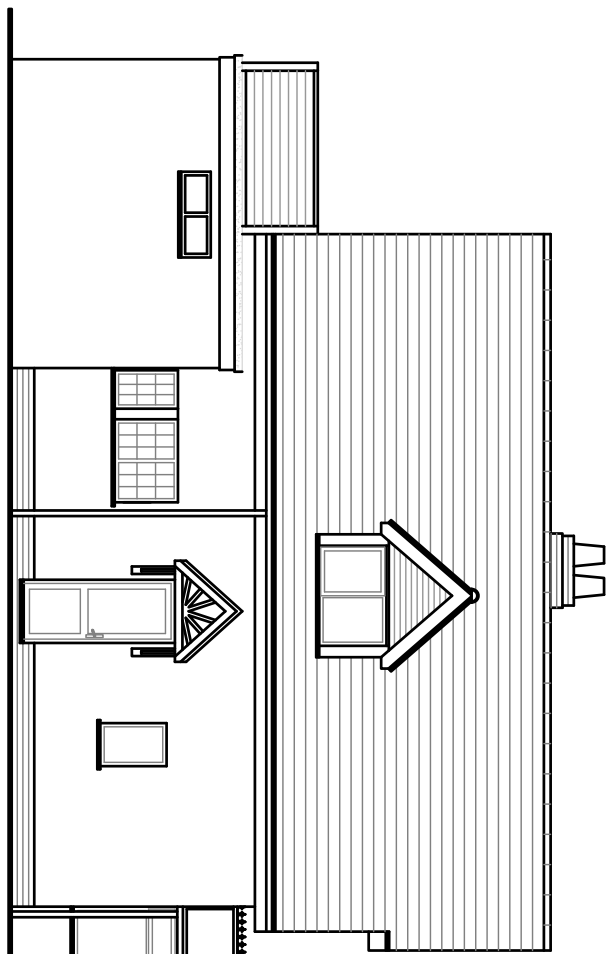


Existing Side Elevation - South

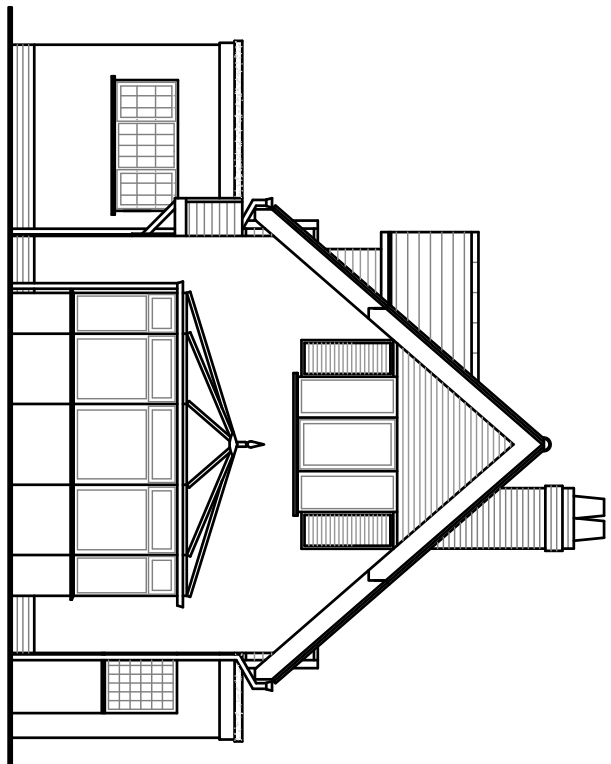





Existing Front Elevation - East

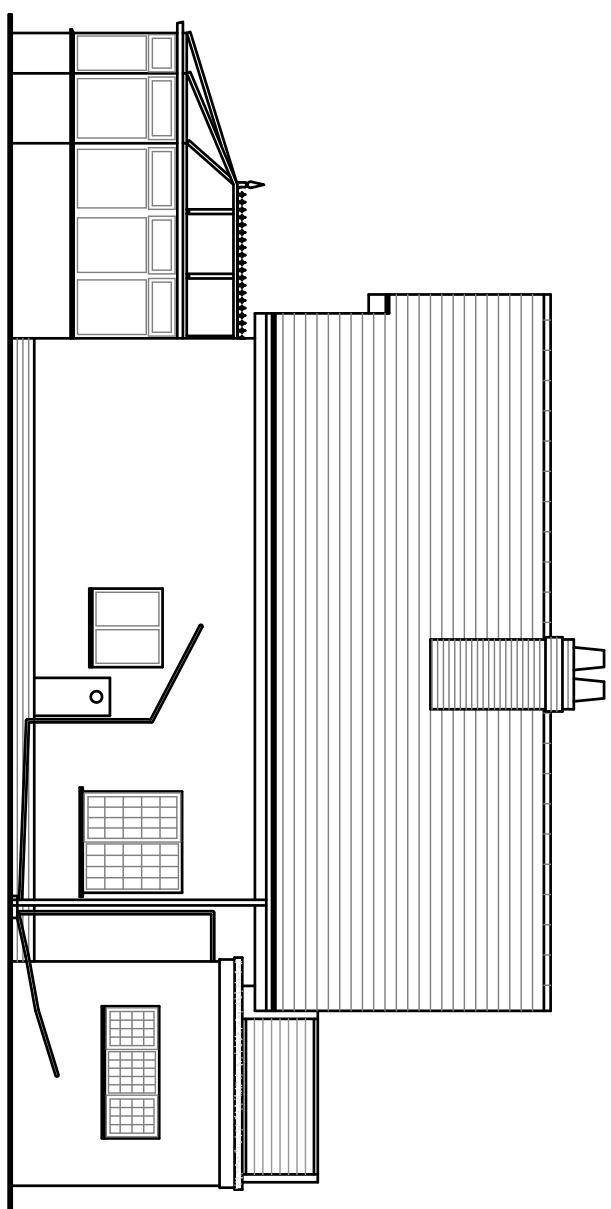



Existing Side Elevation - North

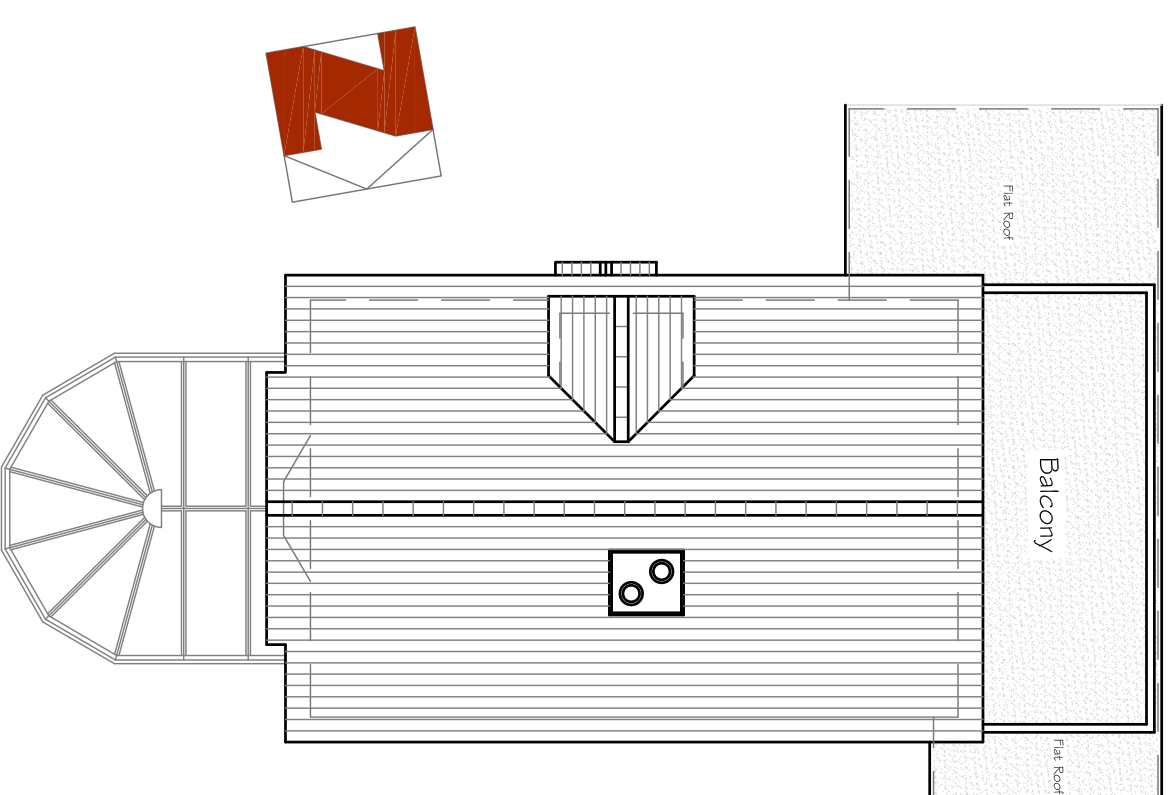

Existing Roof Plan

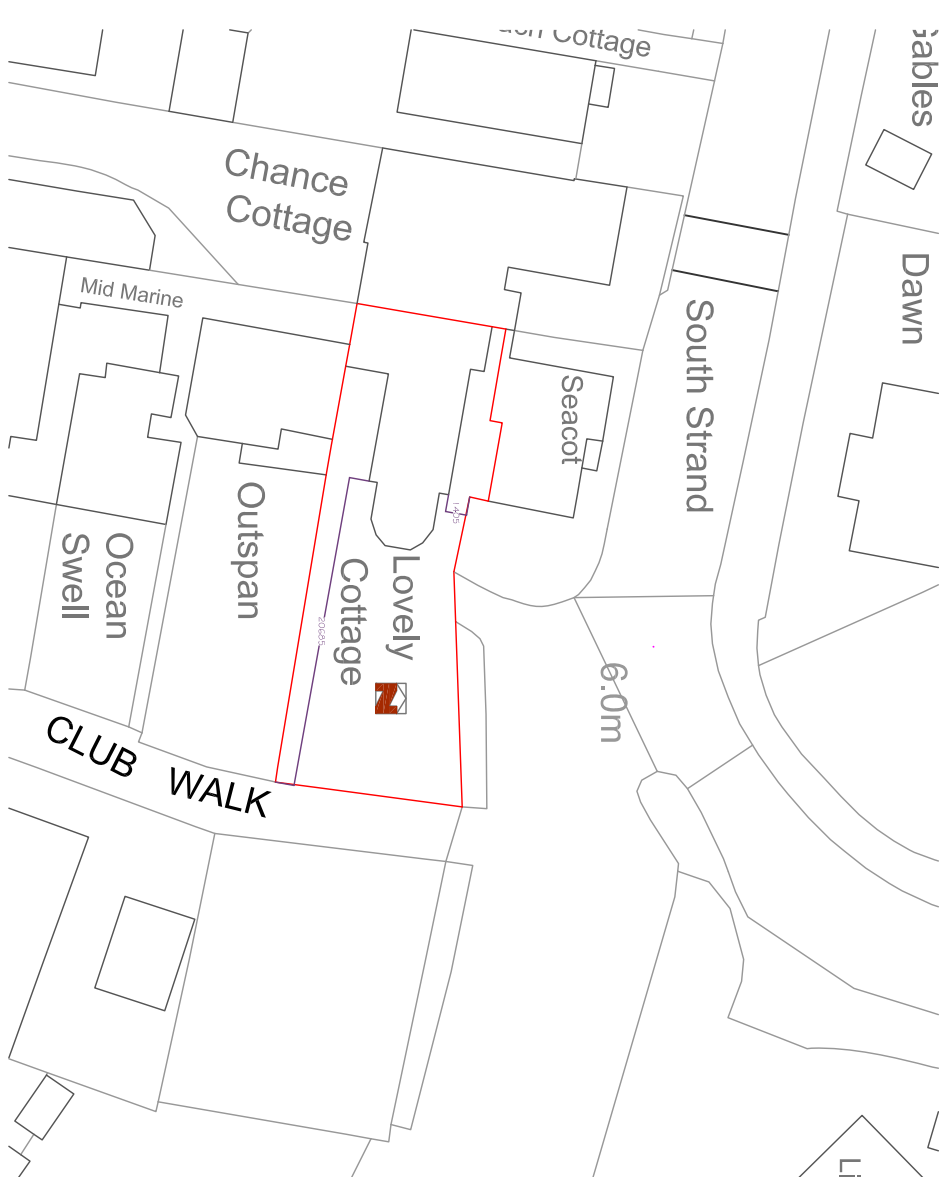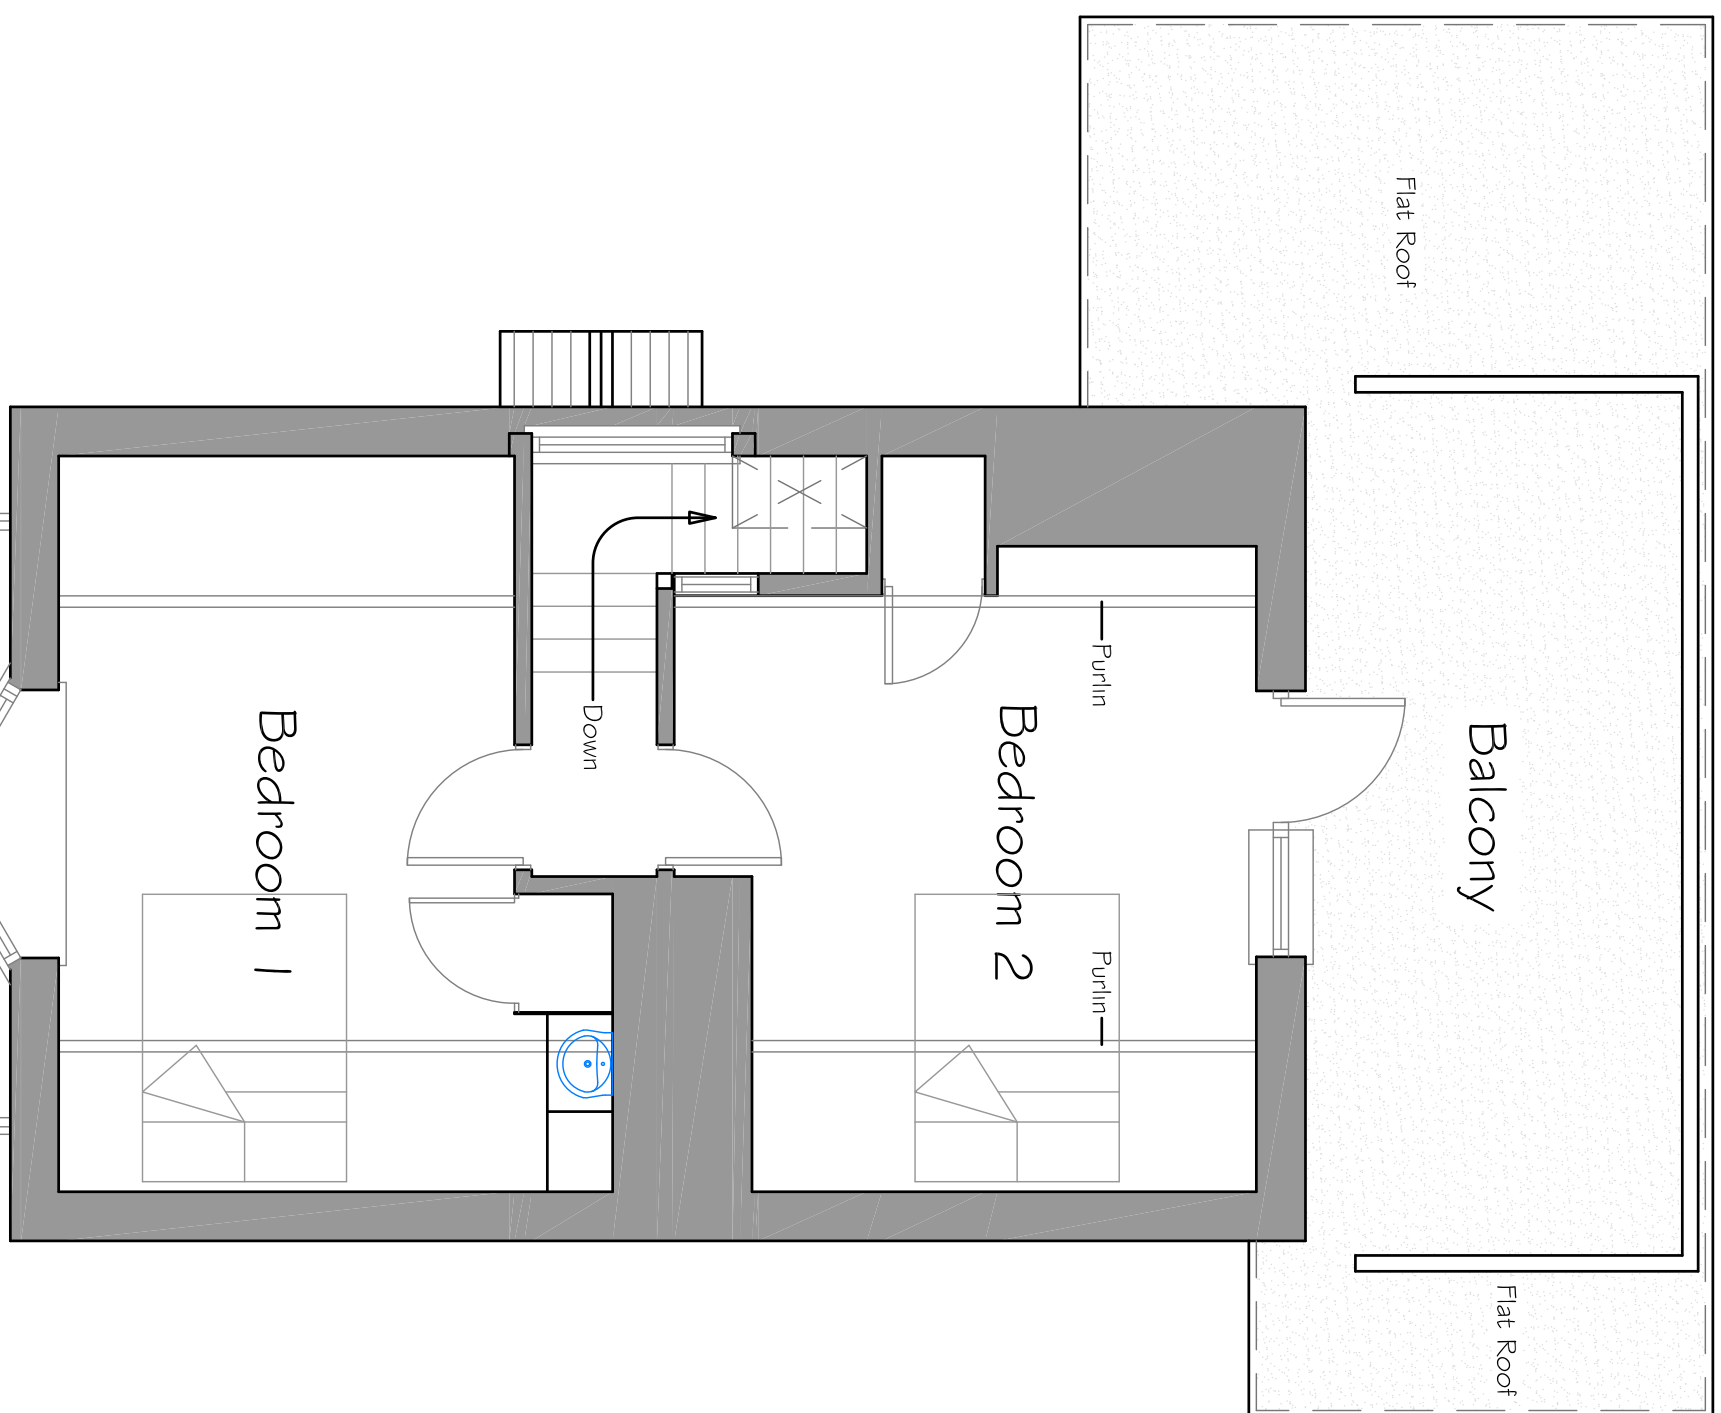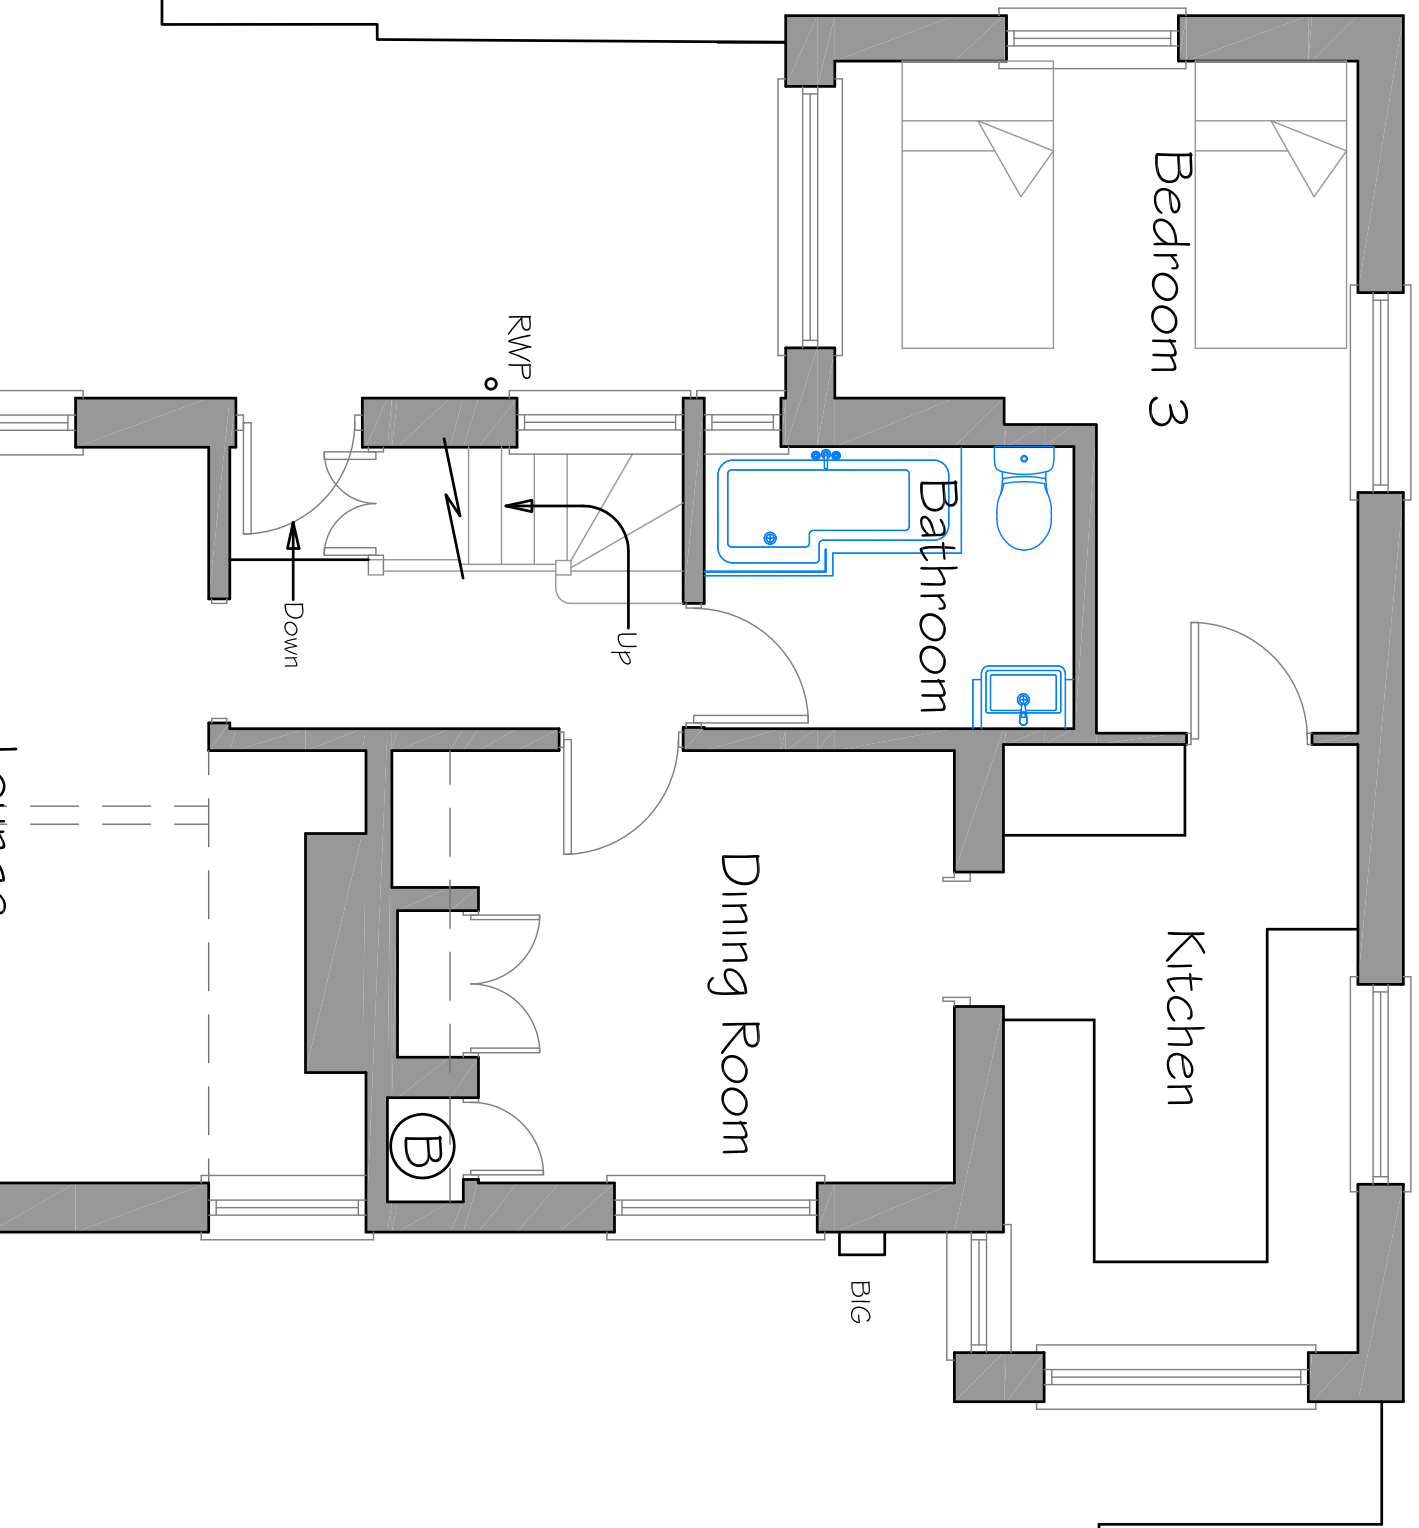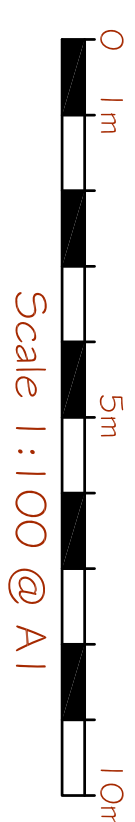

Scale 1:500 @ A1
Block Plan

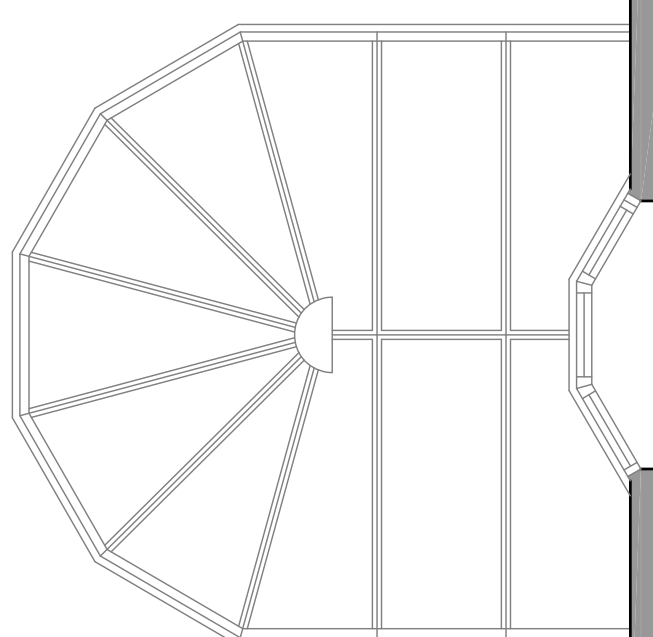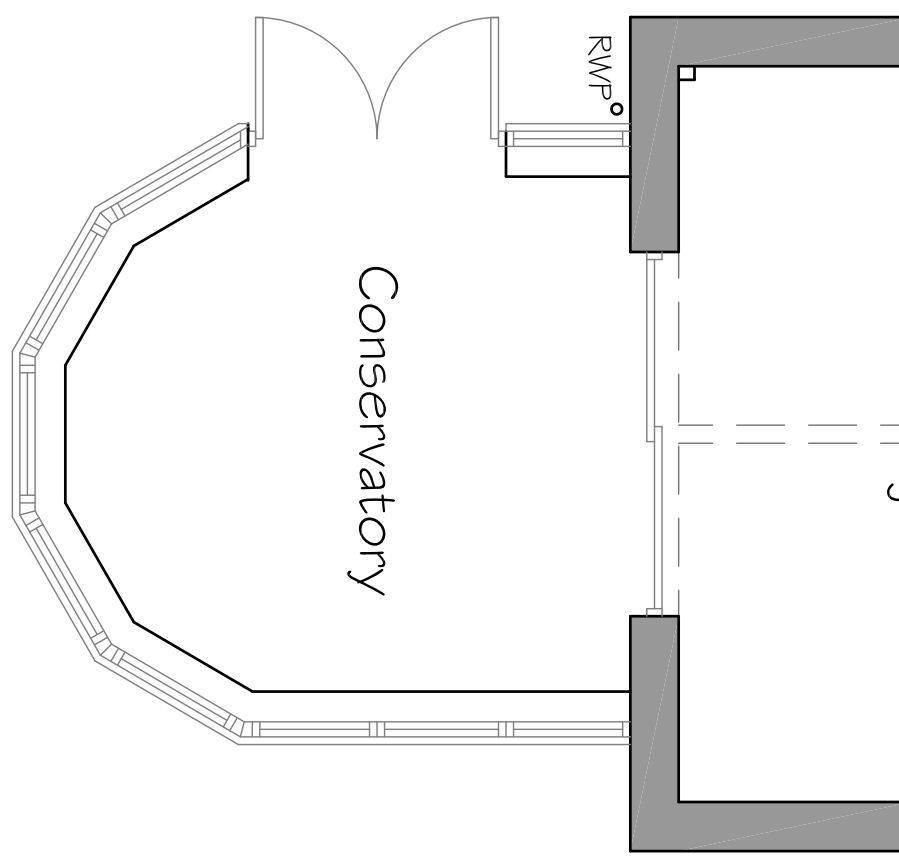

Existing Ground Floor Plan

Existing First Floor Plan



Scale 1:1250 @ A1

JS Storrage Close North Peckled Bognor Regis West Sussex PO22 9QW		Date Sent:	09-01-10		
1	Revision	1	15/03/2010		
2	Revision	2	23/03/2010		
3	Revision	3	23/03/2010		
4	Revision	4	23/03/2010		
72	Revision	72	23/03/2010		

</