




EXISTING

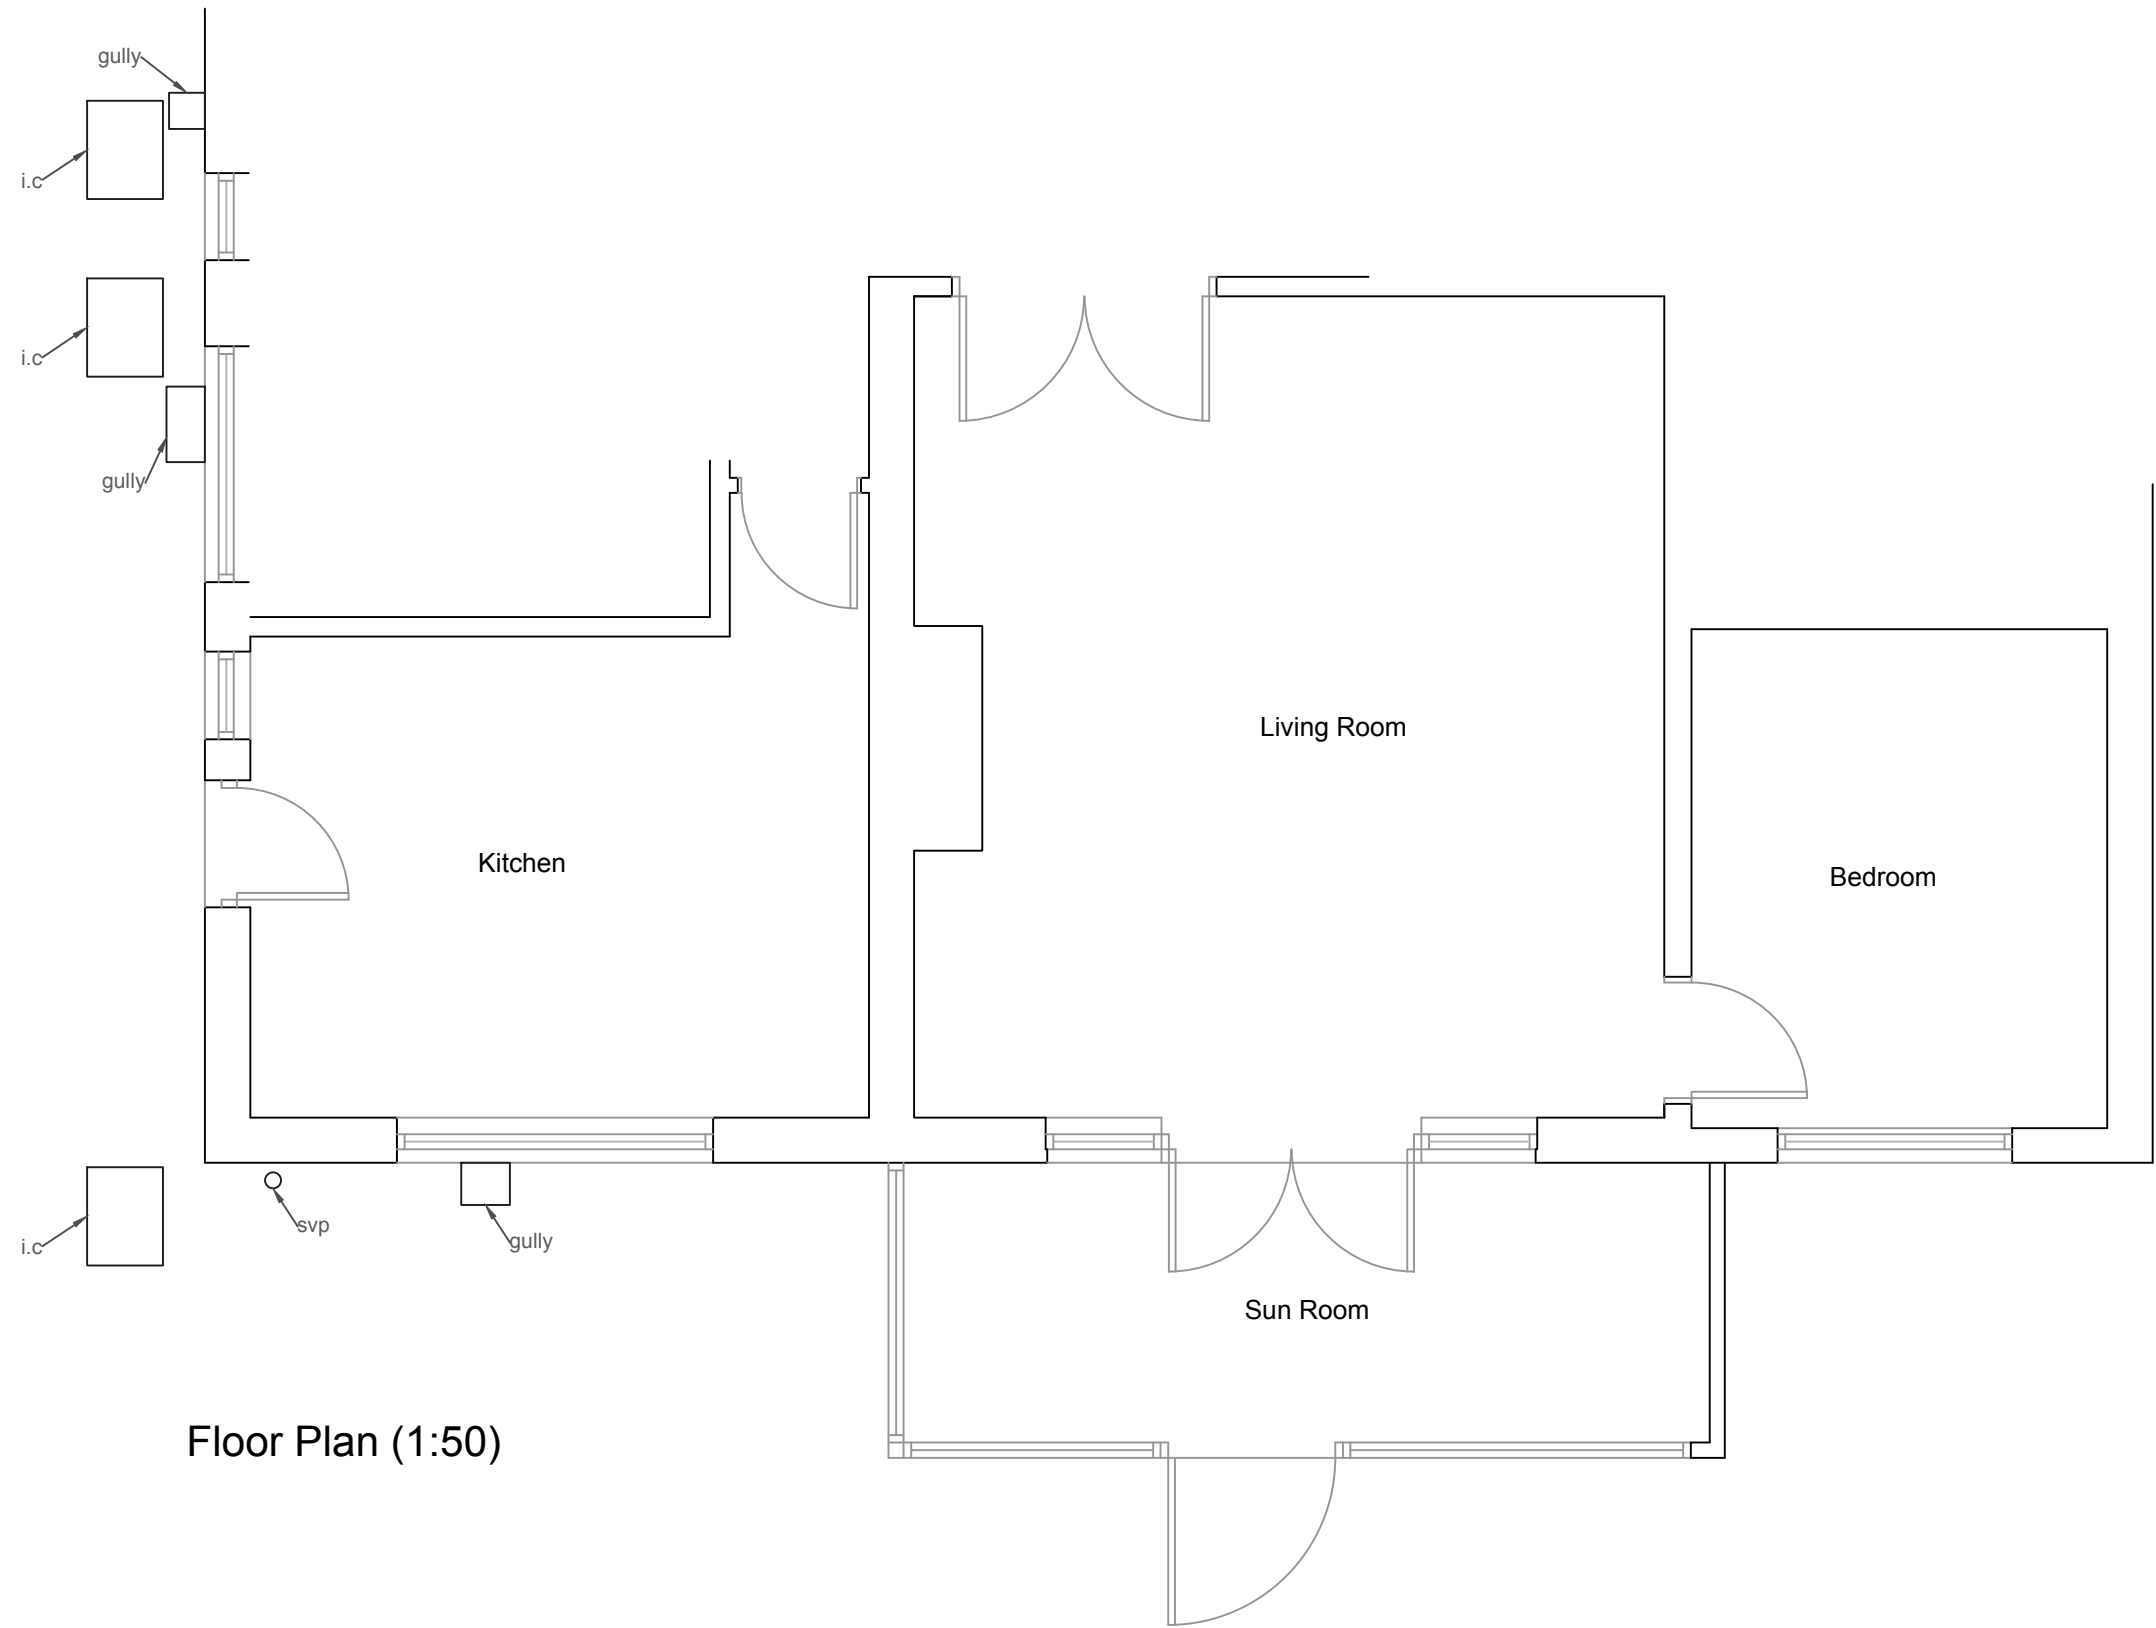


Floor Plan (1:50)

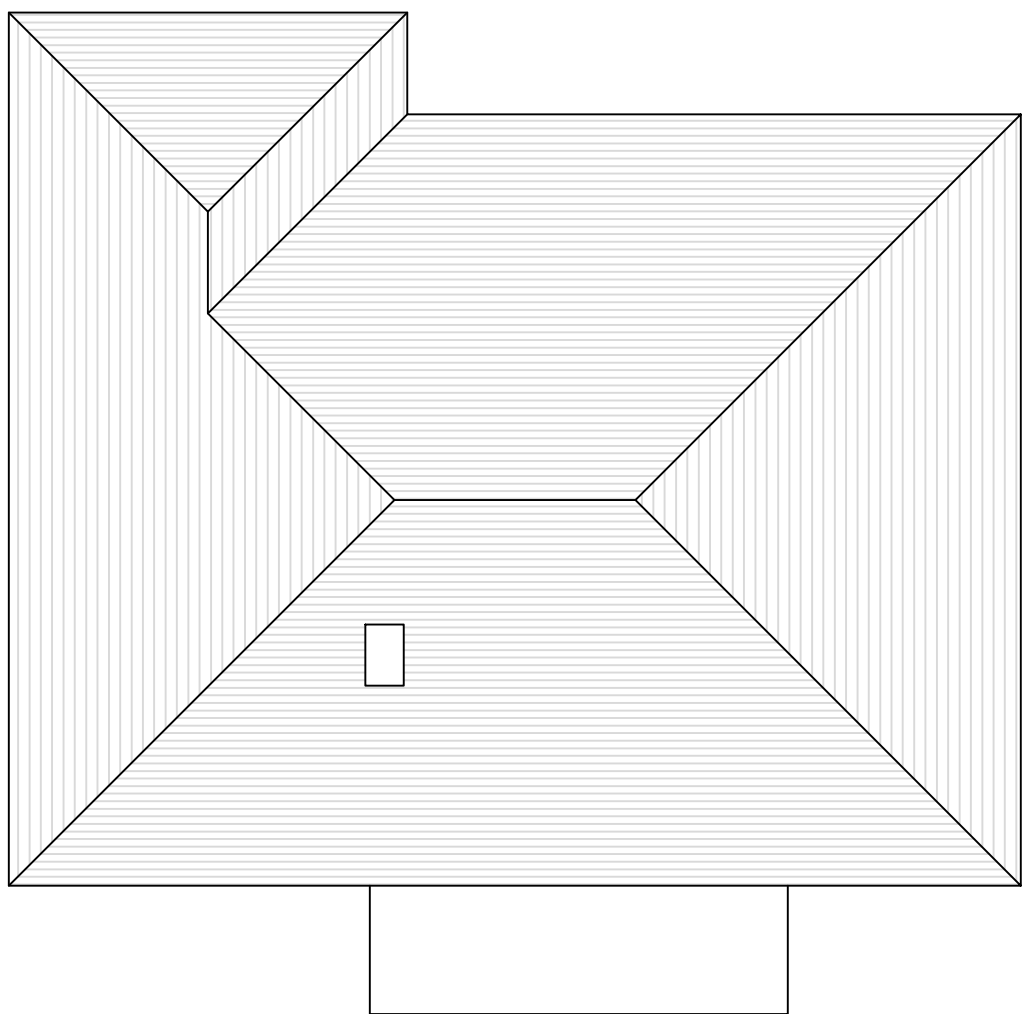

Roof Plan (1:100)

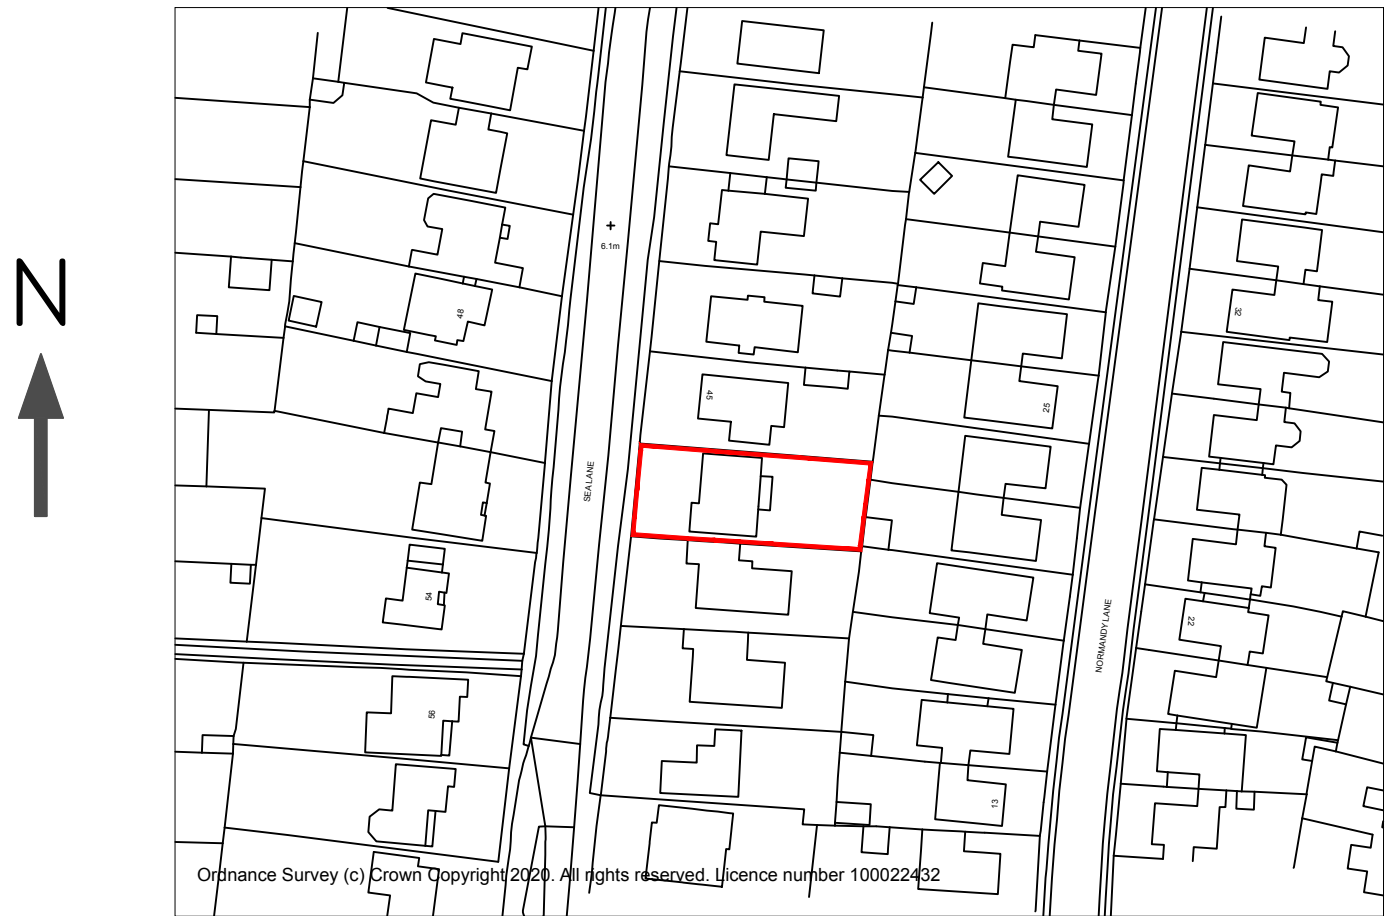


Site Location Plan (scale 1:1250)

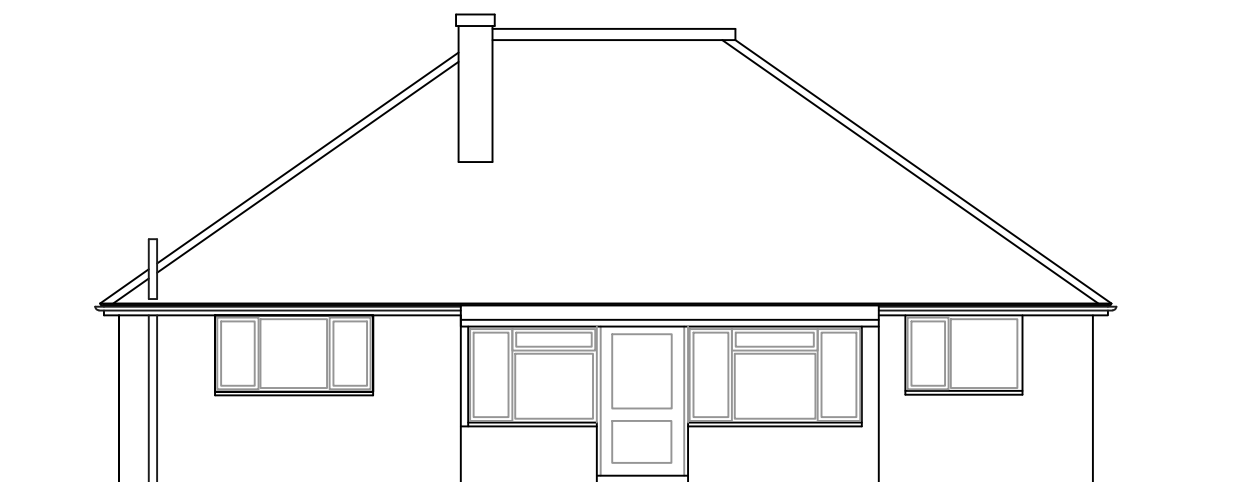

Rear Elevation (east)




Side Elevation (south)

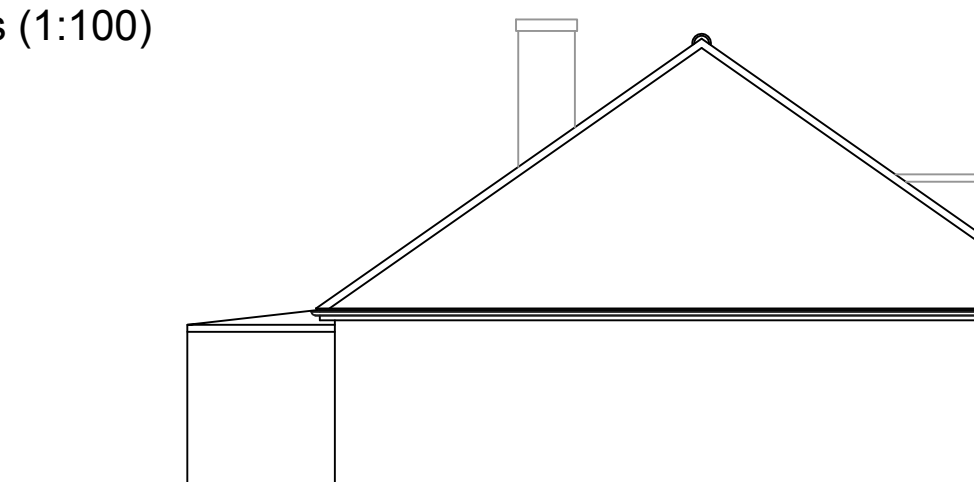


Side Elevation (north)

Elevations (1:100)

PROPOSED

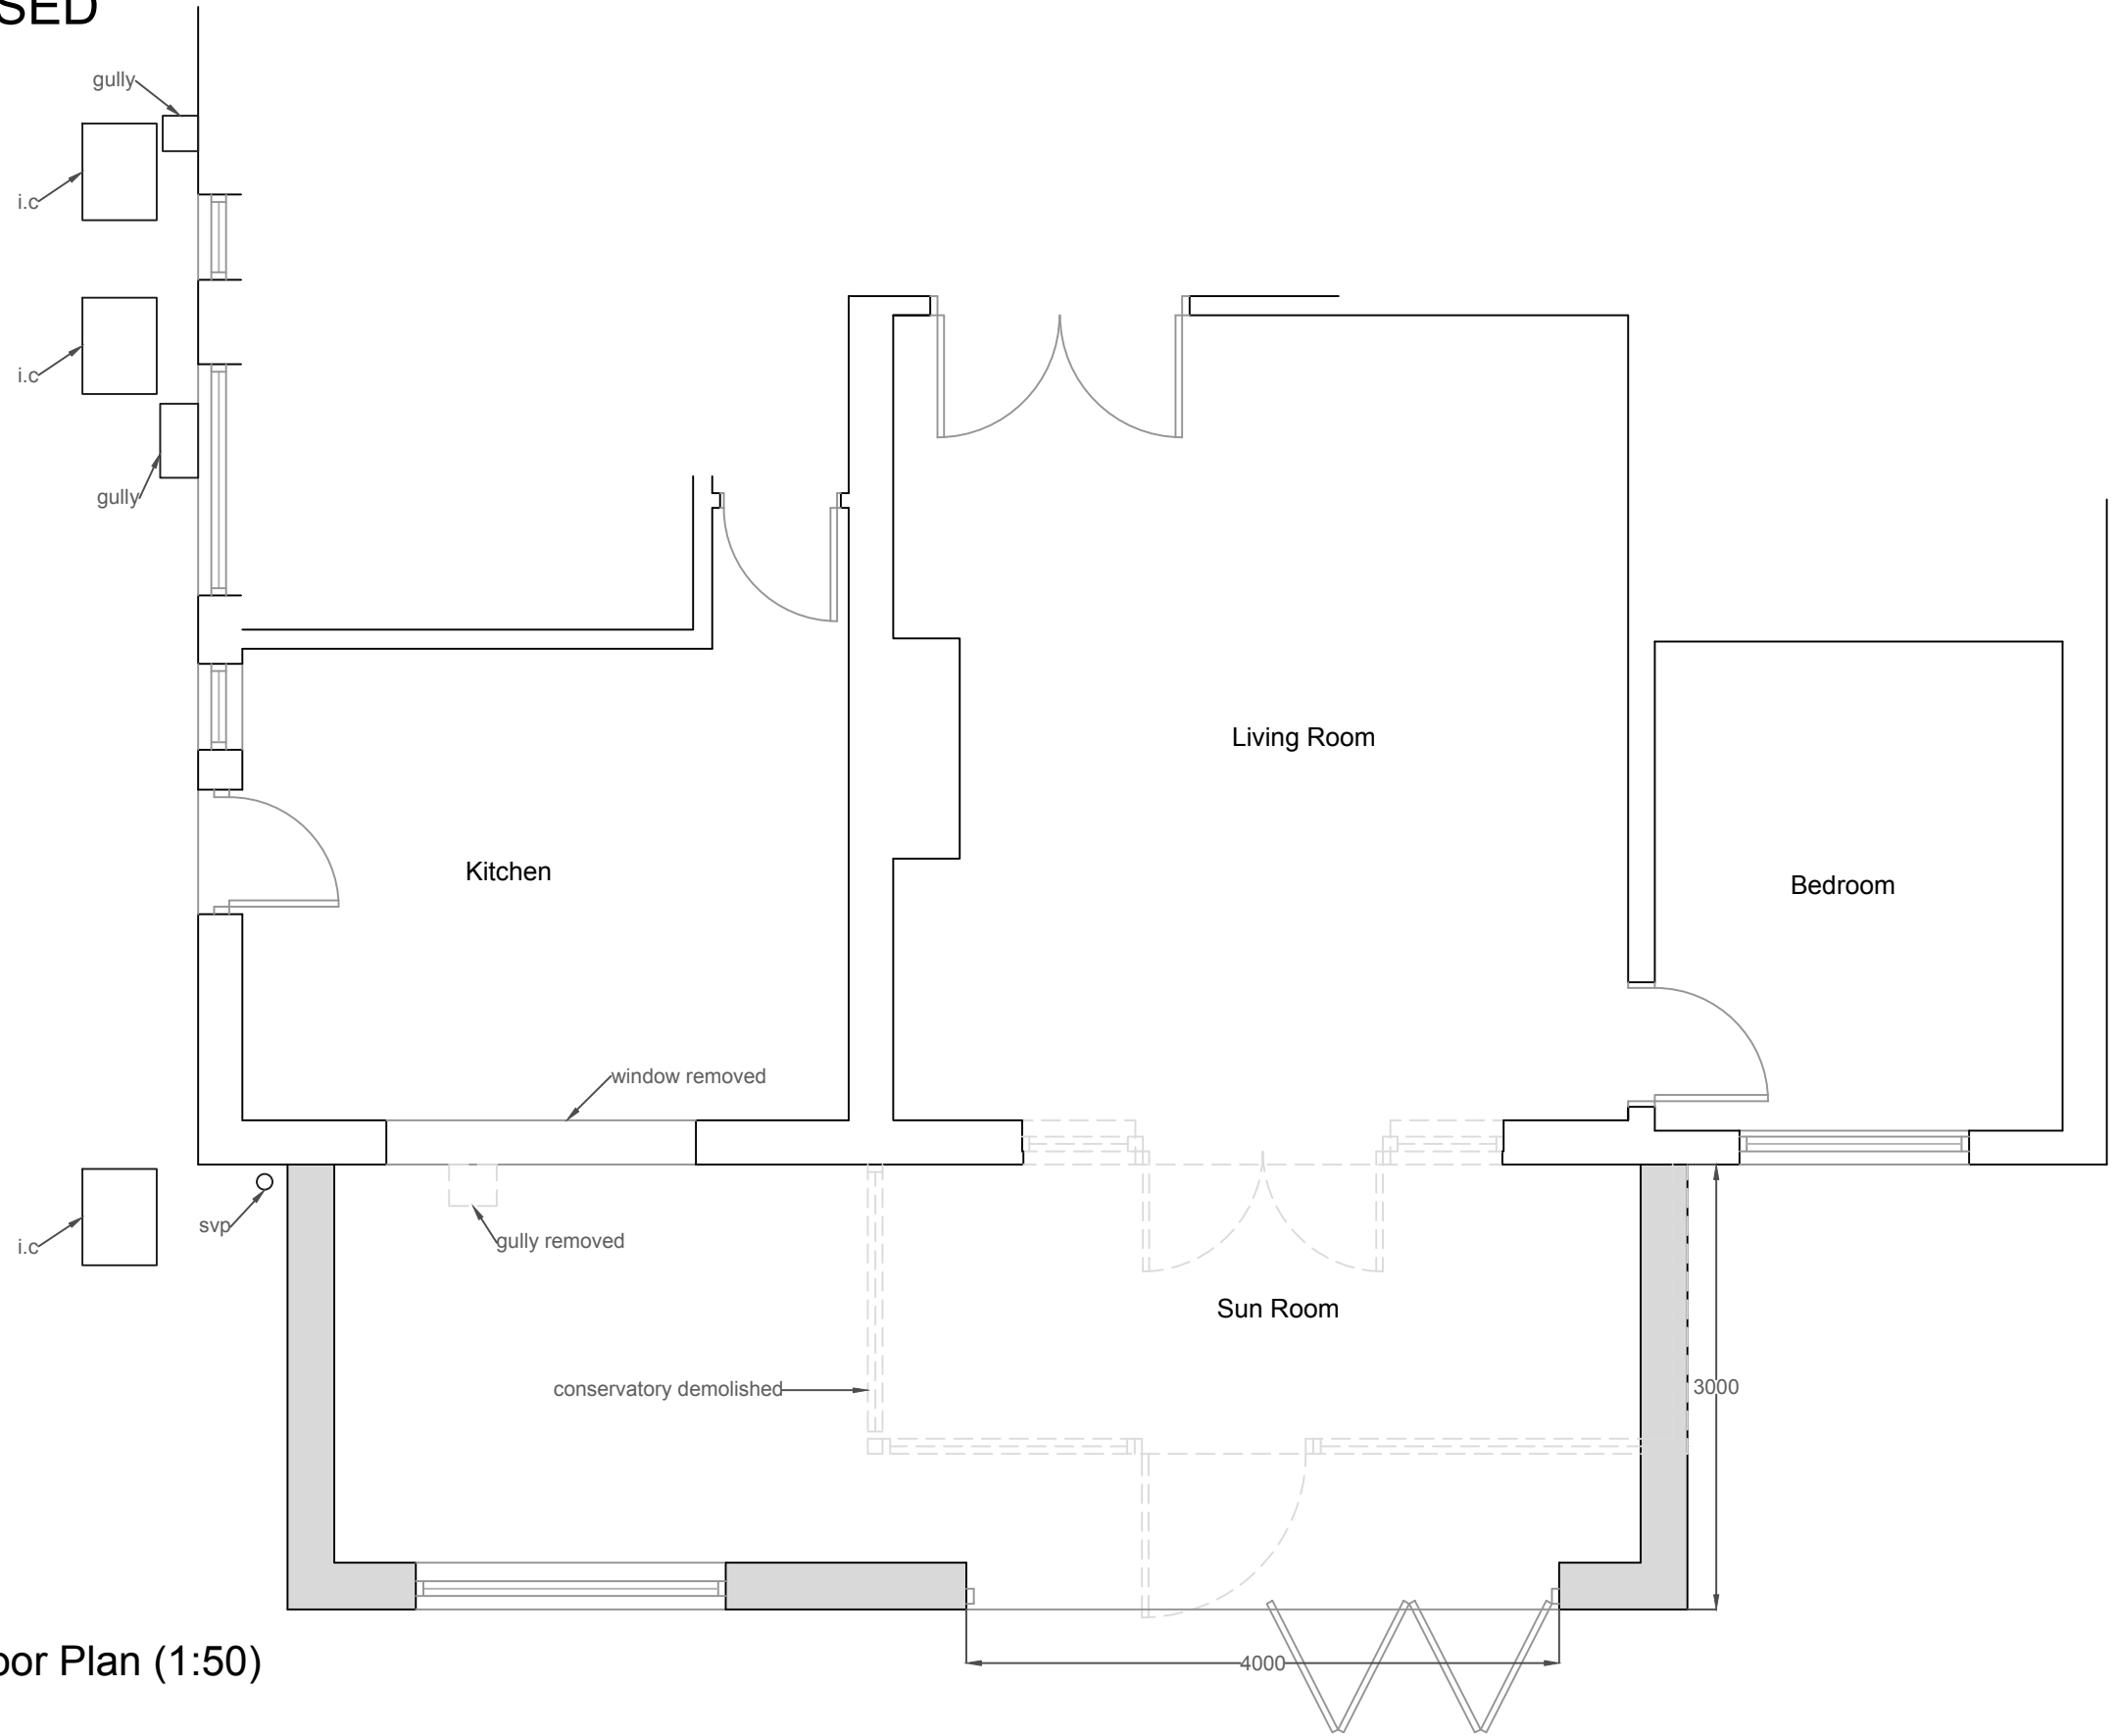


Floor Plan (1:50)

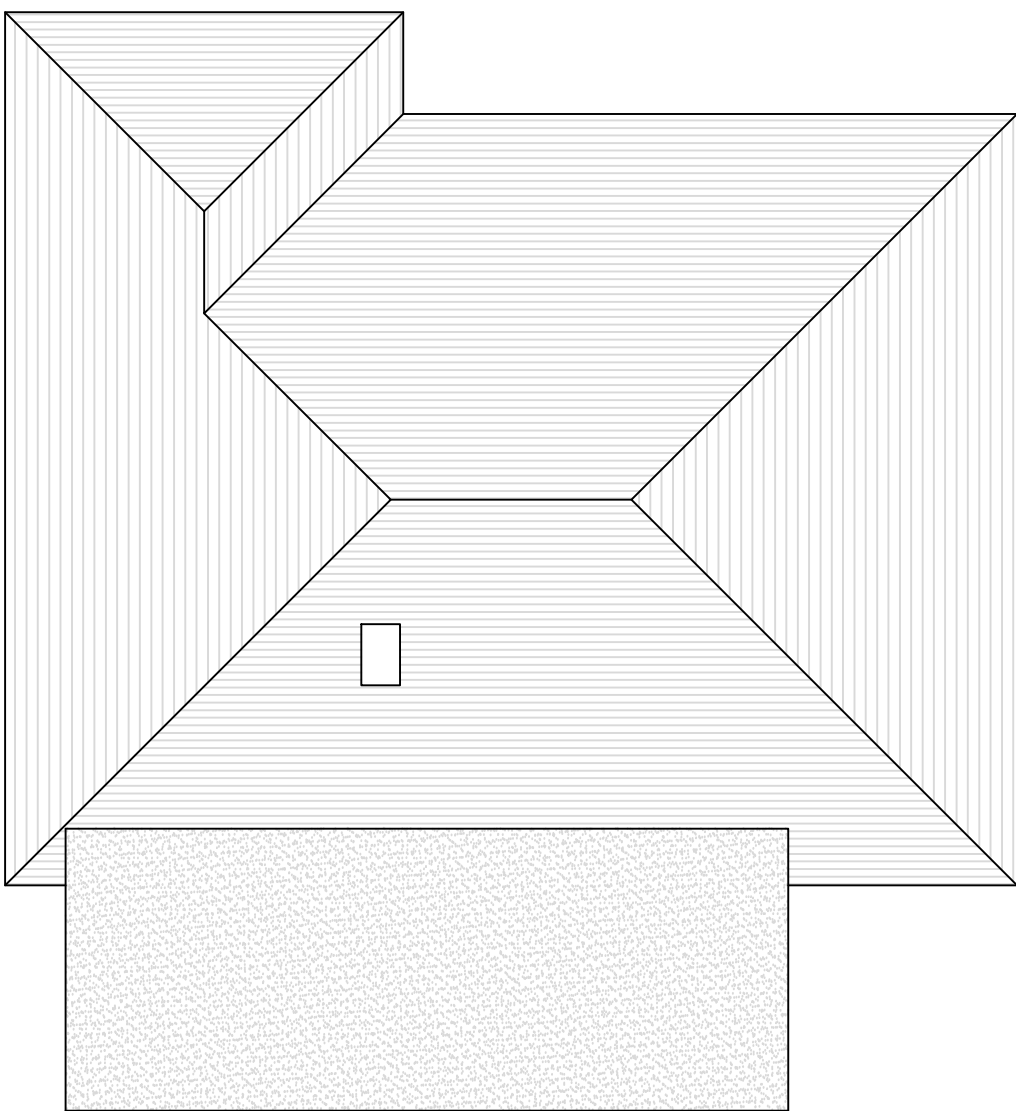


Roof Plan (1:100)




Site Block Plan (scale 1:500)

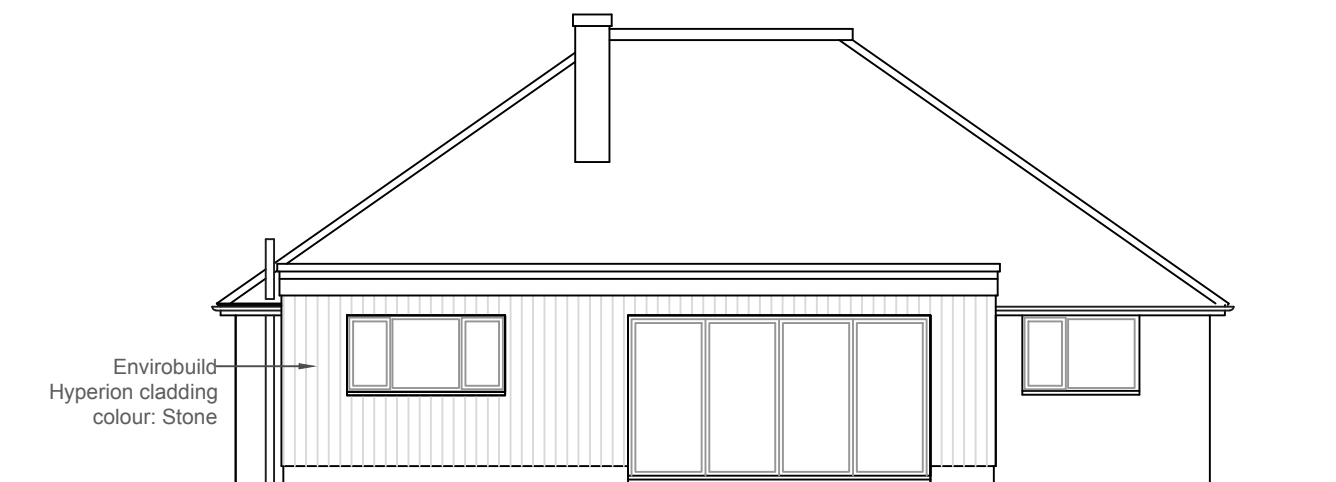

Rear Elevation (east)

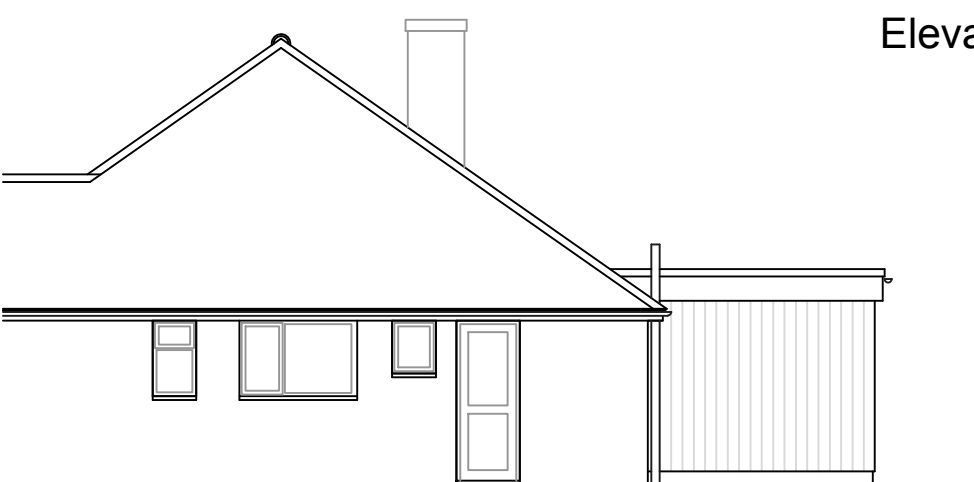


Side Elevation (south)

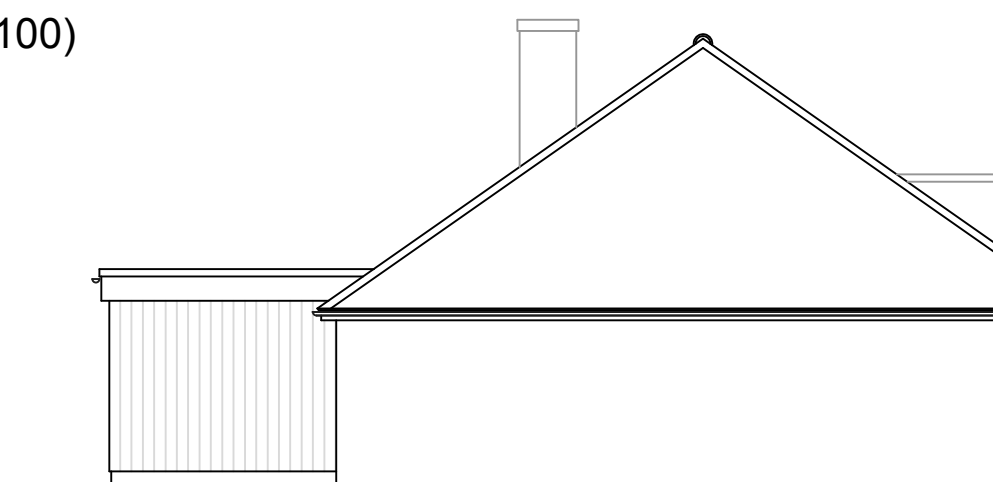

Side Elevation (north)

Elevations (1:100)

 

This drawing is the property of Inspired Design Studio Limited and must not be copied, reproduced or passed to a third party without their permission.

The Contractor is to verify all dimensions, alignment, levels and datums prior to commencement of work. Any discrepancies must be reported immediately to Inspired Design Studio Ltd for review.

Variations and modifications to the work shown on these drawings are not to be carried out without the prior approval from Inspired Design Studio Ltd.

Revisions		
Rev	Description	By
a	Additional Information Added	LW

All dimensions to be checked on site prior to commencement of work, except for planning purposes. This drawing is the copyright of Inspired Design Studio Ltd. and may not be copied, altered or reproduced in any way without written authority.

Client: Reckless Design Company
Project Address:
47 Sea Lane
East Preston
West Sussex
Drawing Title:
Existing and Proposed Floor Plans, Elevations,
Roof Plans, Site Location Plan and Site Block Plan
Drawing Number: 1272.01.a
Scale: As stated printed @ A1
Date: 19/08/2020