




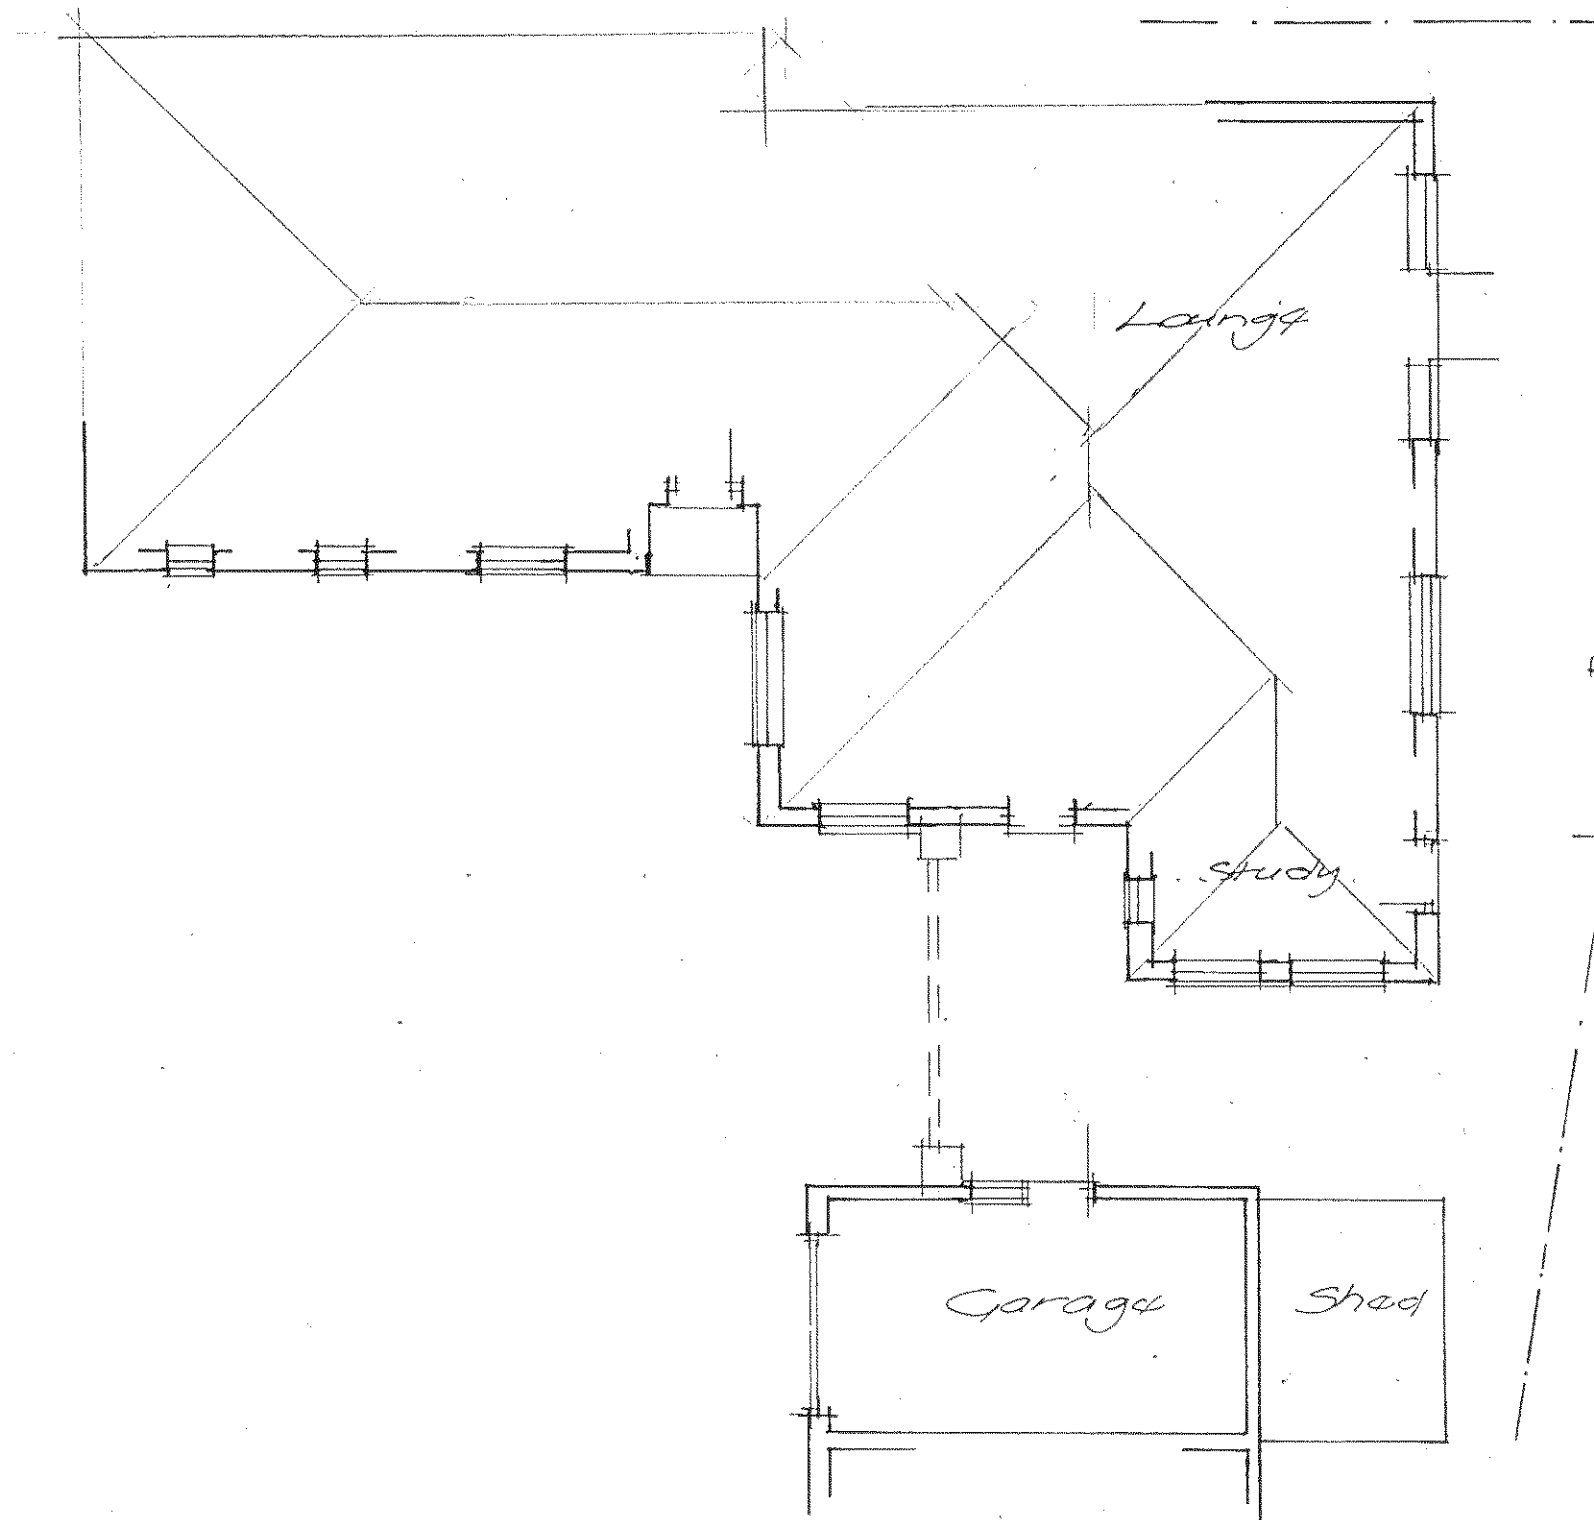


EXISTING
plan & ROOF PLAN

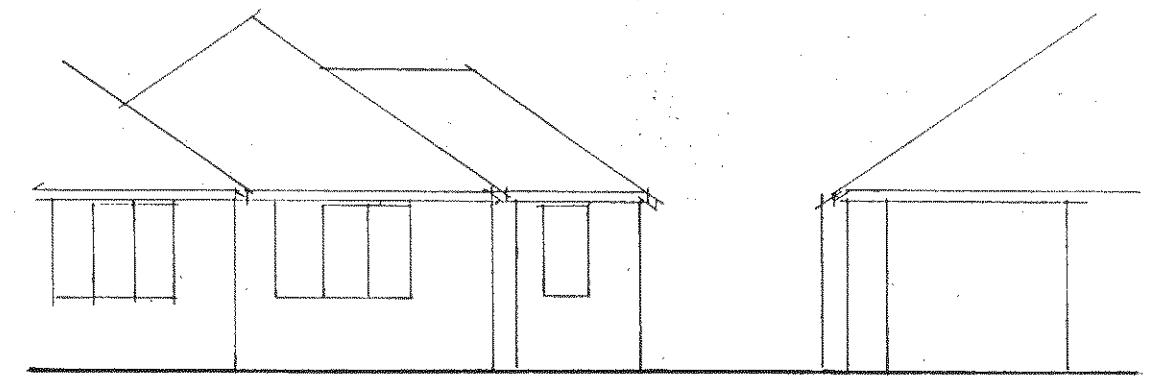

west

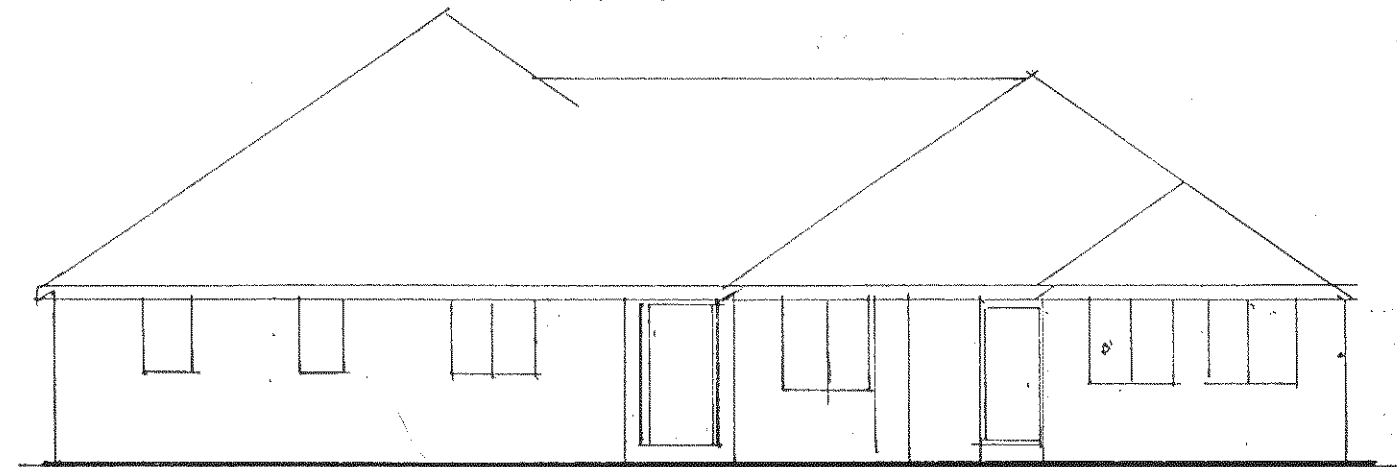

south

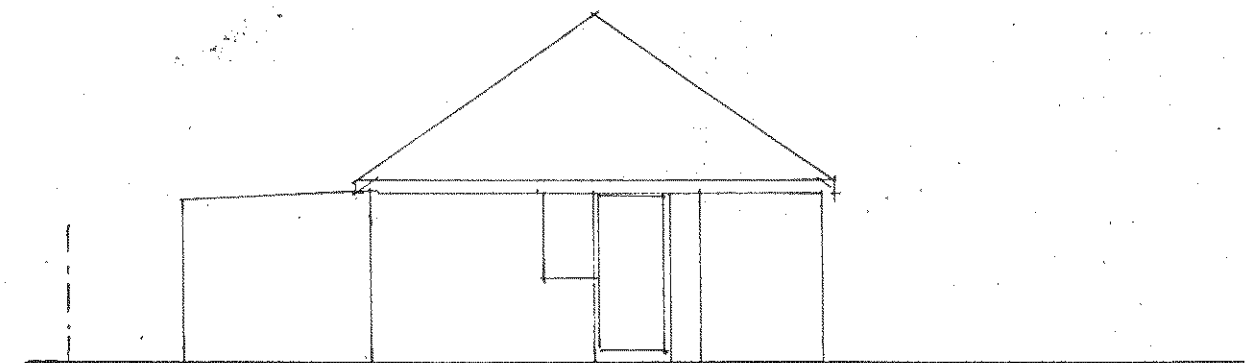

north

AS EXISTING
7, WOODBRIDGE PARK
EAST PRESTON

for Mr & Mrs D. Tyler
Scale 1:100 Date Oct 2010

plan no: 4563/2

R.V. Roberts Worthing SO6050