



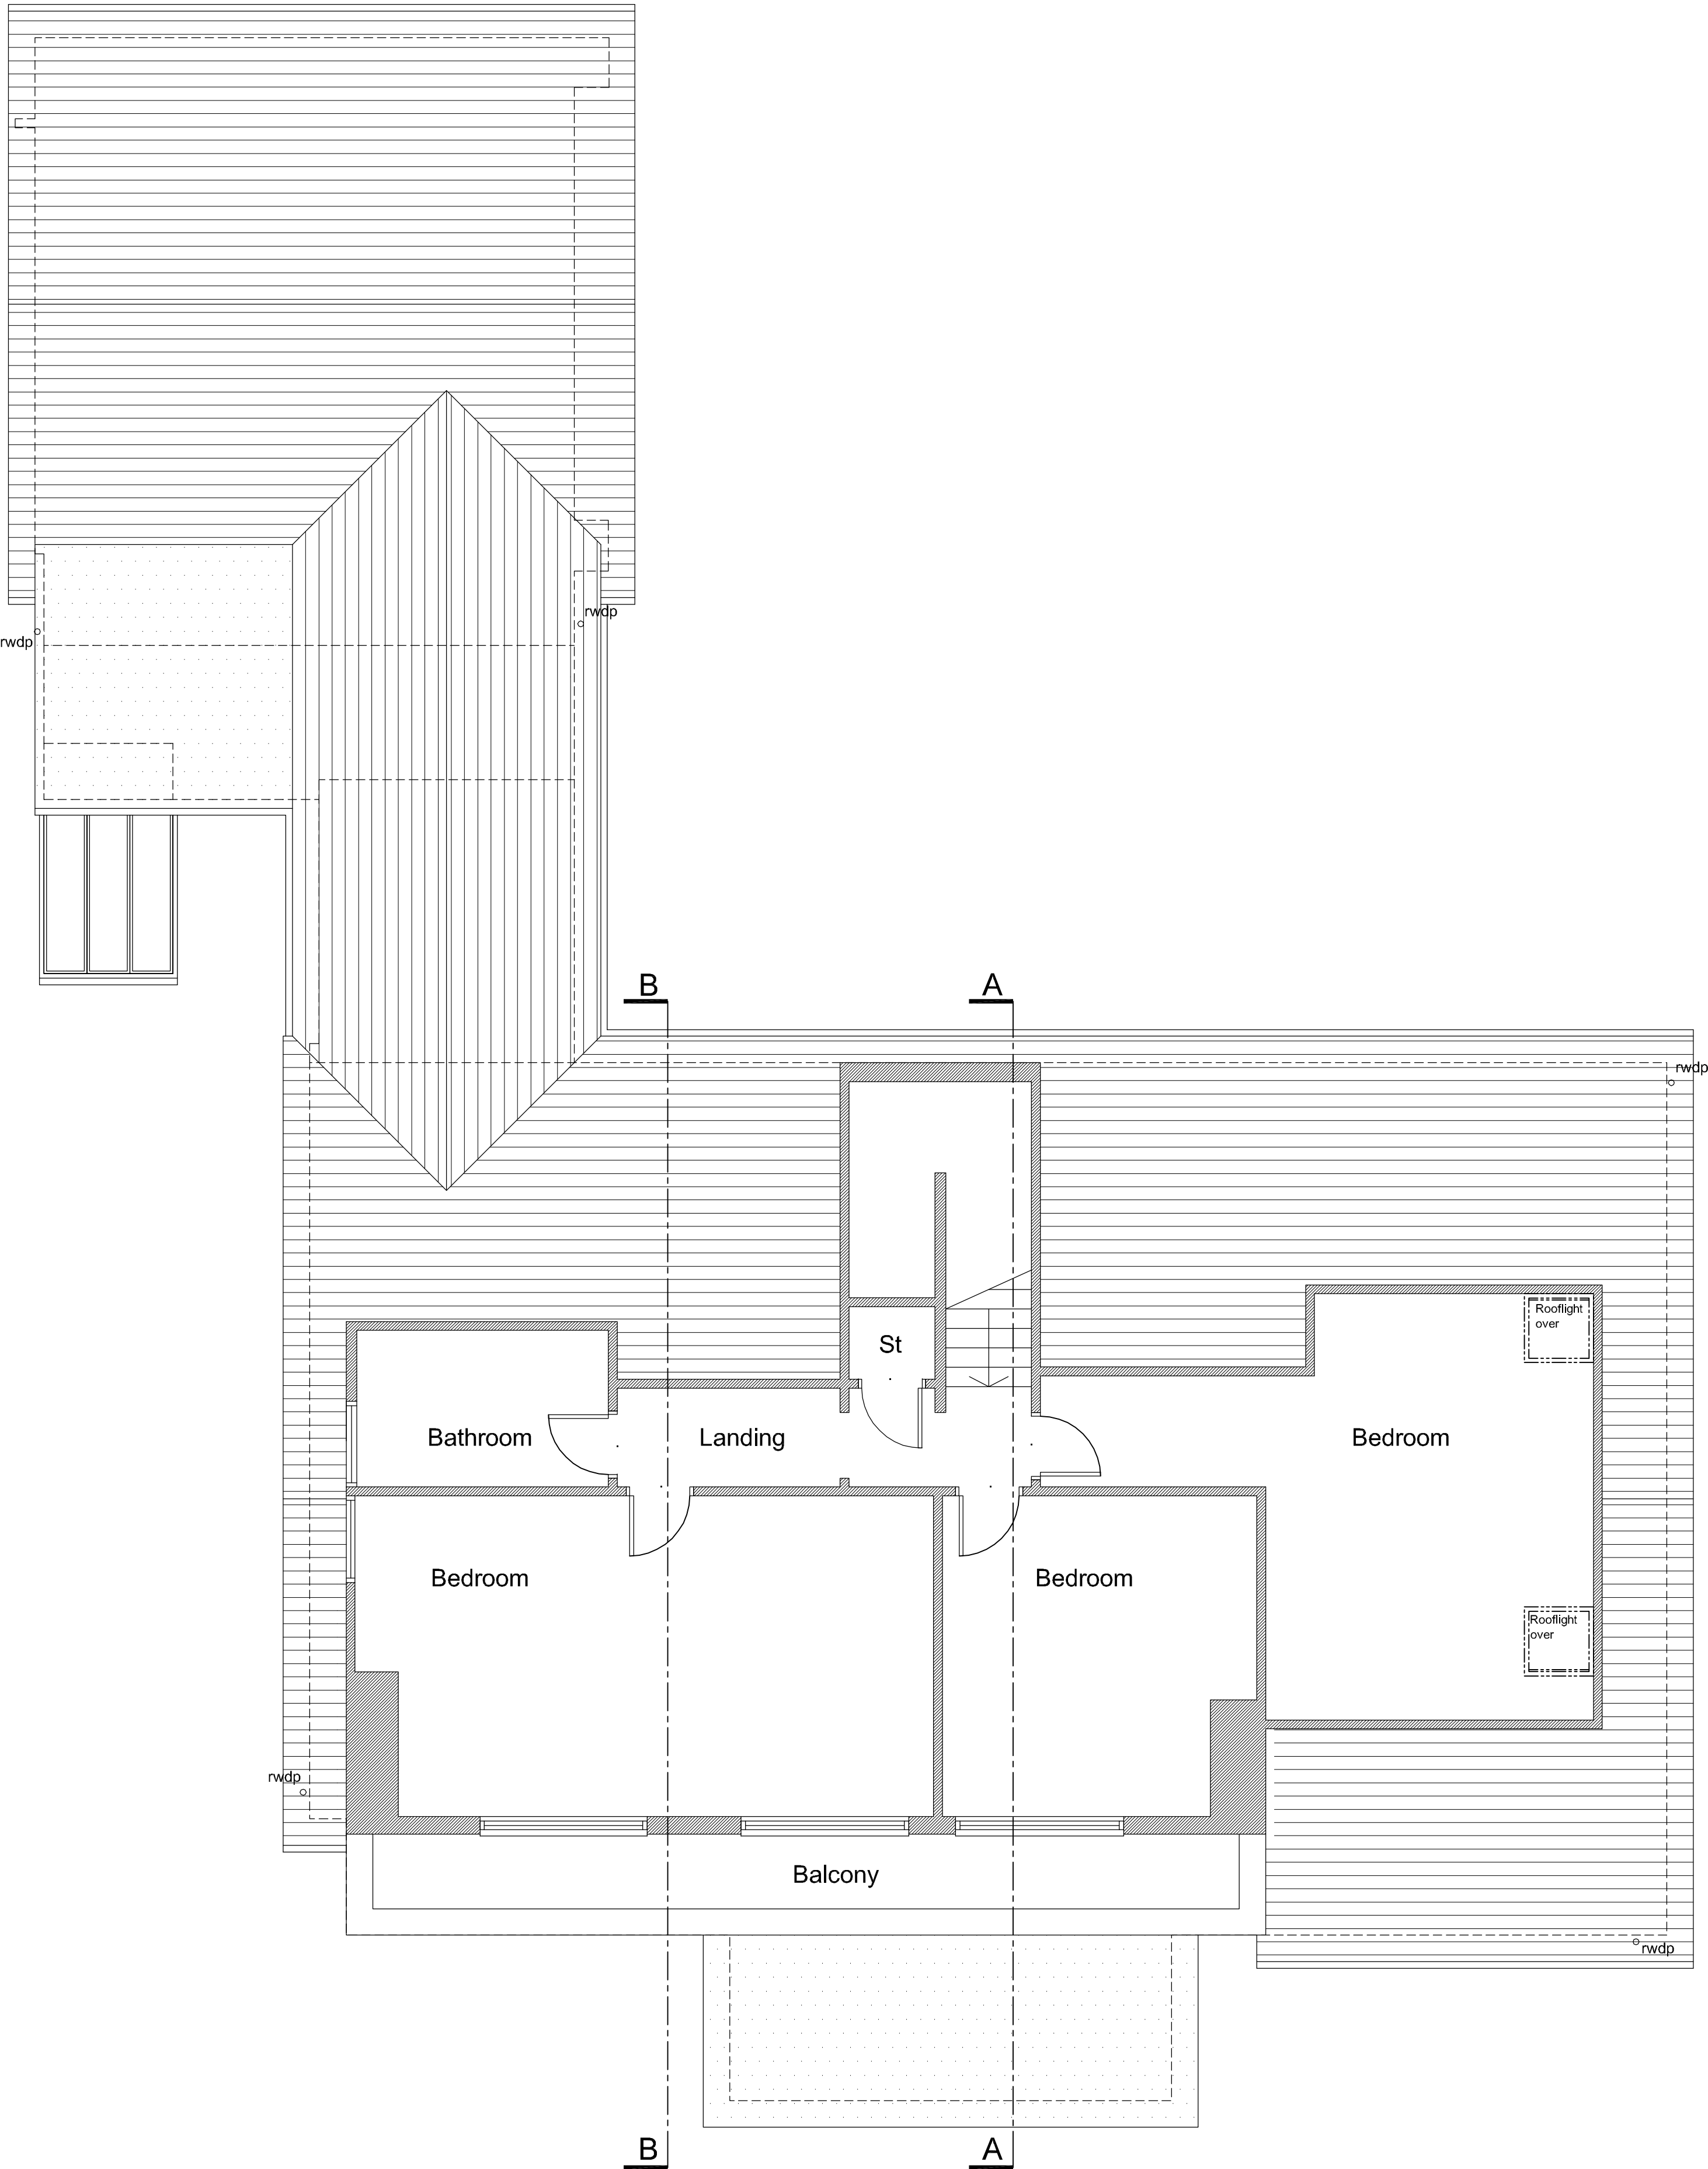

NOTE:
The contractor is to check all site dimensions and levels before work starts.
Report any discrepancies.

This drawing must be read with and checked against all structural and other specialist drawings, specifications and bills of quantities.
Report any discrepancies.

The contractor is to comply with all current British Standards and Building Regulations whether or not specifically stated on these drawings.

 

EXISTING WALLS

FOR PLANNING

-	-	-	-
Rev.	Date	Description	By

Client

Mr and Mrs Mansurov

Project

Alterations To:
17 Tamarisk Way
East Preston

Drawing Title

First Floor Plan
as Existing

Copyright (c) 2019 of:
Sussex Architectural Service
Wicket View
Cuckfield Lane
Warringlid
West Sussex
Tel:(01444) 461355
Email: info@sussexarchitecturalservices.co.uk

Scale

1:50 @ A1

Date

August 2019


Drawn

-

Drawing Number

17-111.1

02

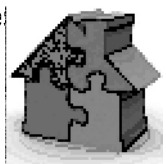

First Floor Plan 1:50