



**NOTE:**  
The contractor is to check all site dimensions and levels before work starts.  
Report any discrepancies.

This drawing must be read with and checked against all structural and other specialist drawings, specifications and bills of quantities.  
Report any discrepancies.


The contractor is to comply with all current British Standards and Building Regulations whether or not specifically stated on these drawings.

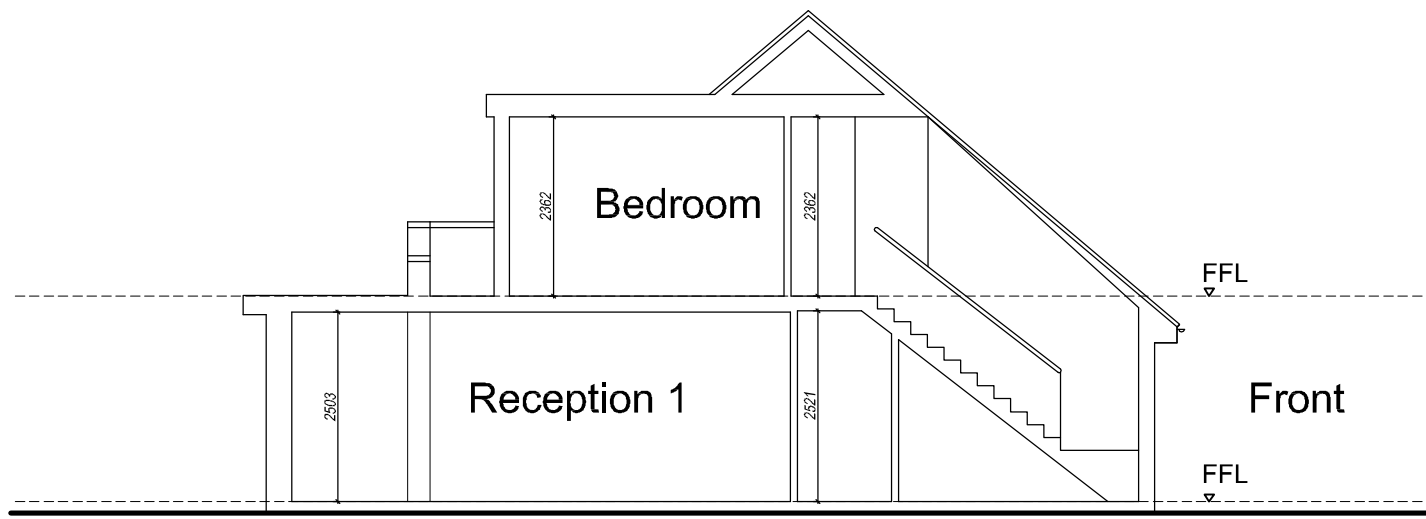


Simple Section A-A 1:100

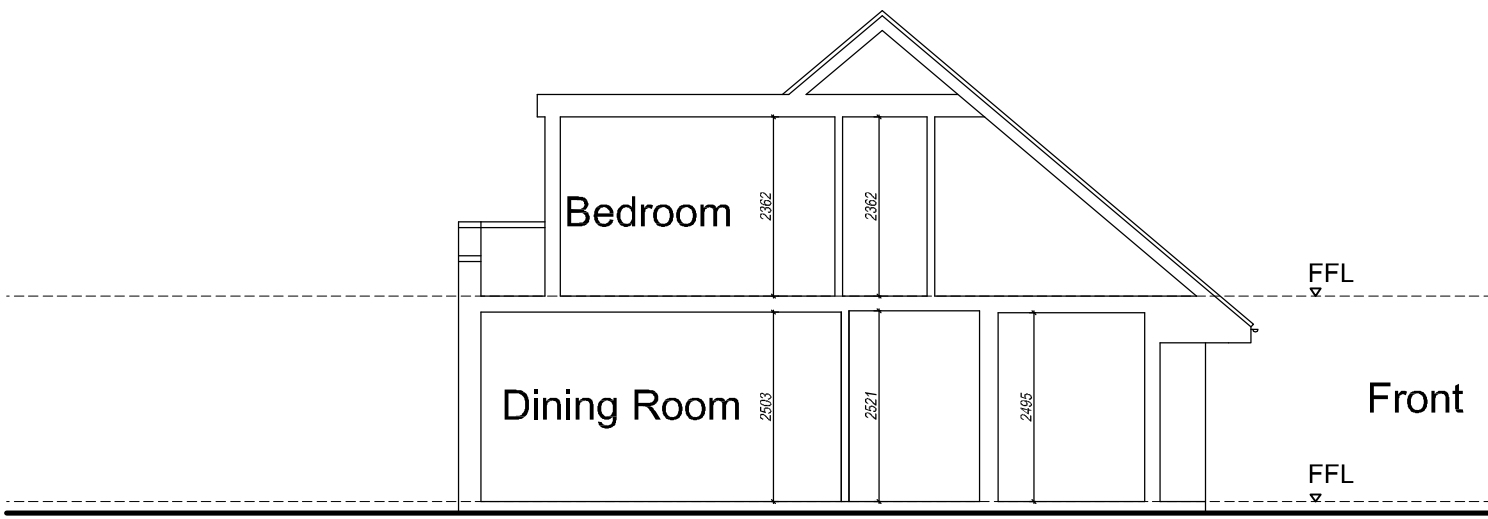


Simple Section B-B 1:100

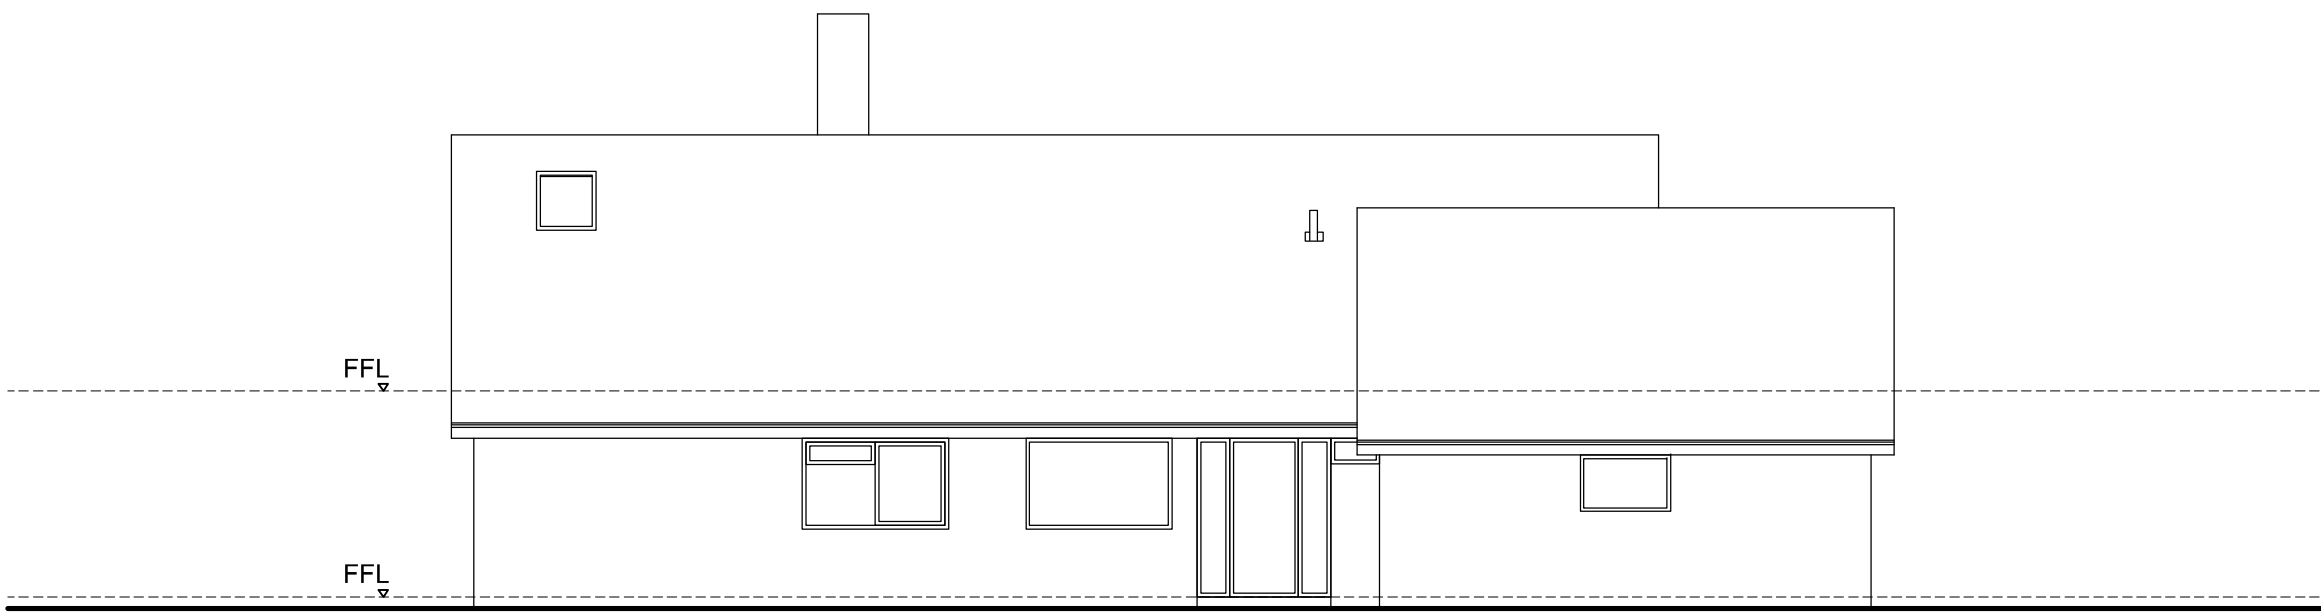


Front Elevation 1:100  
(North)

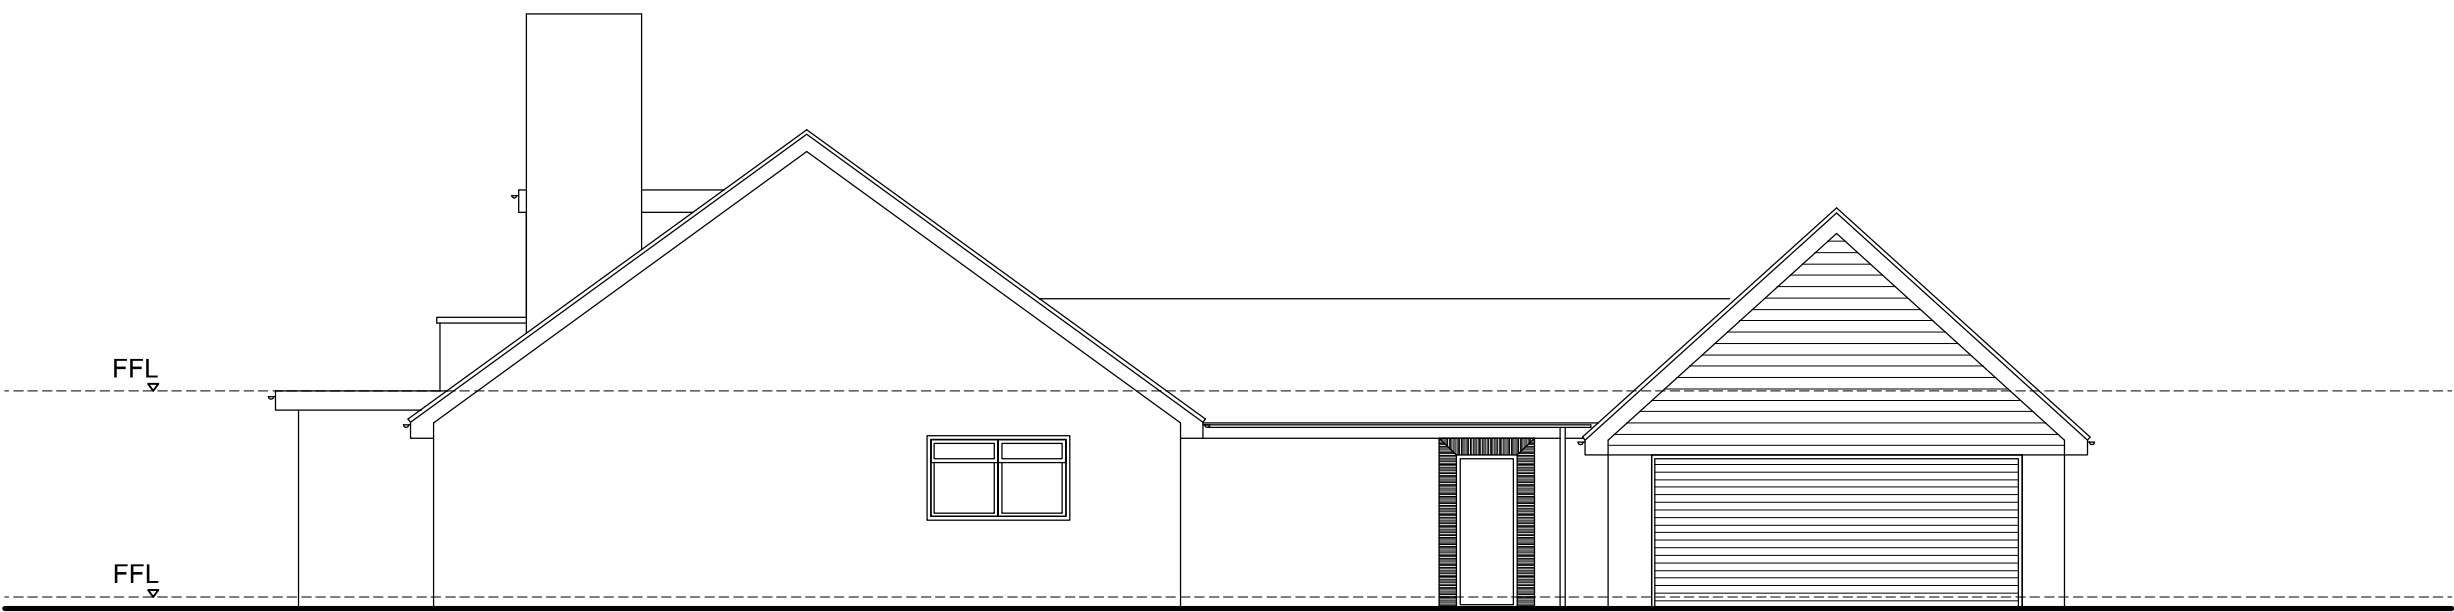

Side Elevation 1:100  
(East)

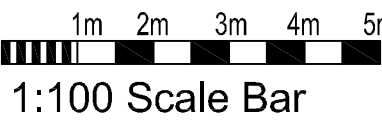

Side Elevation 1:100  
(West)

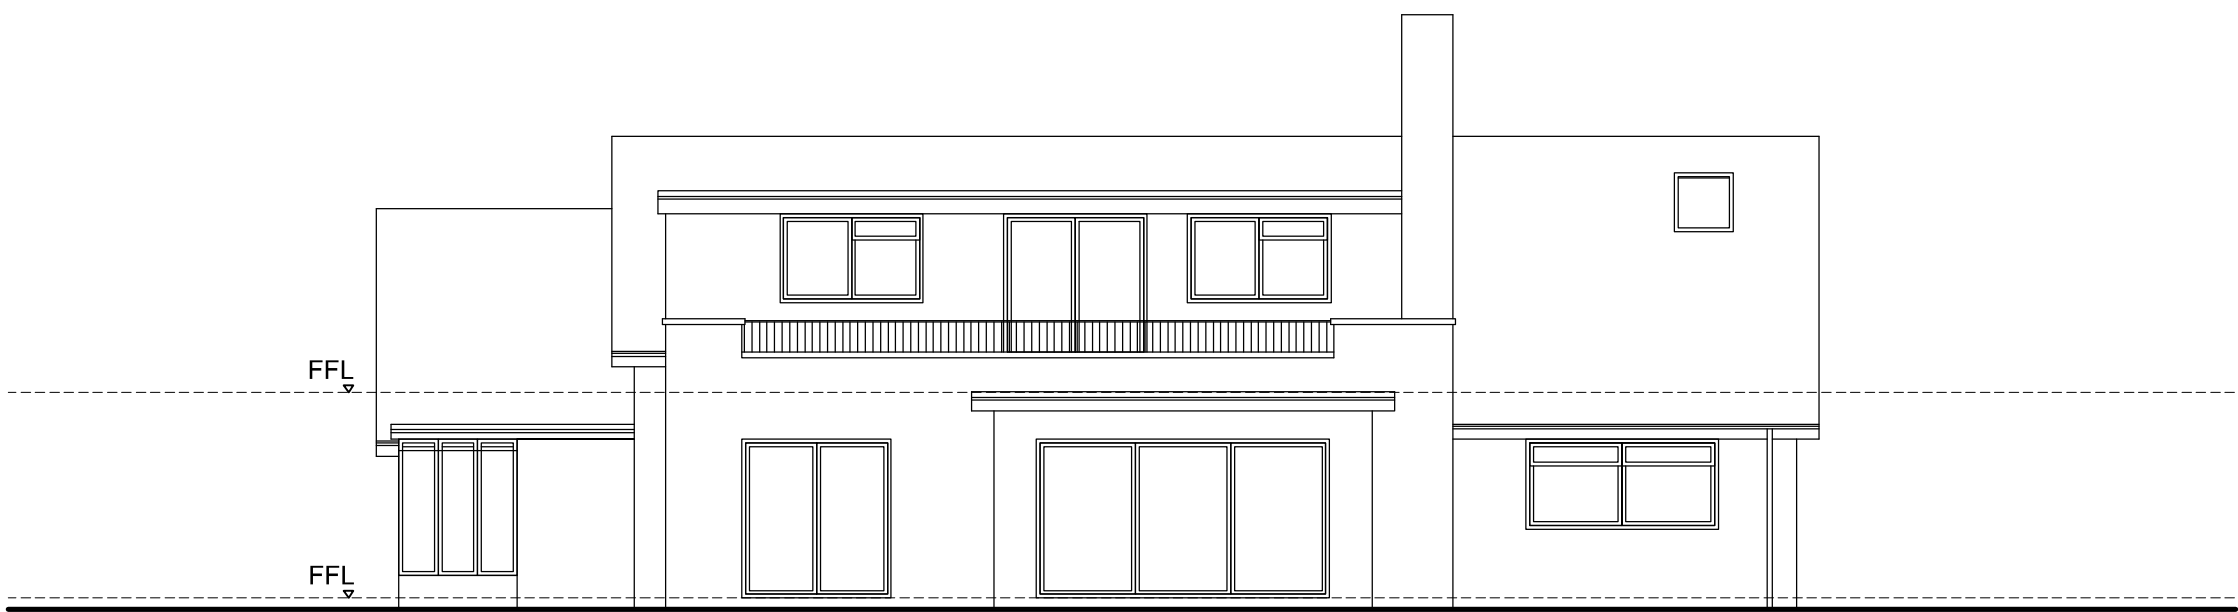

Rear Elevation 1:100  
(South)

FOR PLANNING

|      |      |             |    |
|------|------|-------------|----|
| Rev. | Date | Description | By |
|      |      |             |    |

Client

Mr and Mrs Mansurov


Project

Alterations To:  
17 Tamarisk Way  
East Preston

Drawing Title

Elevations & Sections  
as Existing

Copyright (c) 2019 of:  
Sussex Architectural Service  
Wicket View  
Cuckfield Lane  
Warringlid  
West Sussex  
Tel:(01444) 461355  
Email: info@sussexarchitecturalservices.co.uk

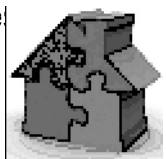

|       |             |                |          |
|-------|-------------|----------------|----------|
| Scale | 1:100 @ A1  | Drawing Number | 17-111.1 |
| Date  | August 2019 | Drawn          | 03       |