



NOTE:
The contractor is to check all site dimensions and levels before work starts.
Report any discrepancies.

This drawing must be read with and checked against all structural and other specialist drawings, specifications and bills of quantities.
Report any discrepancies.


The contractor is to comply with all current British Standards and Building Regulations whether or not specifically stated on these drawings.

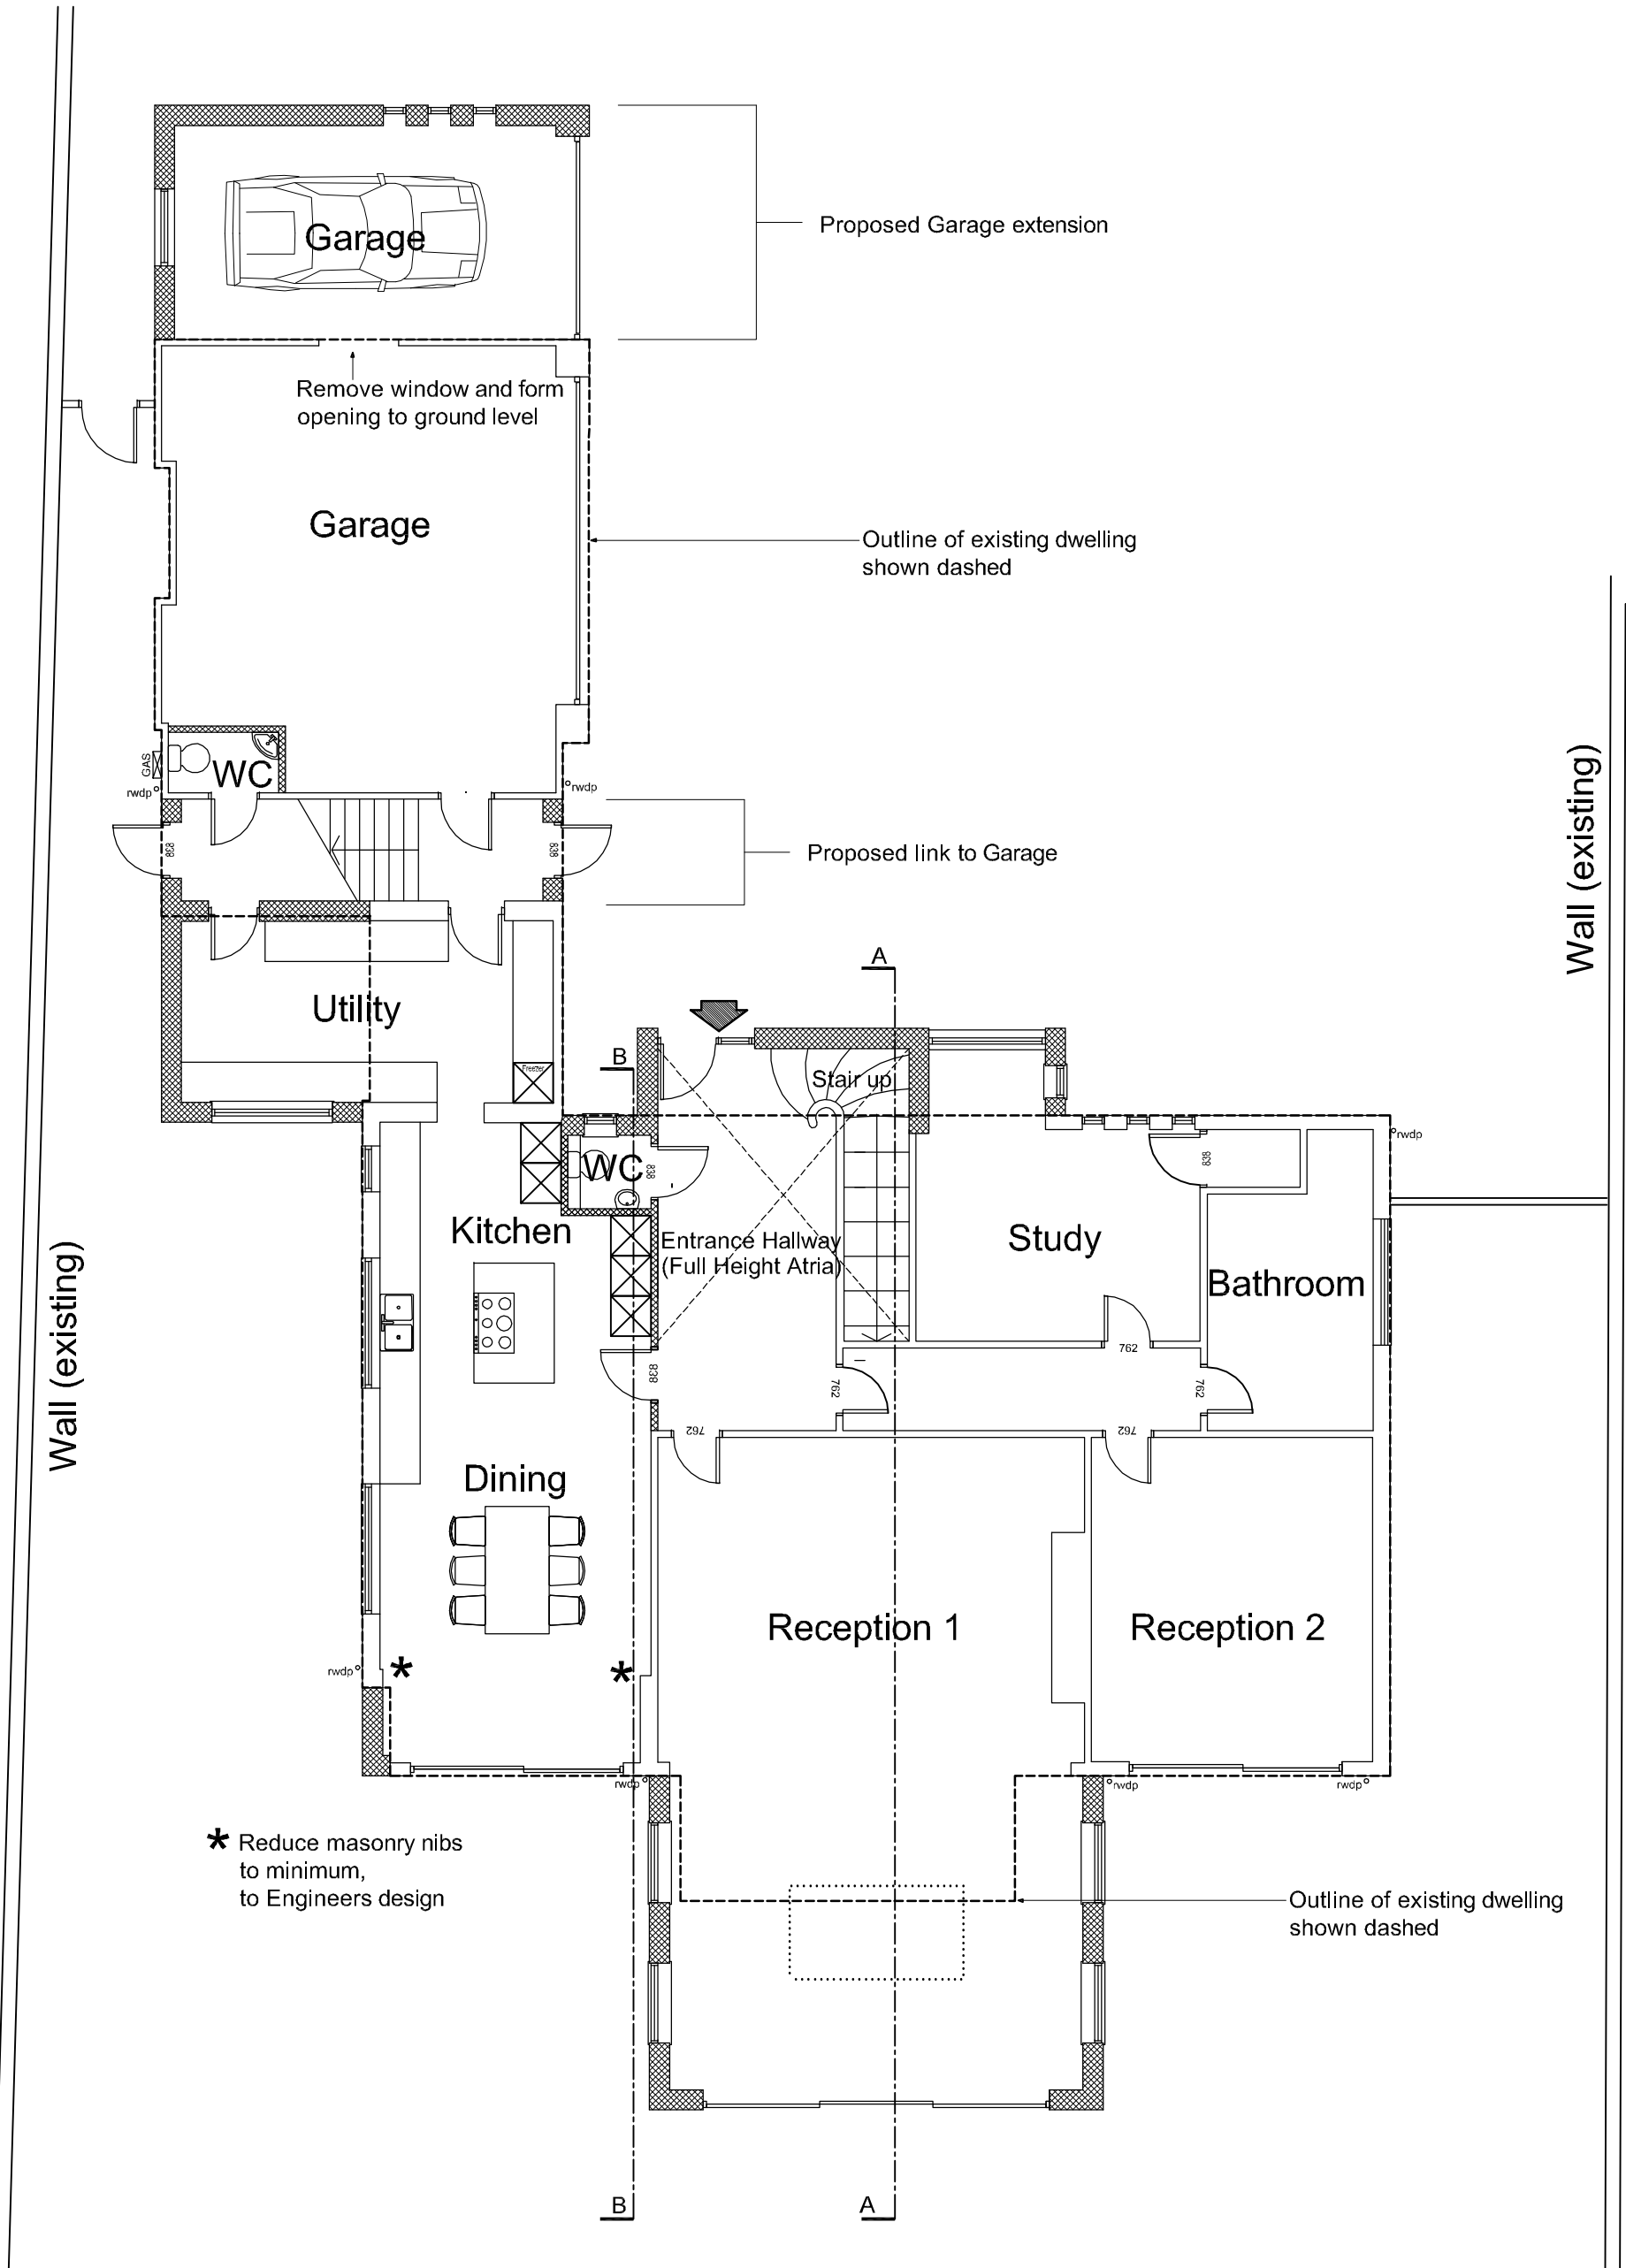


Ground Floor Plan 1:100

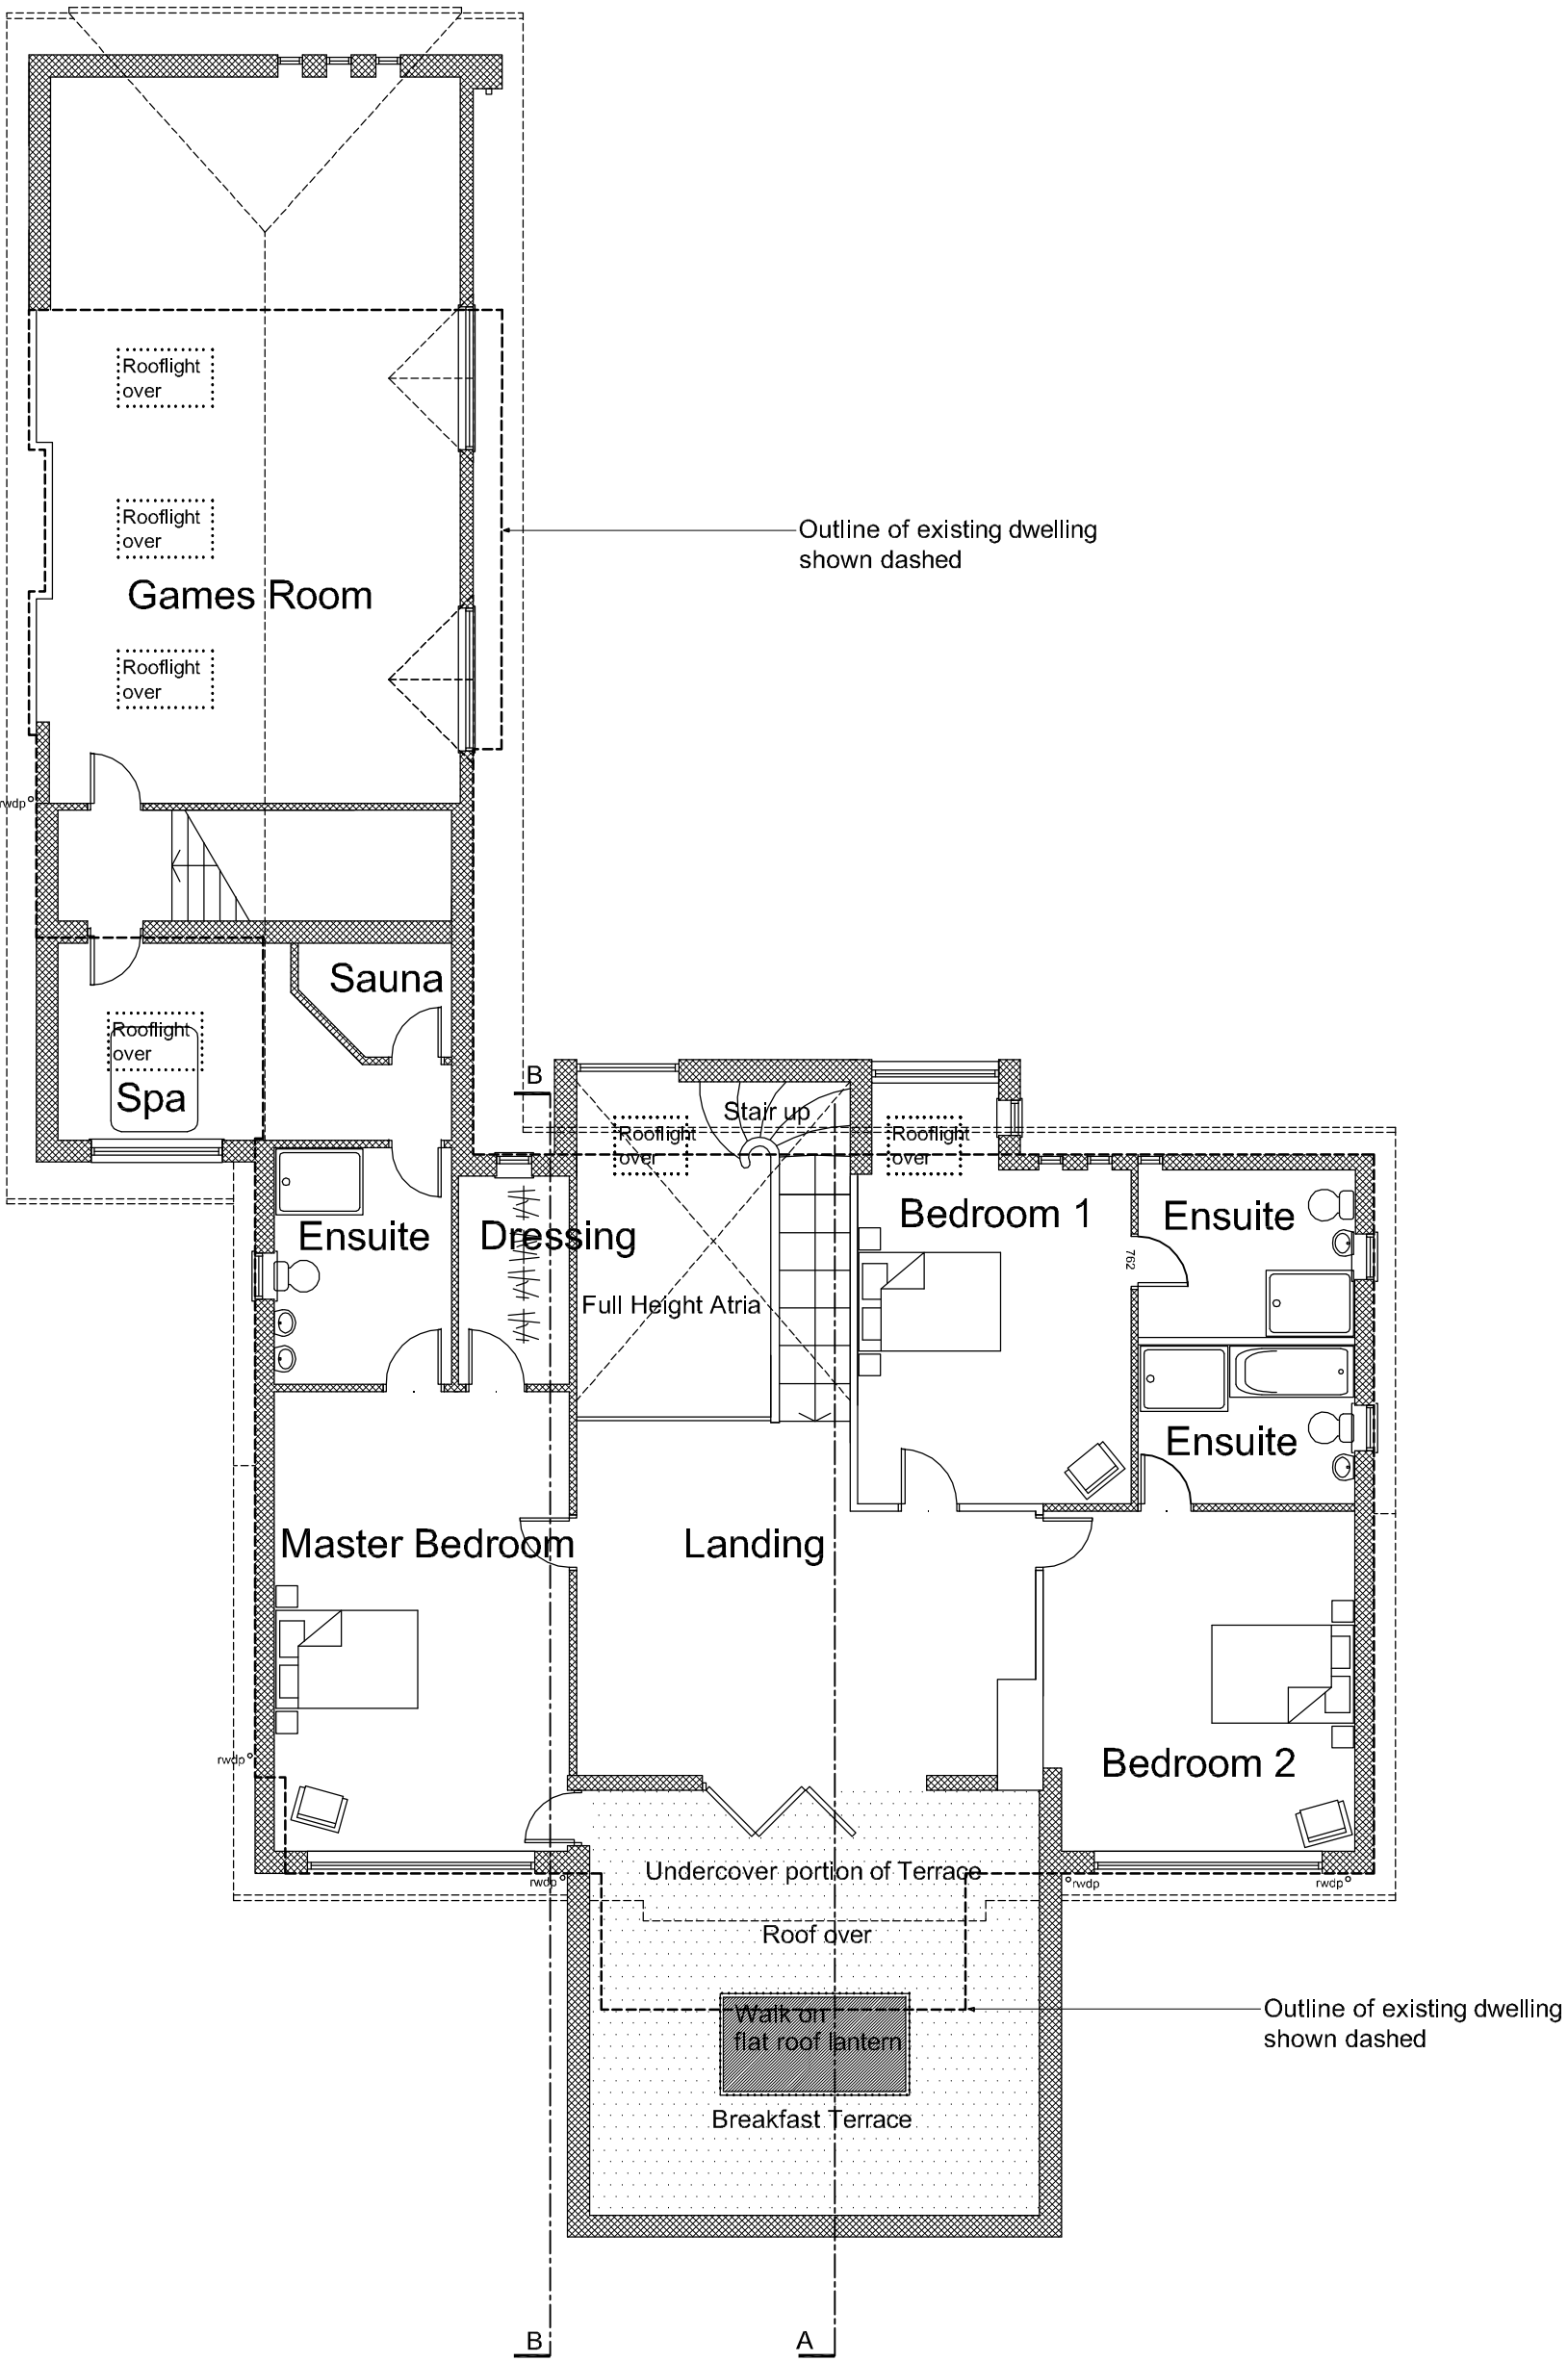

First Floor Plan 1:100

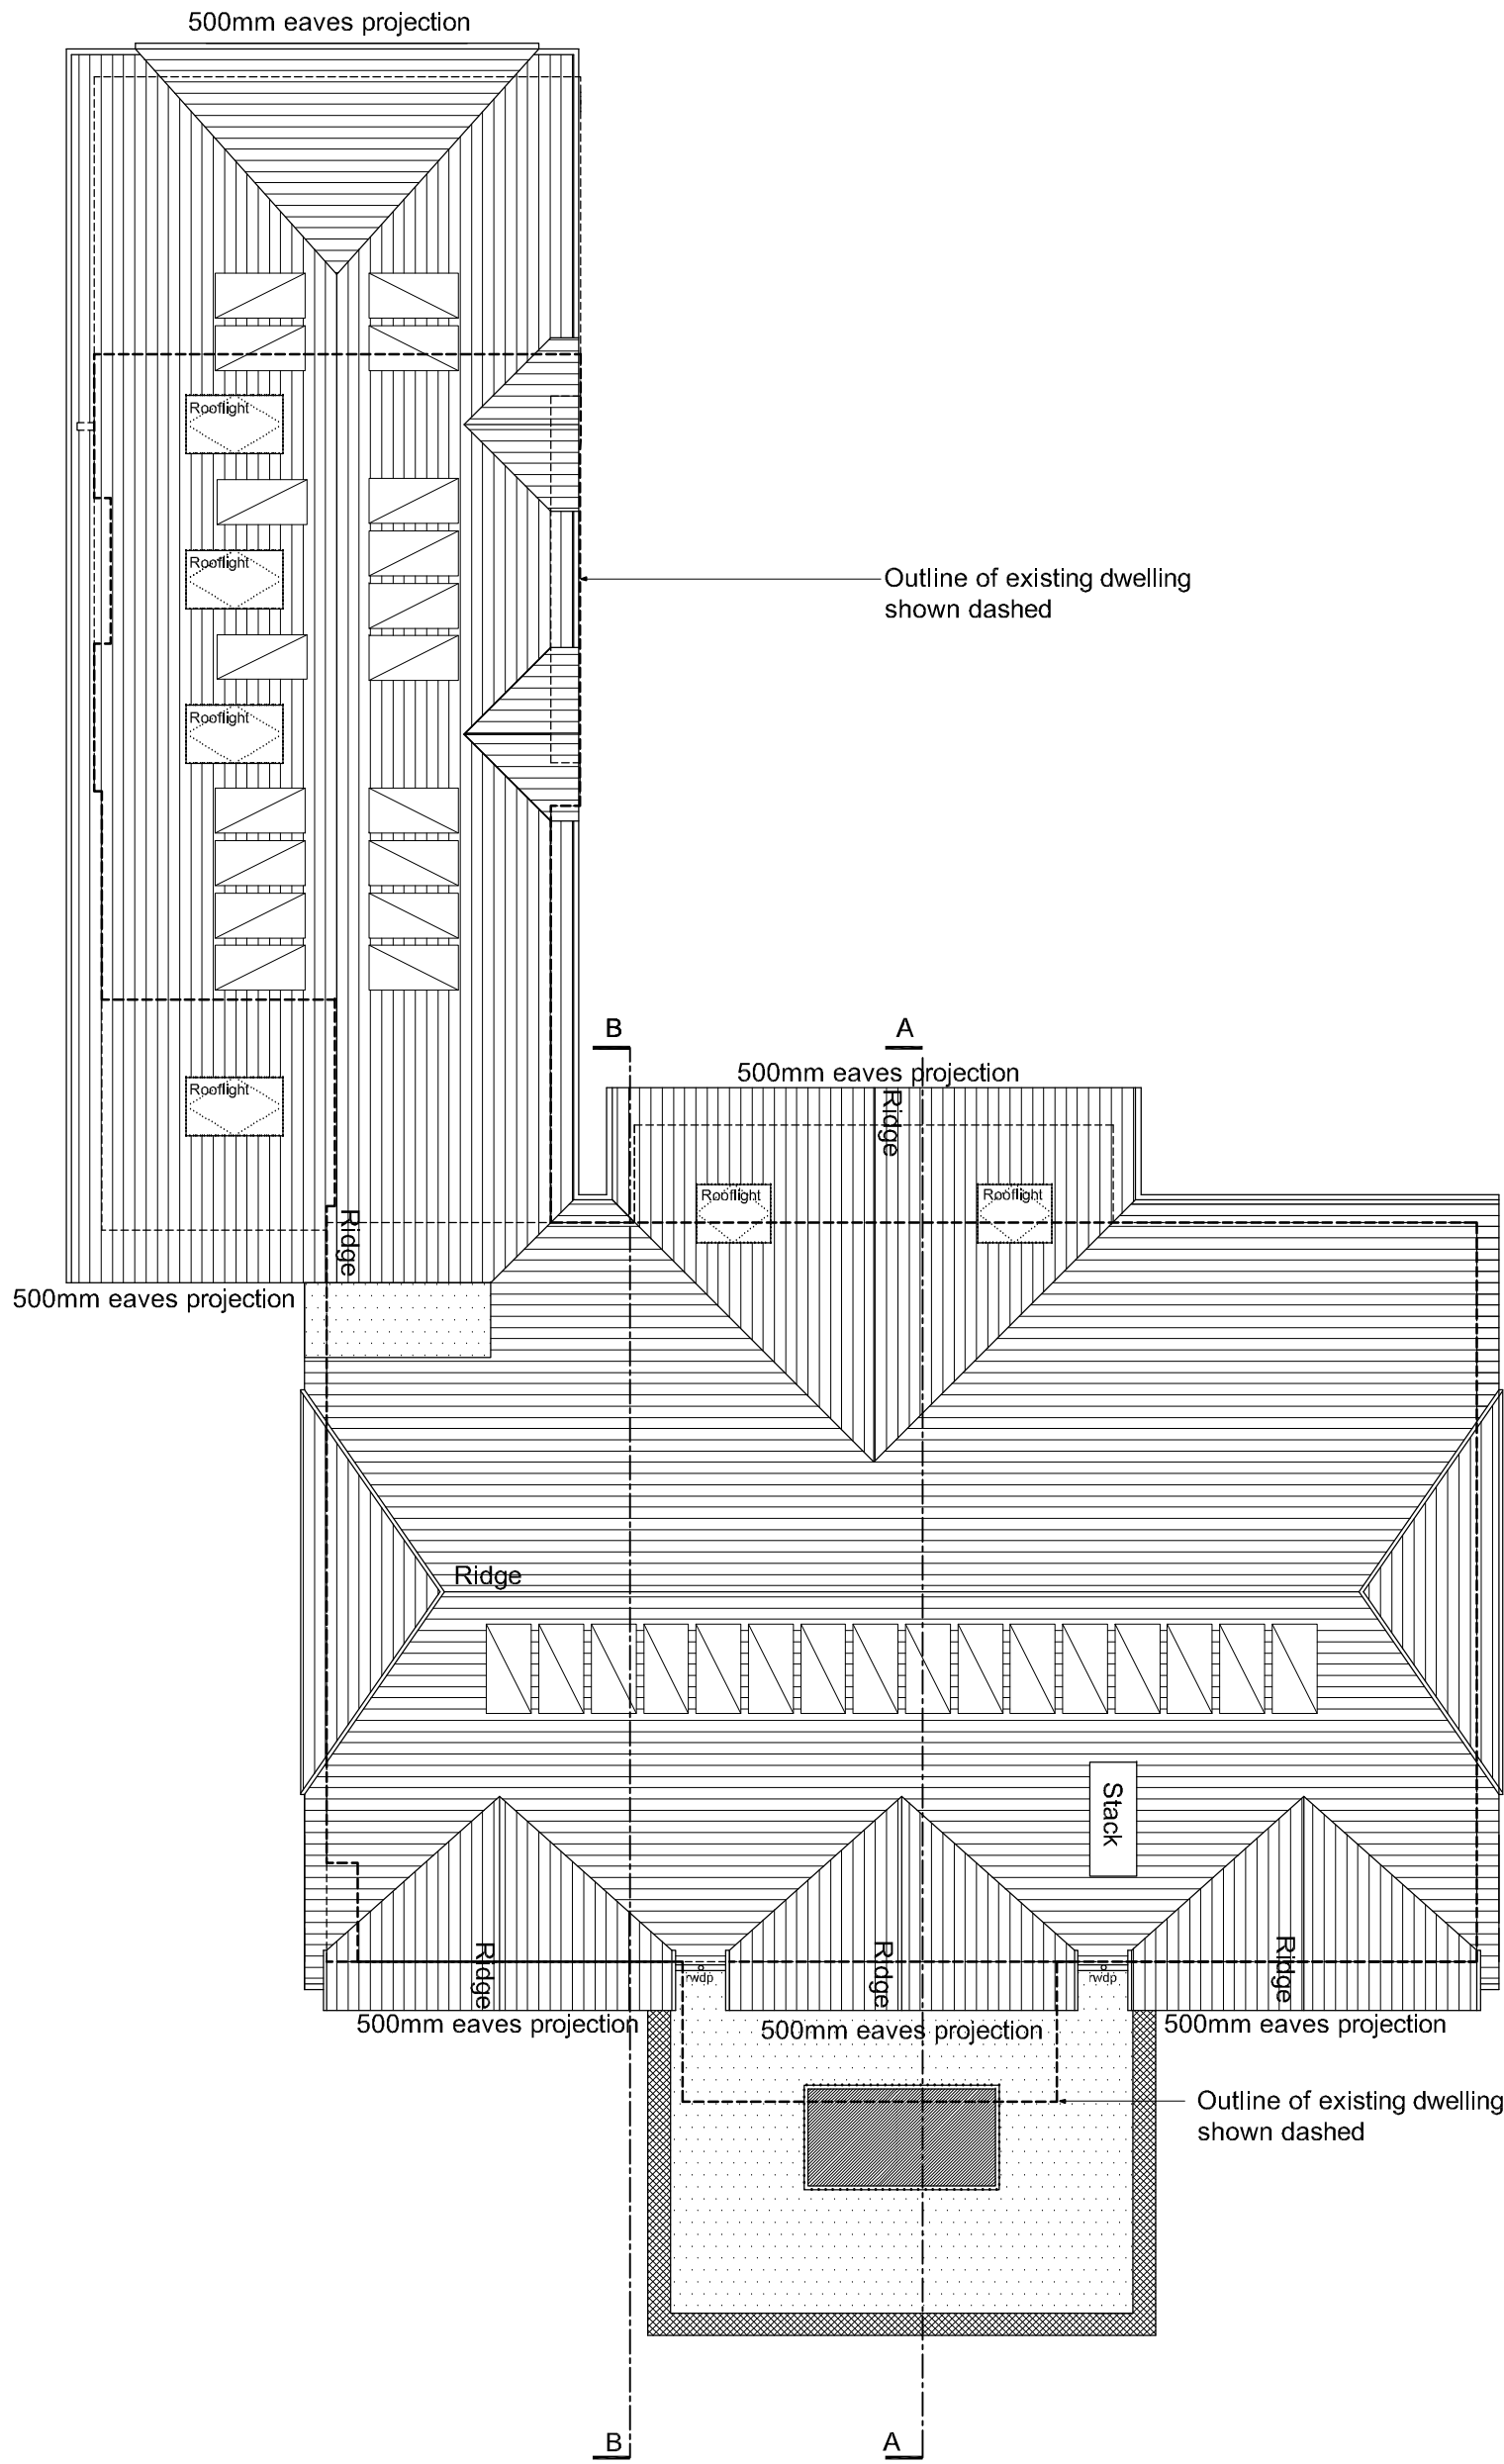

Roof Plan 1:100

 

PROPOSED WALLS ON PLAN

FOR PLANNING

Rev.	Date	Description	By
------	------	-------------	----

Client
Mr and Mrs Mansurov

Project
**Alterations To:
17 Tamarisk Way
East Preston**

Drawing Title
**Floor Plans
as Proposed**

Copyright (c) 2019 of:
Sussex Architectural Service
Wicket View
Cuckfield Lane
Warringlid
West Sussex
Tel: (01444) 461355
Email: info@sussexarchitecturalservices.co.uk

Scale 1:100 @ A1	Drawing Number 17-111.1
Date August 2019	04
Drawn -	

Solar Panel

Roof light over