


NOTE:
The contractor is to check all site dimensions and levels before work starts.
Report any discrepancies.

This drawing must be read with and checked against all structural and other specialist drawings, specifications and bills of quantities.
Report any discrepancies.



The contractor is to comply with all current British Standards and Building Regulations whether or not specifically stated on these drawings.

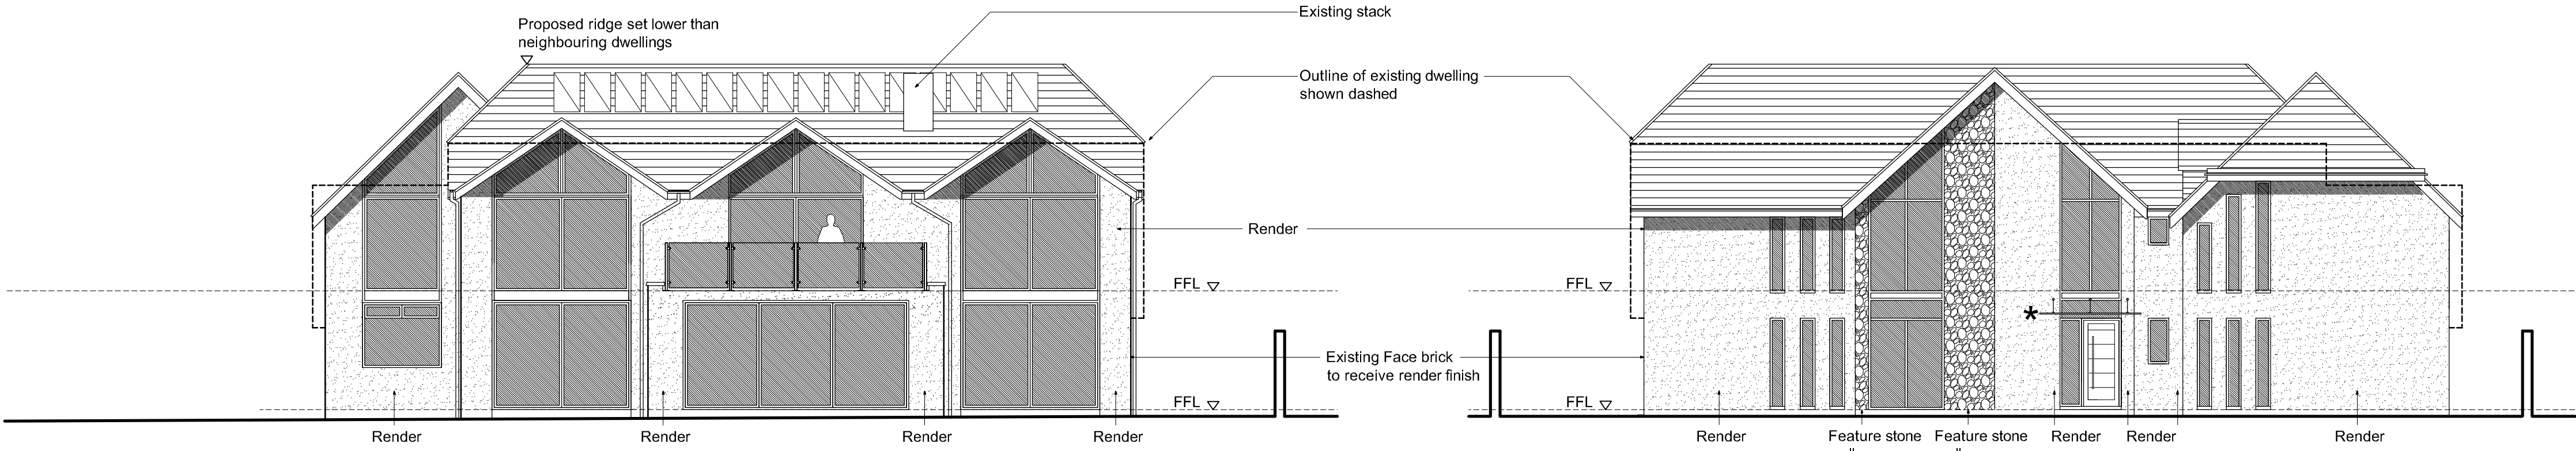


Rear Elevation 1:100
(South)

Front Elevation 1:100
(North)

- Materials:**
- As detailed on individual elevations
- Roof:**
Plain tiles, GRP flat roofs
- Fascia and soffit:**
To match existing
- Windows and doors:**
Windows and doors to be powder coated aluminium with feature composite front door.
- Replace existing doors and windows with powder coated aluminium units

 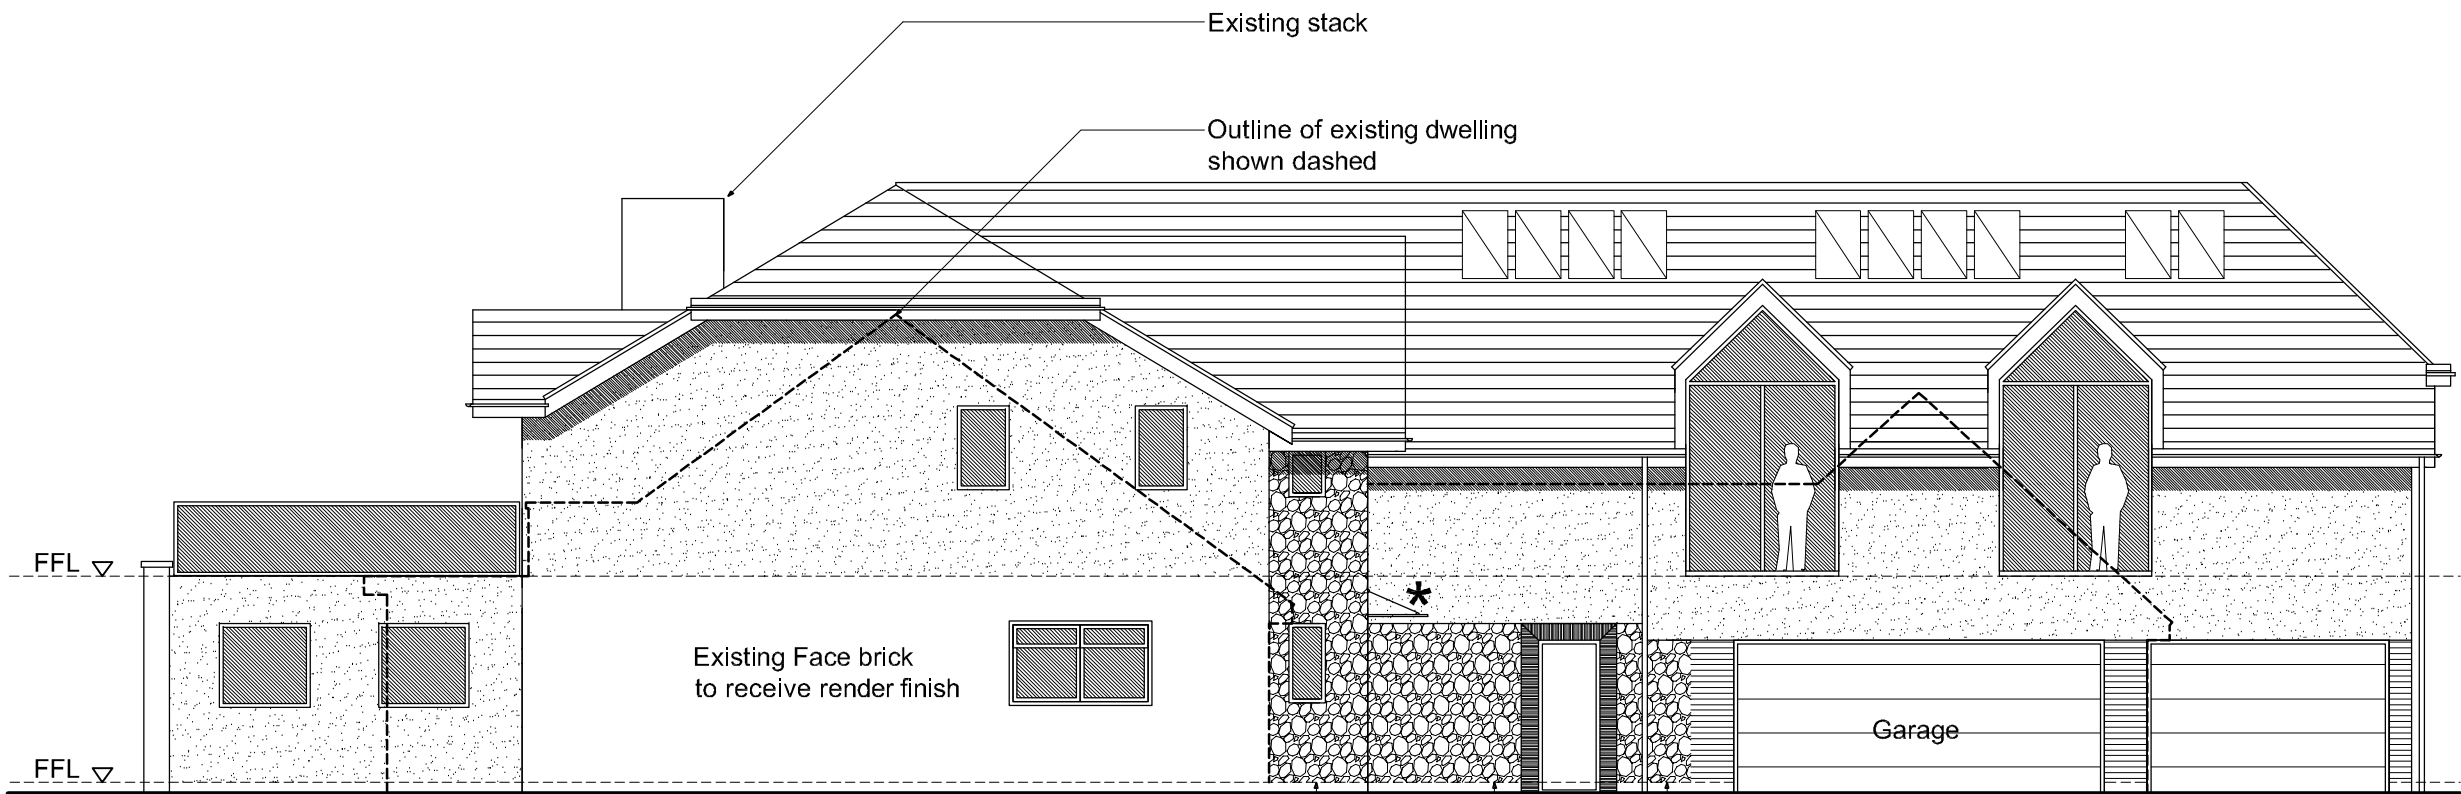

Side Elevation 1:100
(East)

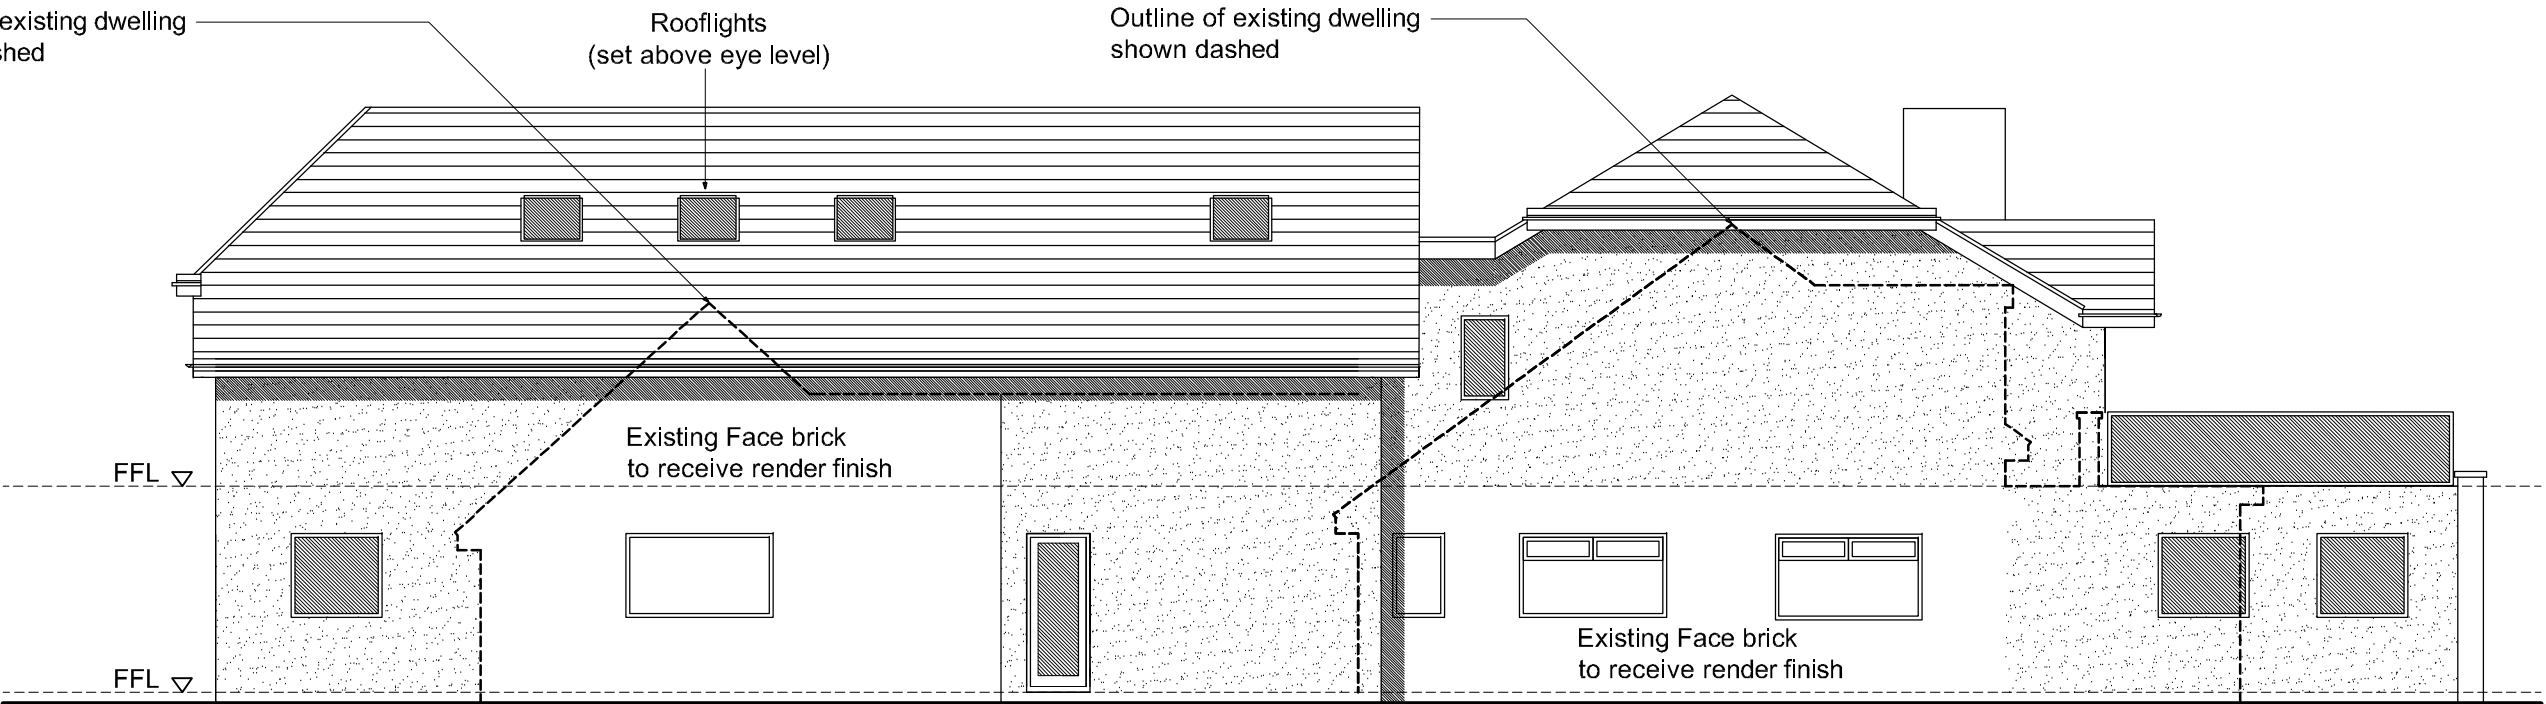

Side Elevation 1:100
(West)

Solar Panel on elevation

FOR PLANNING

Rev.	Date	Description	By

Client

Mr and Mrs Mansurov

Project


Alterations To:
17 Tamarisk Way
East Preston

Drawing Title

Elevations
as Proposed

Copyright (c) 2019 of:

Sussex Architectural Service
Wicket View
Cuckfield Lane
Warringlid
West Sussex
Tel:(01444) 461355
Email: info@sussexarchitecturalservices.co.uk

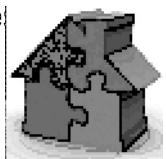

Scale	1:100 @ A1	Drawing Number	17-111.1
Date	August 2019	Drawn	07