



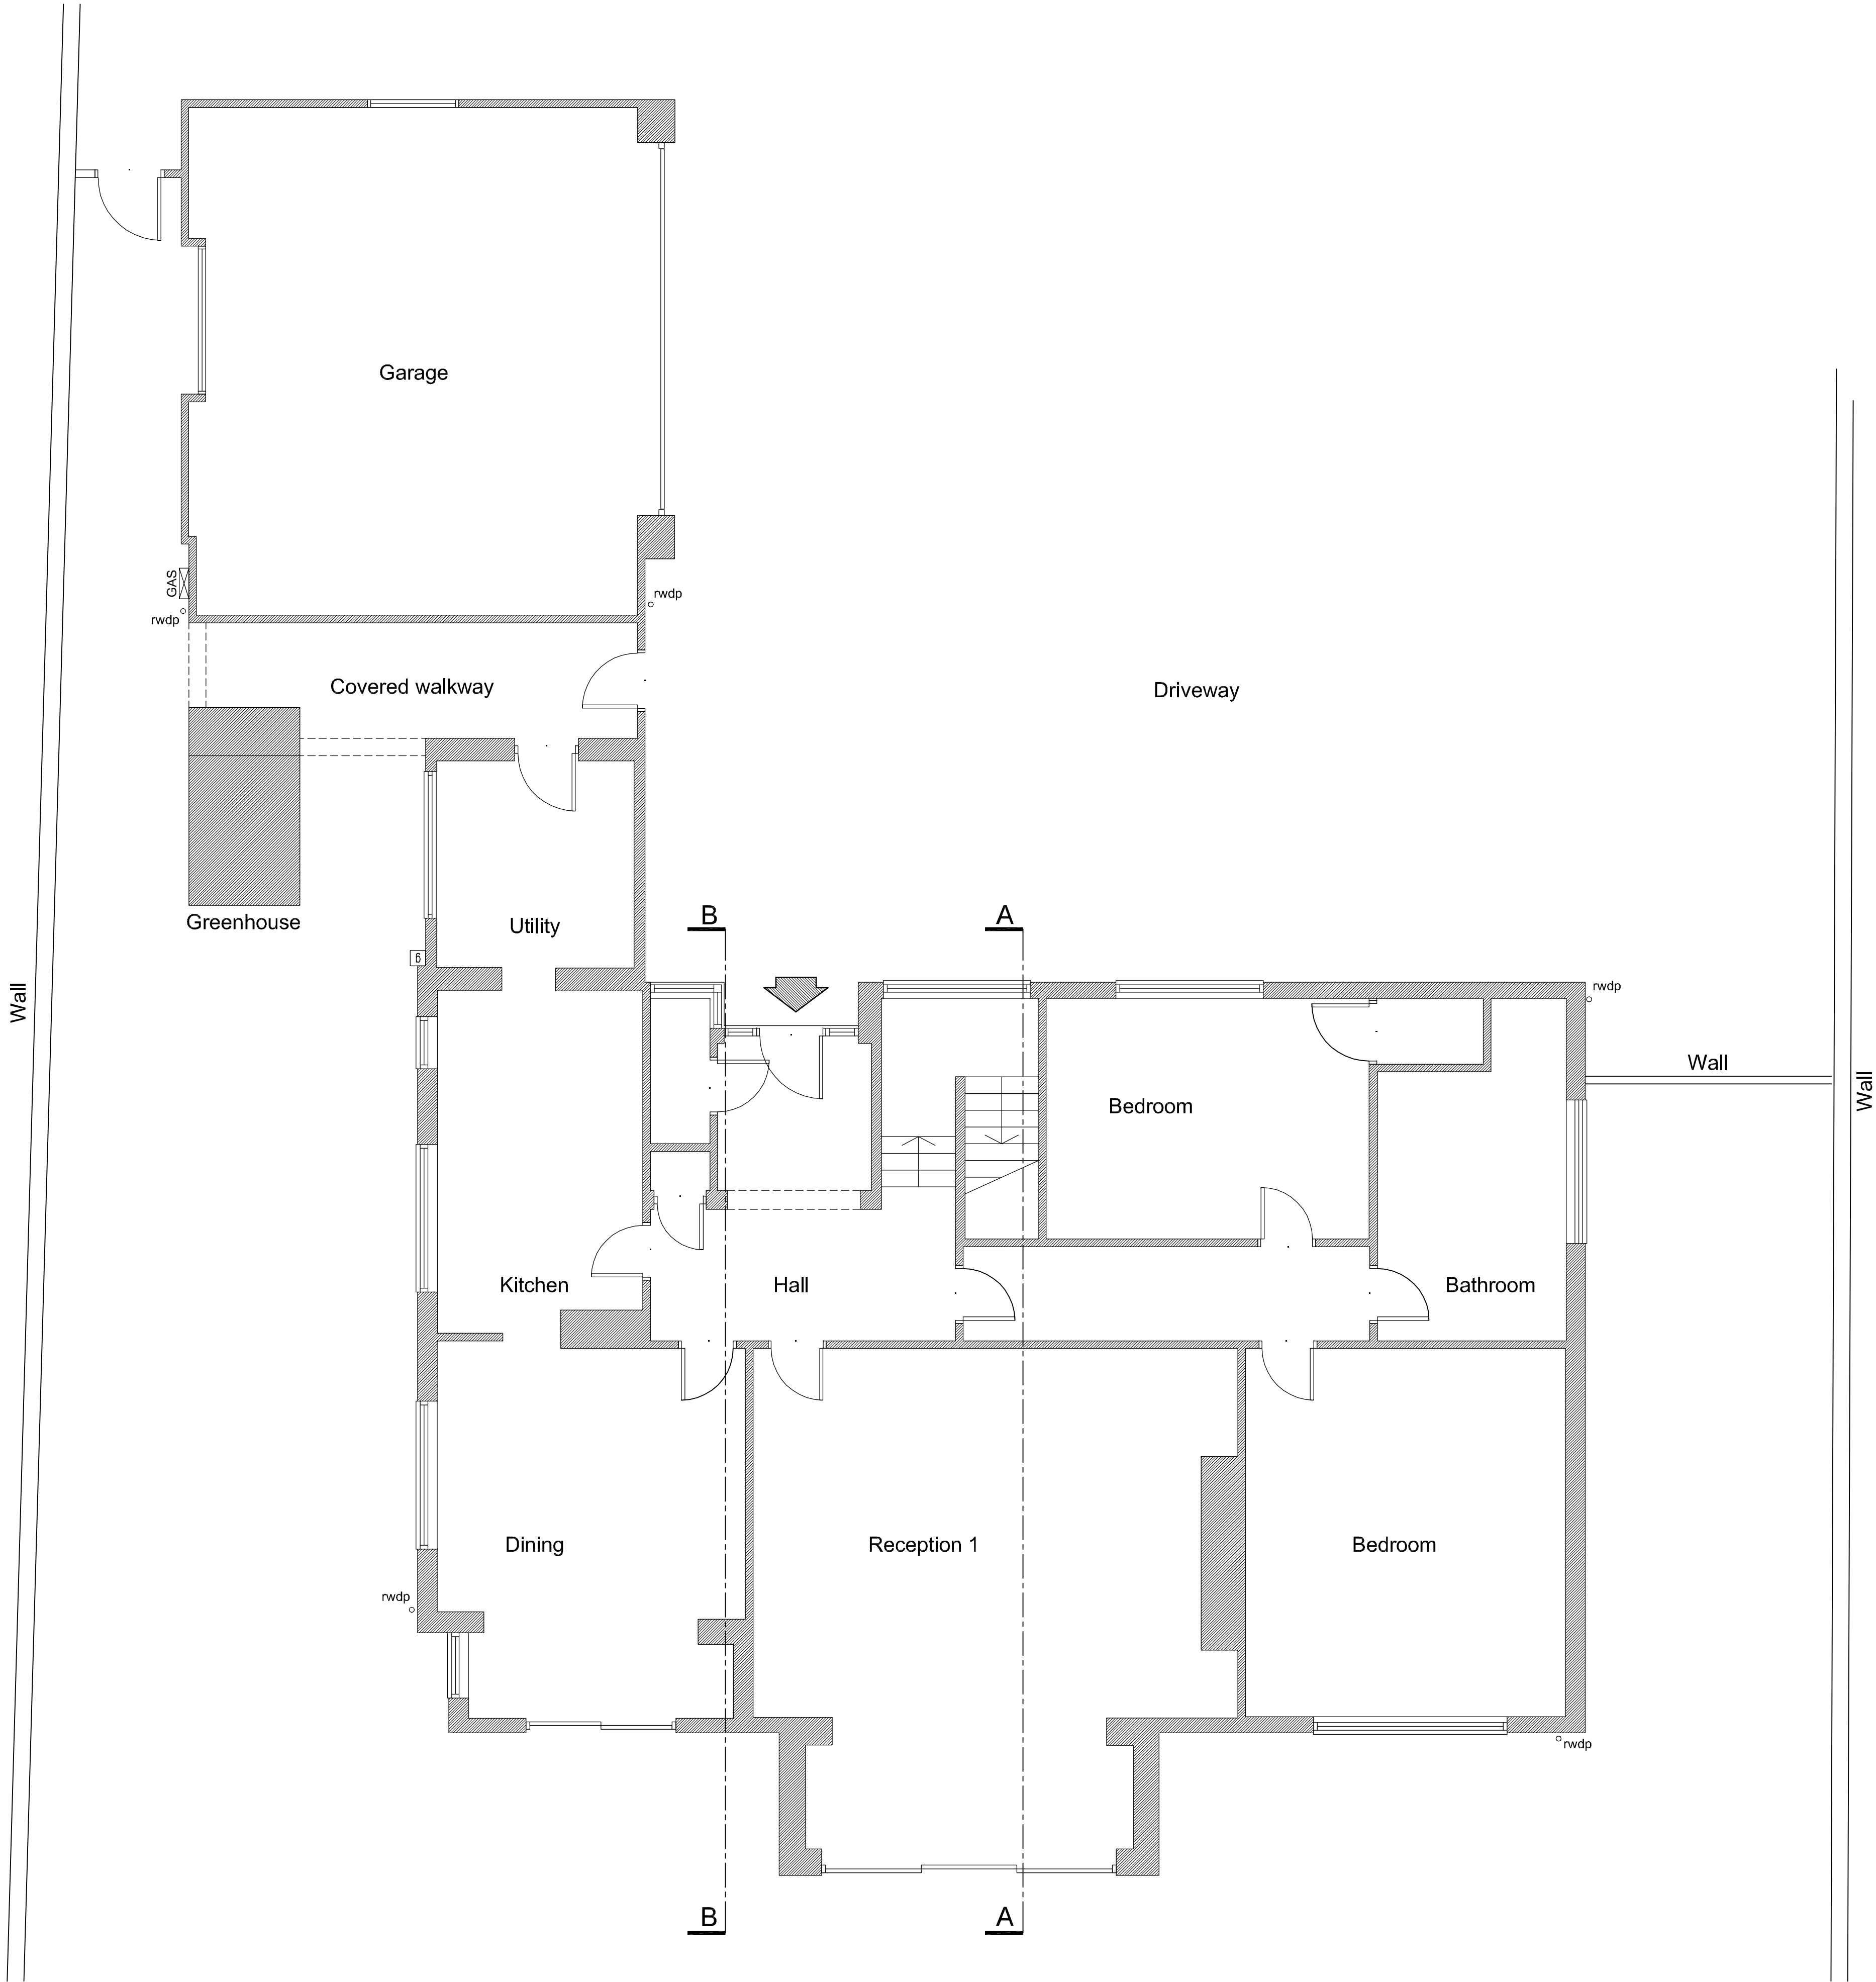


Ground Floor Plan 1:50

NOTE:
The contractor is to check all site dimensions and levels before work starts.
Report any discrepancies.

This drawing must be read with and checked against all structural and other
specialist drawings, specifications and bills of quantities.
Report any discrepancies.

The contractor is to comply with all current British Standards and Building
Regulations whether or not specifically stated on these drawings.

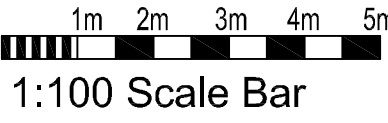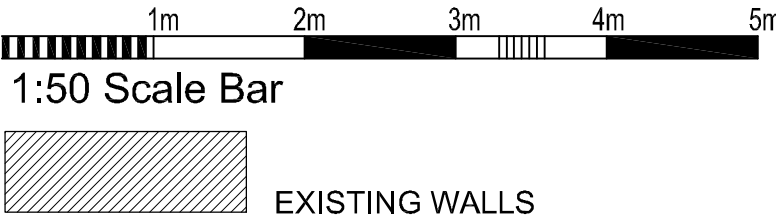

FOR PLANNING

Rev.	Date	Description	By
Client Mr and Mrs Mansurov			
Project Alterations To: 17 Tamarisk Way East Preston			
Drawing Title Ground Floor Plan as Existing			
Copyright (c) 2019 of: Sussex Architectural Service Wicket View Cuckfield Lane Warringlid West Sussex Tel:(01444) 461355 Email: info@sussexarchitecturalservices.co.uk			
Scale	1:50 @ A1	Drawing Number 17-111.1	
Date	August 2019	01	
Drawn	-		

