


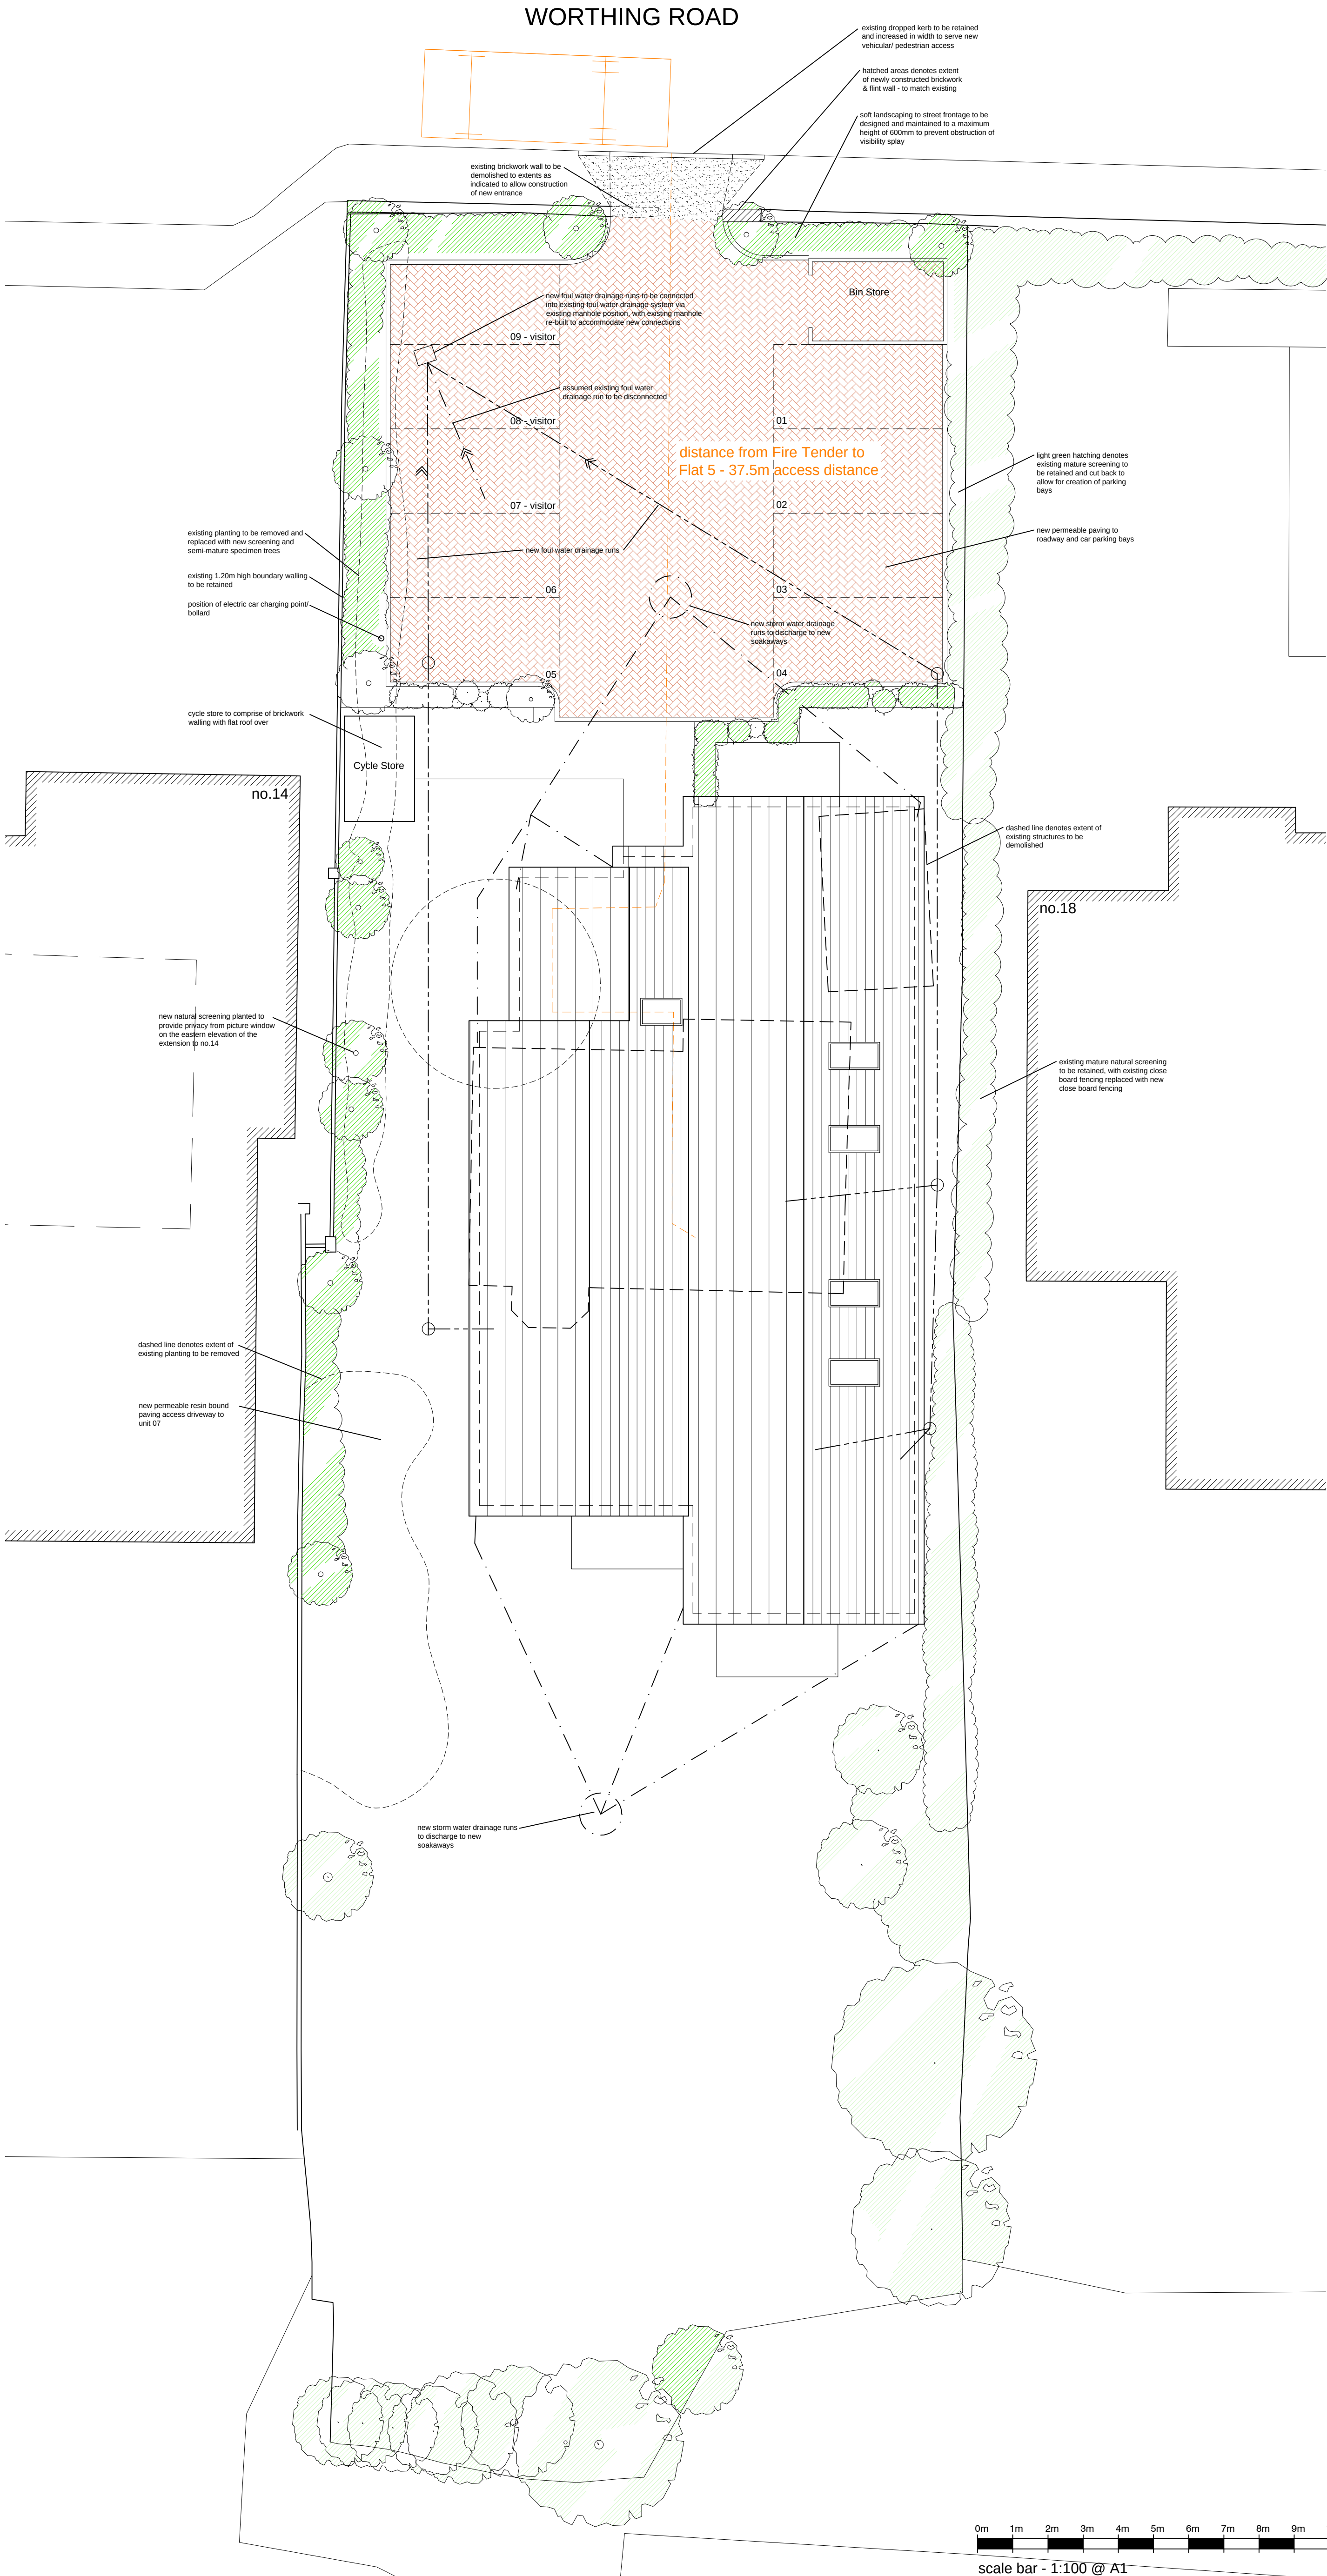

NOTES

- DO NOT SCALE OFF THIS DRAWING EXCEPT FOR PLANNING PURPOSES
- CHECK ALL DIMENSIONS ON SITE BEFORE ANY WORK IS COMMENCED
- ALL GOODS MATERIALS AND WORKMANSHIP MUST CONFORM WITH CURRENT BUILDING REGULATIONS, BRITISH STANDARDS AND CODES OF PRACTICE
- COPYRIGHT OF THIS DRAWING IS RETAINED BY THE ARCHITECT AND IT MUST NOT BE REPRODUCED WITHOUT WRITTEN CONSENT



REV	DATE	BY	AMENDMENT
 folkes architects The Old Forge 6 Church Street Bromley West Sussex BN12 8JA T 01903 860625 info@folkesarchitects.co.uk			
CLIENT			
Randall & Chisnall Construction Ltd			
JOB TITLE			
Proposed Development 16 Worthing Road East Preston Littlehampton BN16 1AZ			
DRAWING TITLE			
Proposed Site Plan			
PLANNING ISSUE			
DATE	SCALE	DRAWN BY	
Aug '19	1:100 @ A1	ec	
		CHECKED BY	
		mf	
JOB NO.	DRAWING NO.	REVISION	
19049	2.01		