

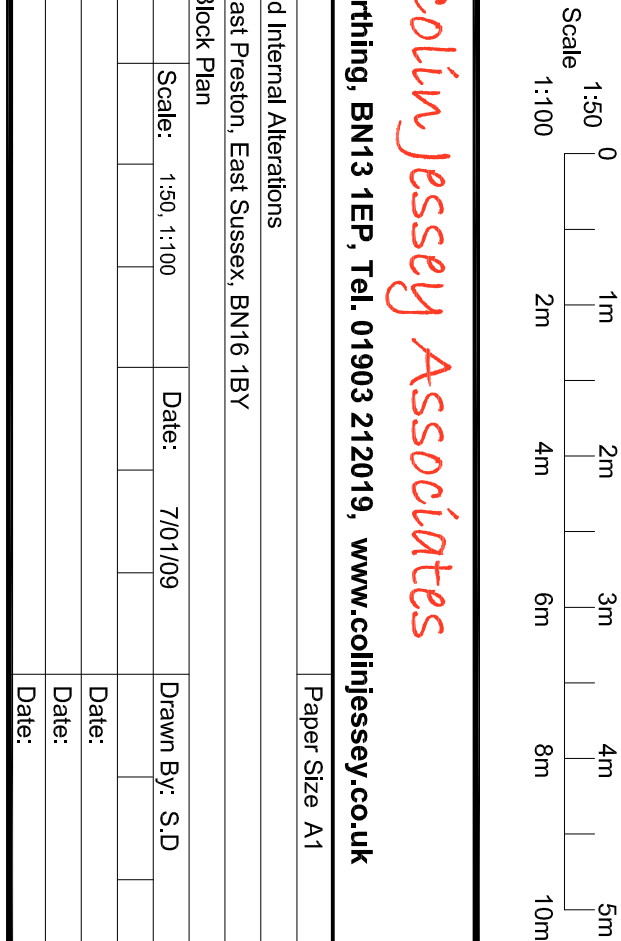



29 Parkfield Rd, Worthing, BN13 1EP, Tel. 01903 212019, www.colinjesssey.co.uk									
Client	Mr & Mrs C. Burford								Paper Size A1
Contract	External Staircase and Internal Alterations								
At	49 Somerset Road, East Preston, East Sussex, BN16 1BY								
Title	Survey Floor Plans Block Plan								
DWG. No.	117.009.01	Scale:	1:50, 1:100	Date:	7/01/09	Drawn By:	S.D.		
Rev.									
Details									
Details									
Details									

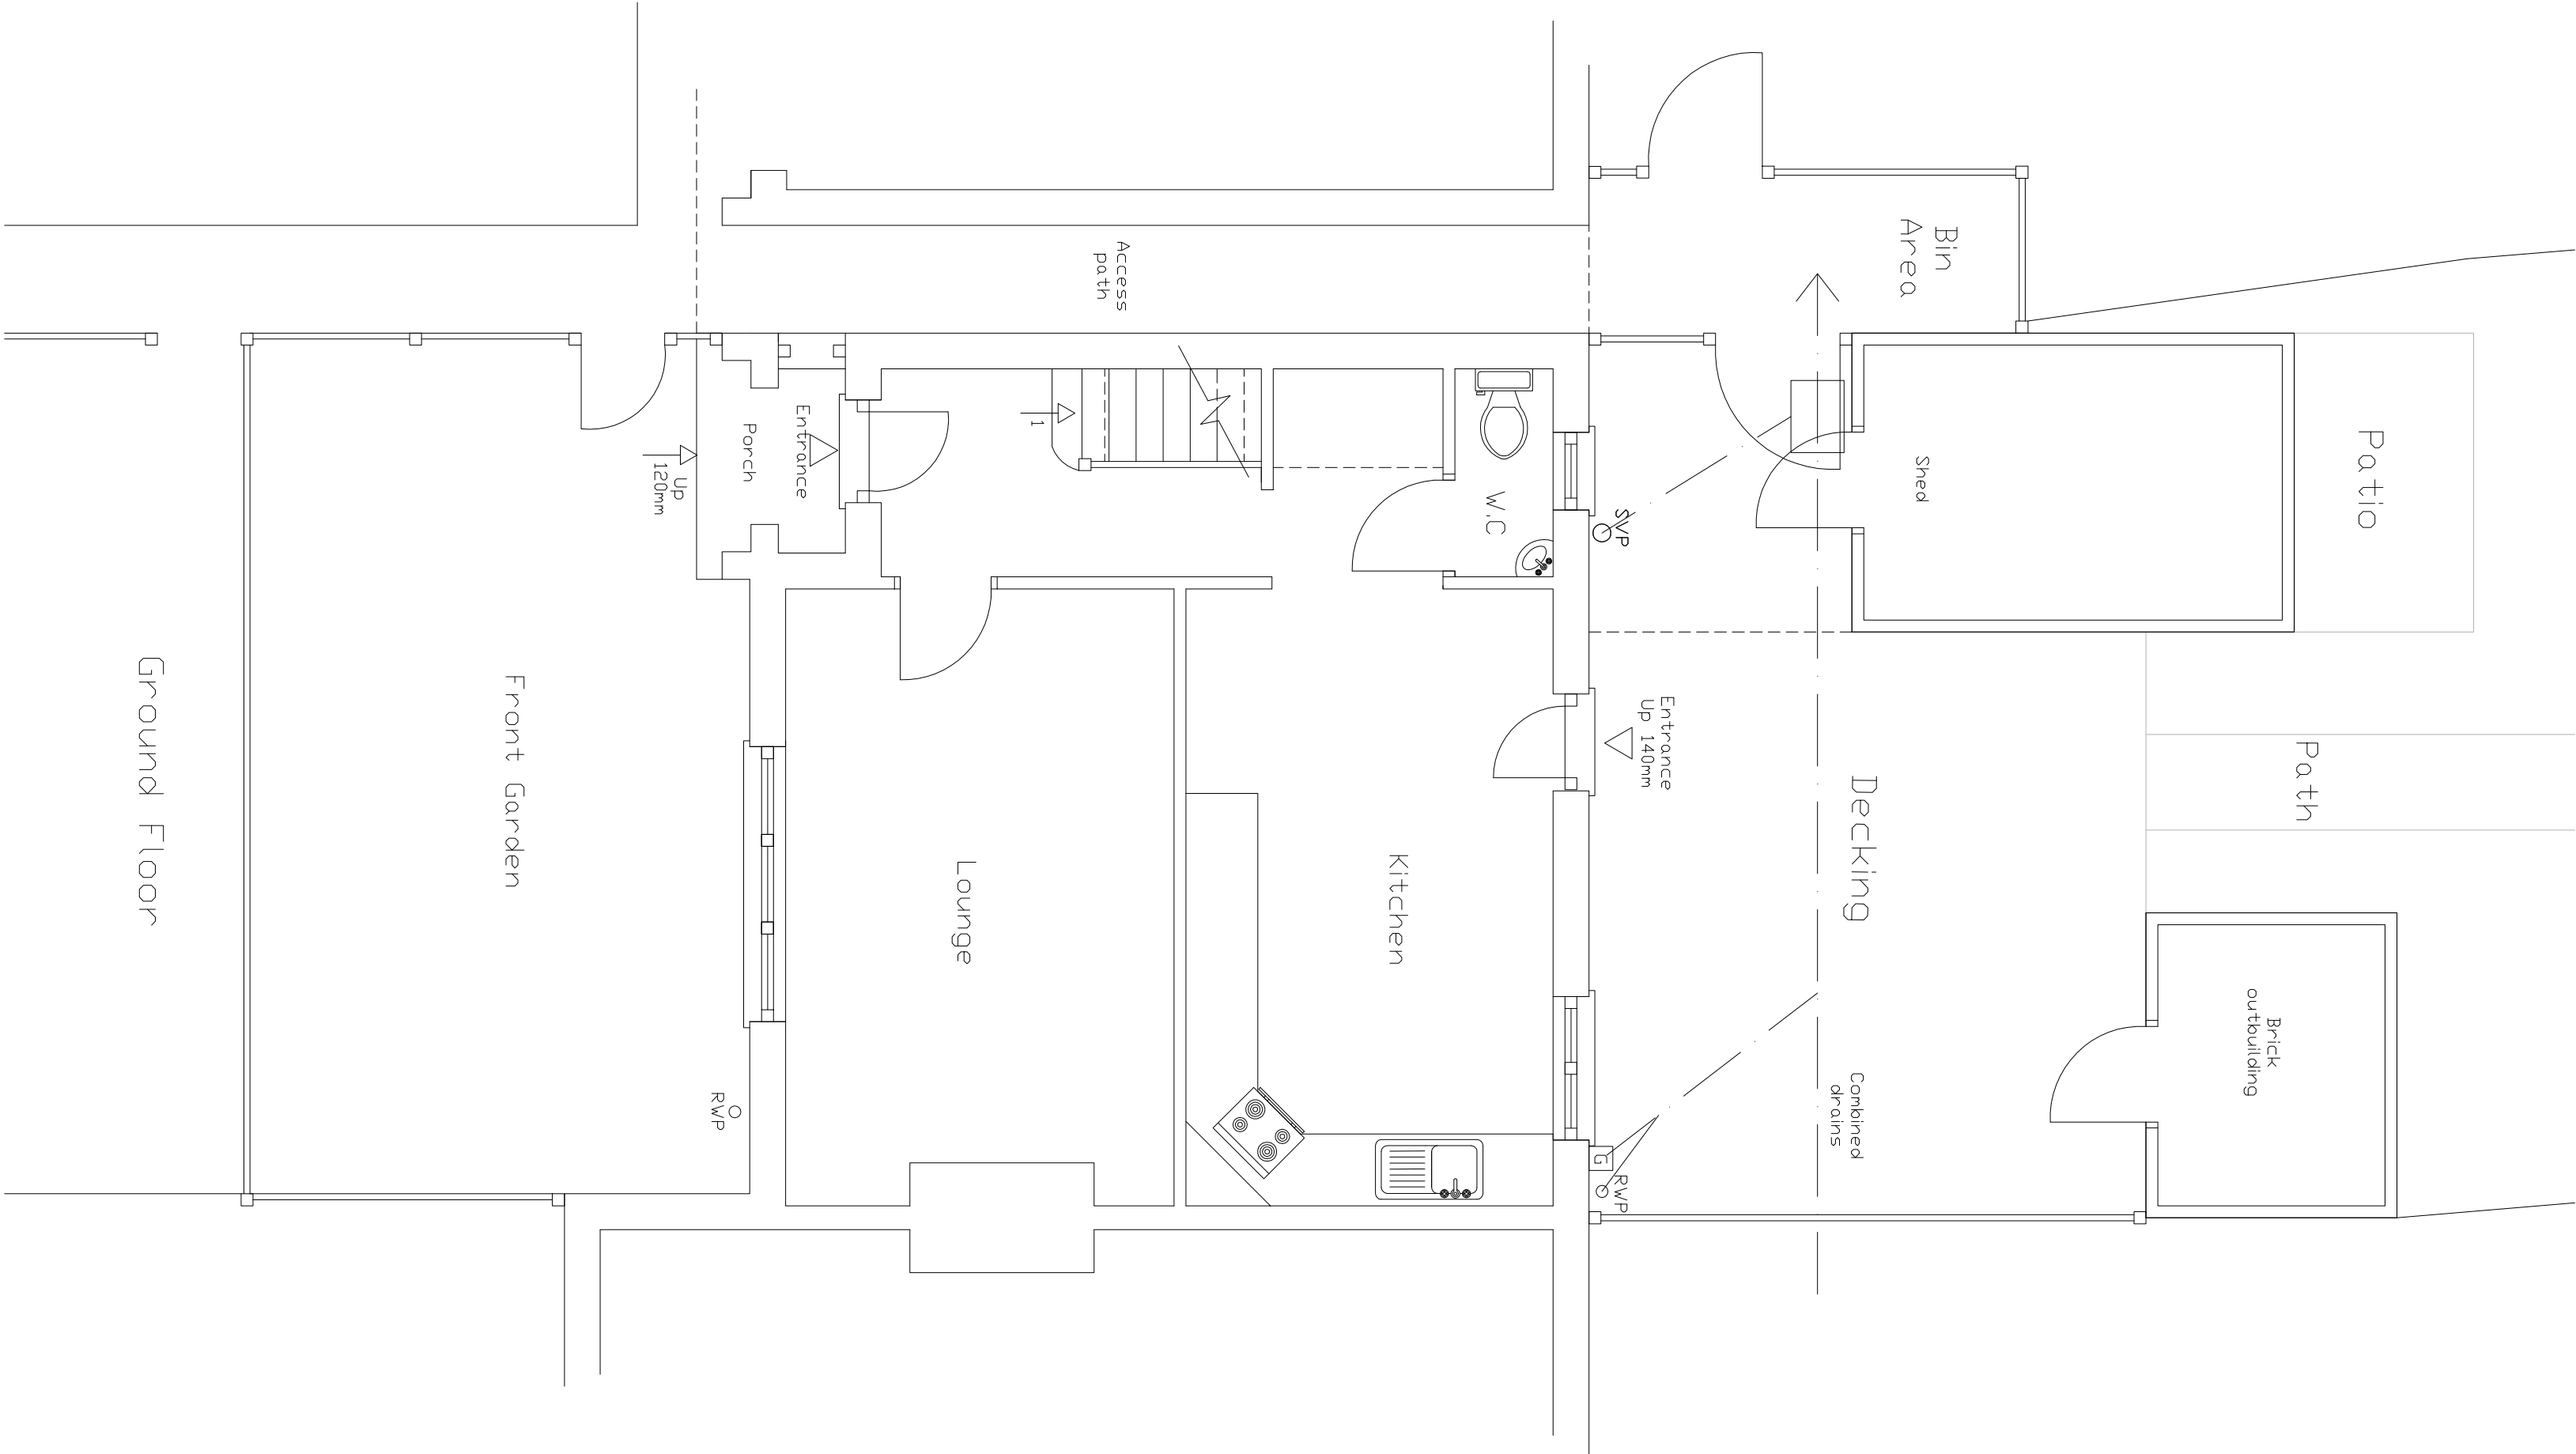

First Floor

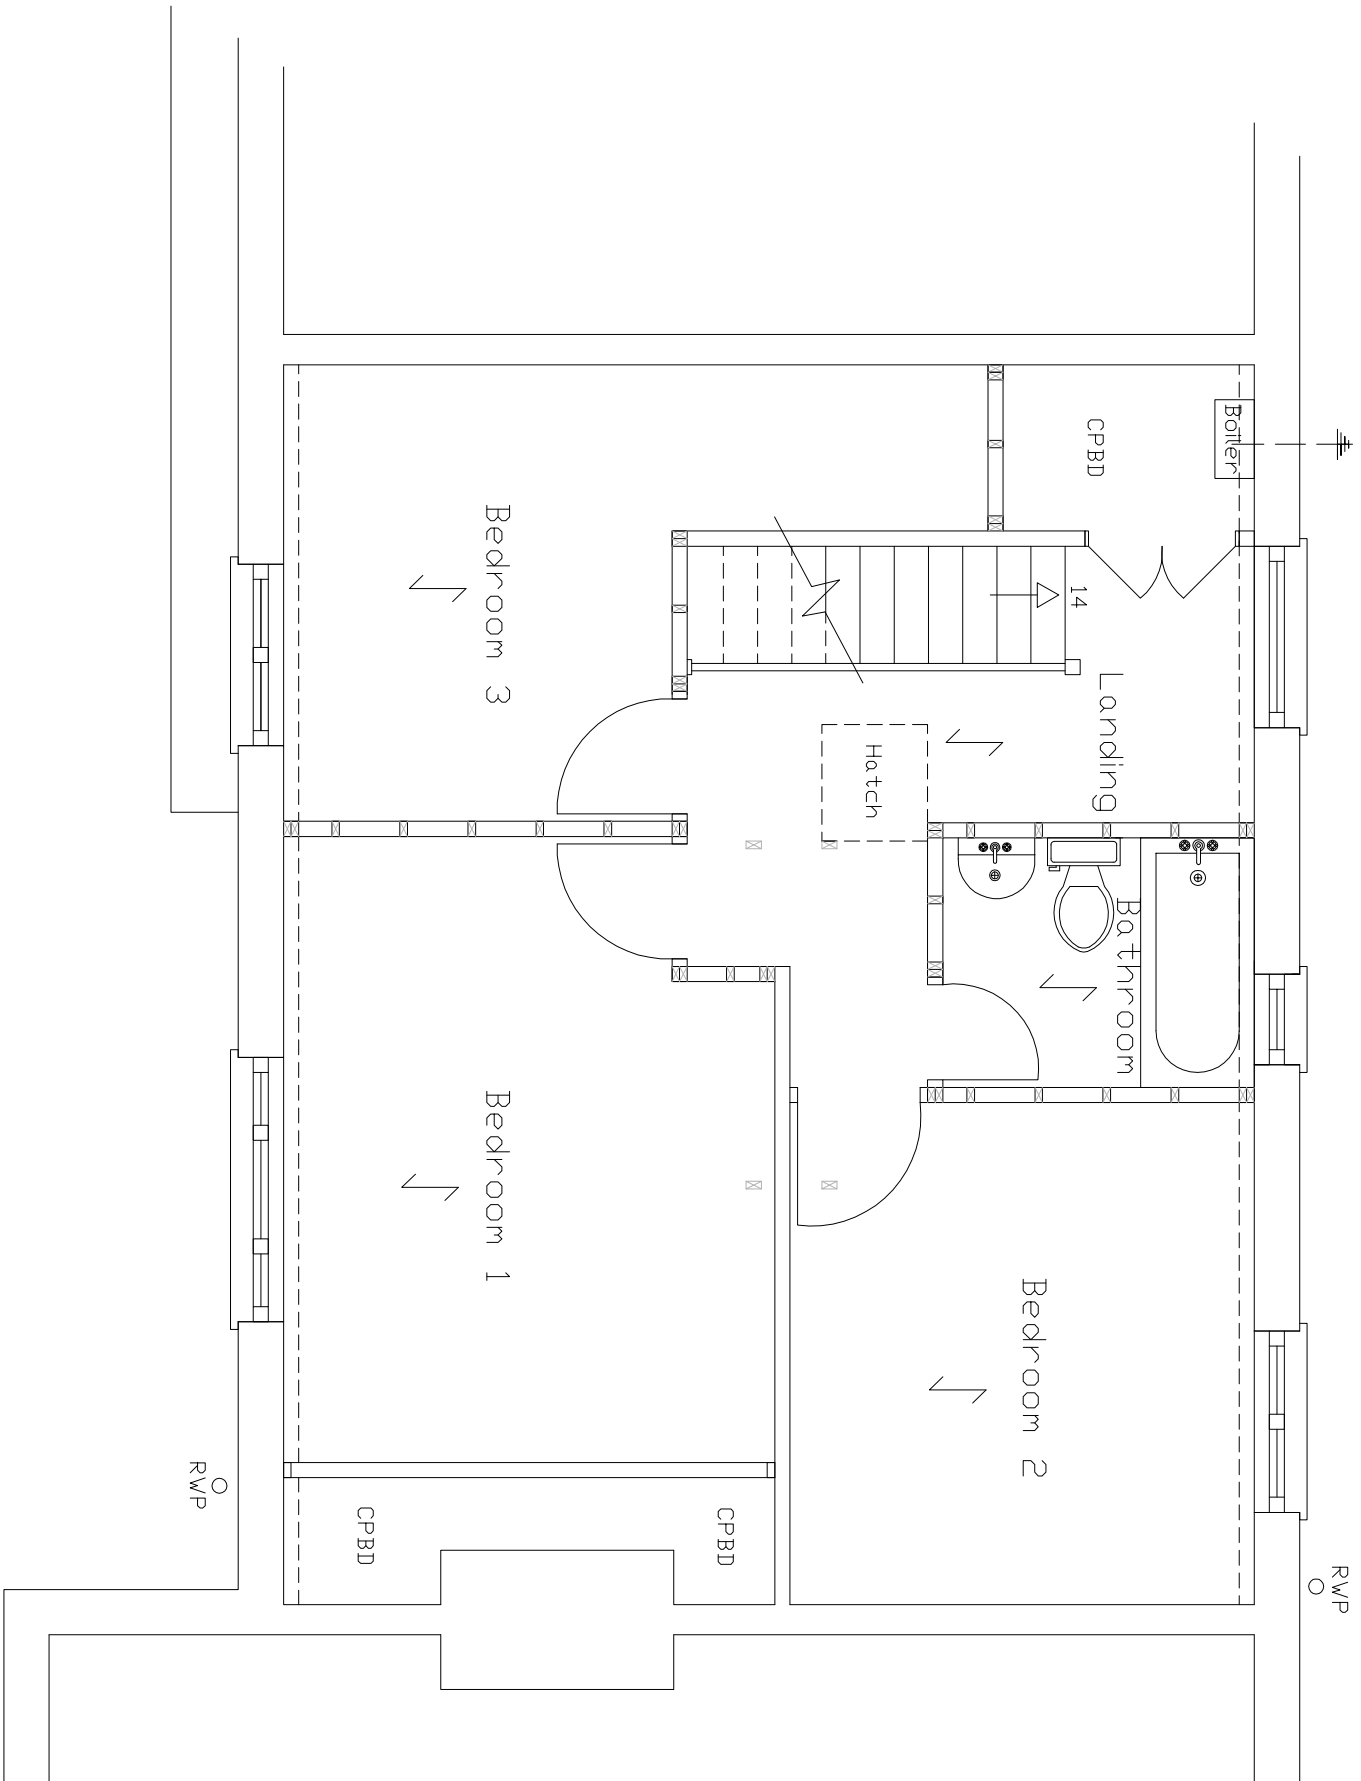

Ground Floor

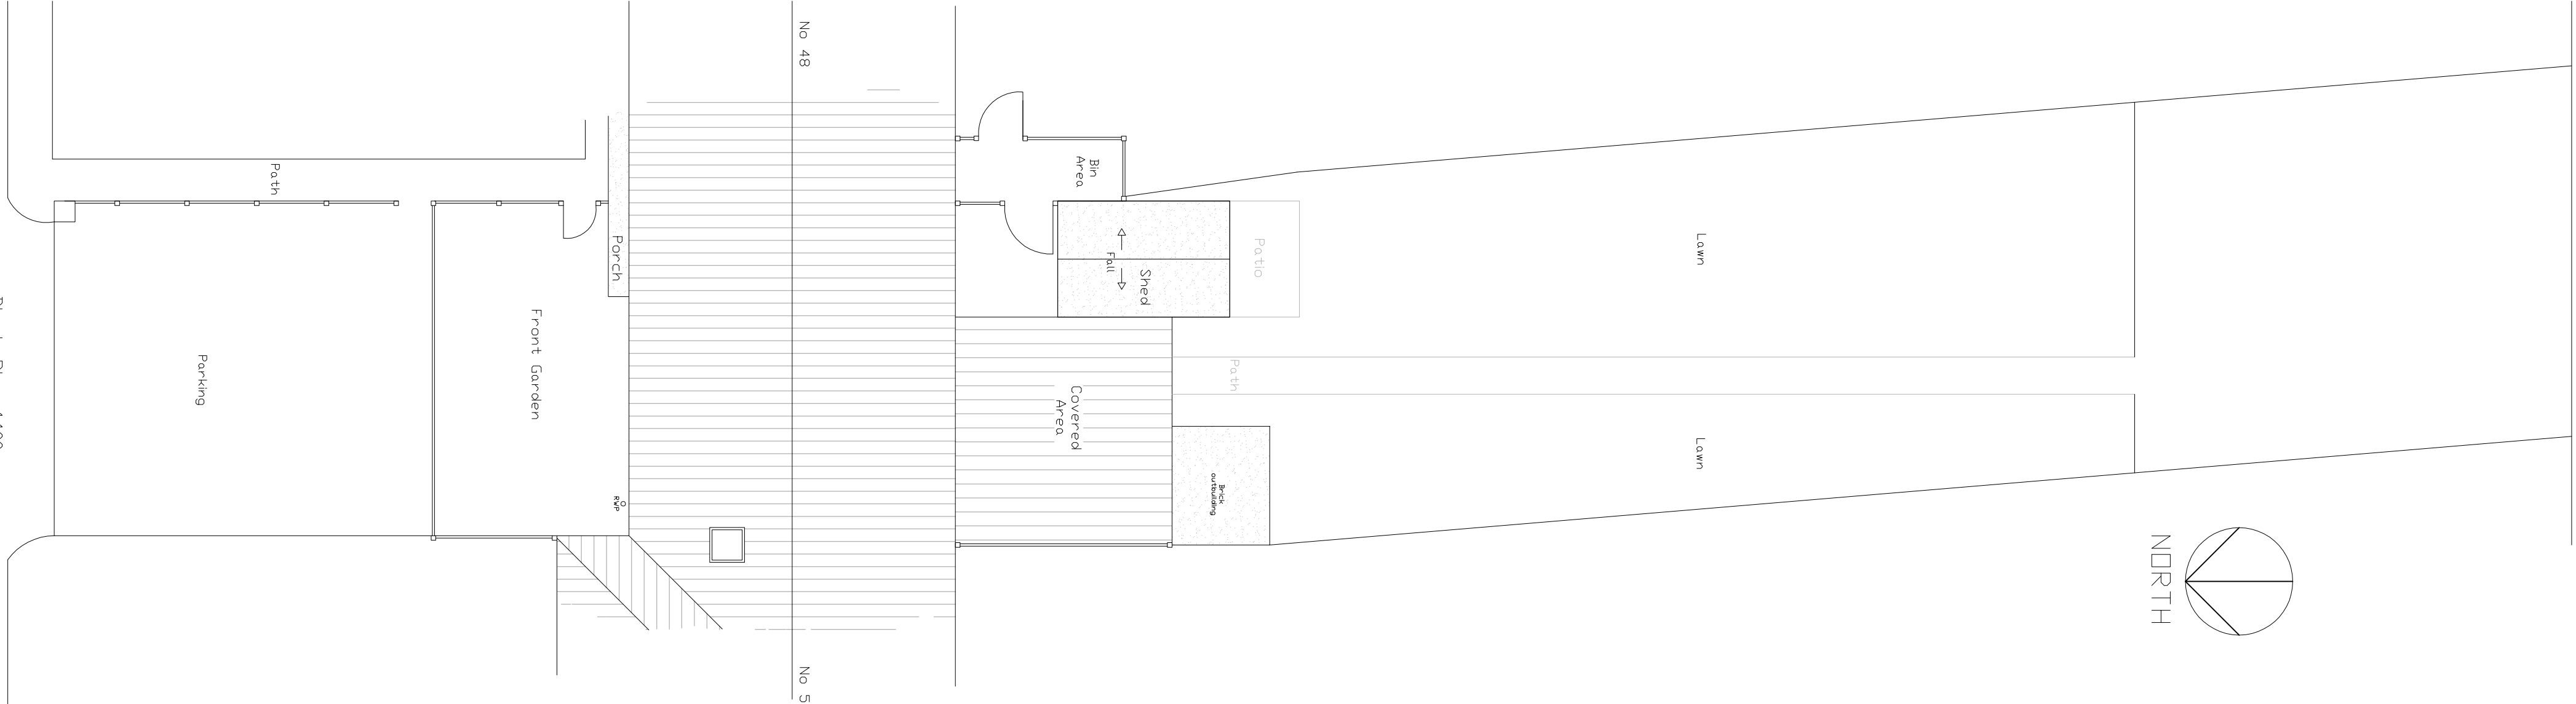

Block Plan 1:100