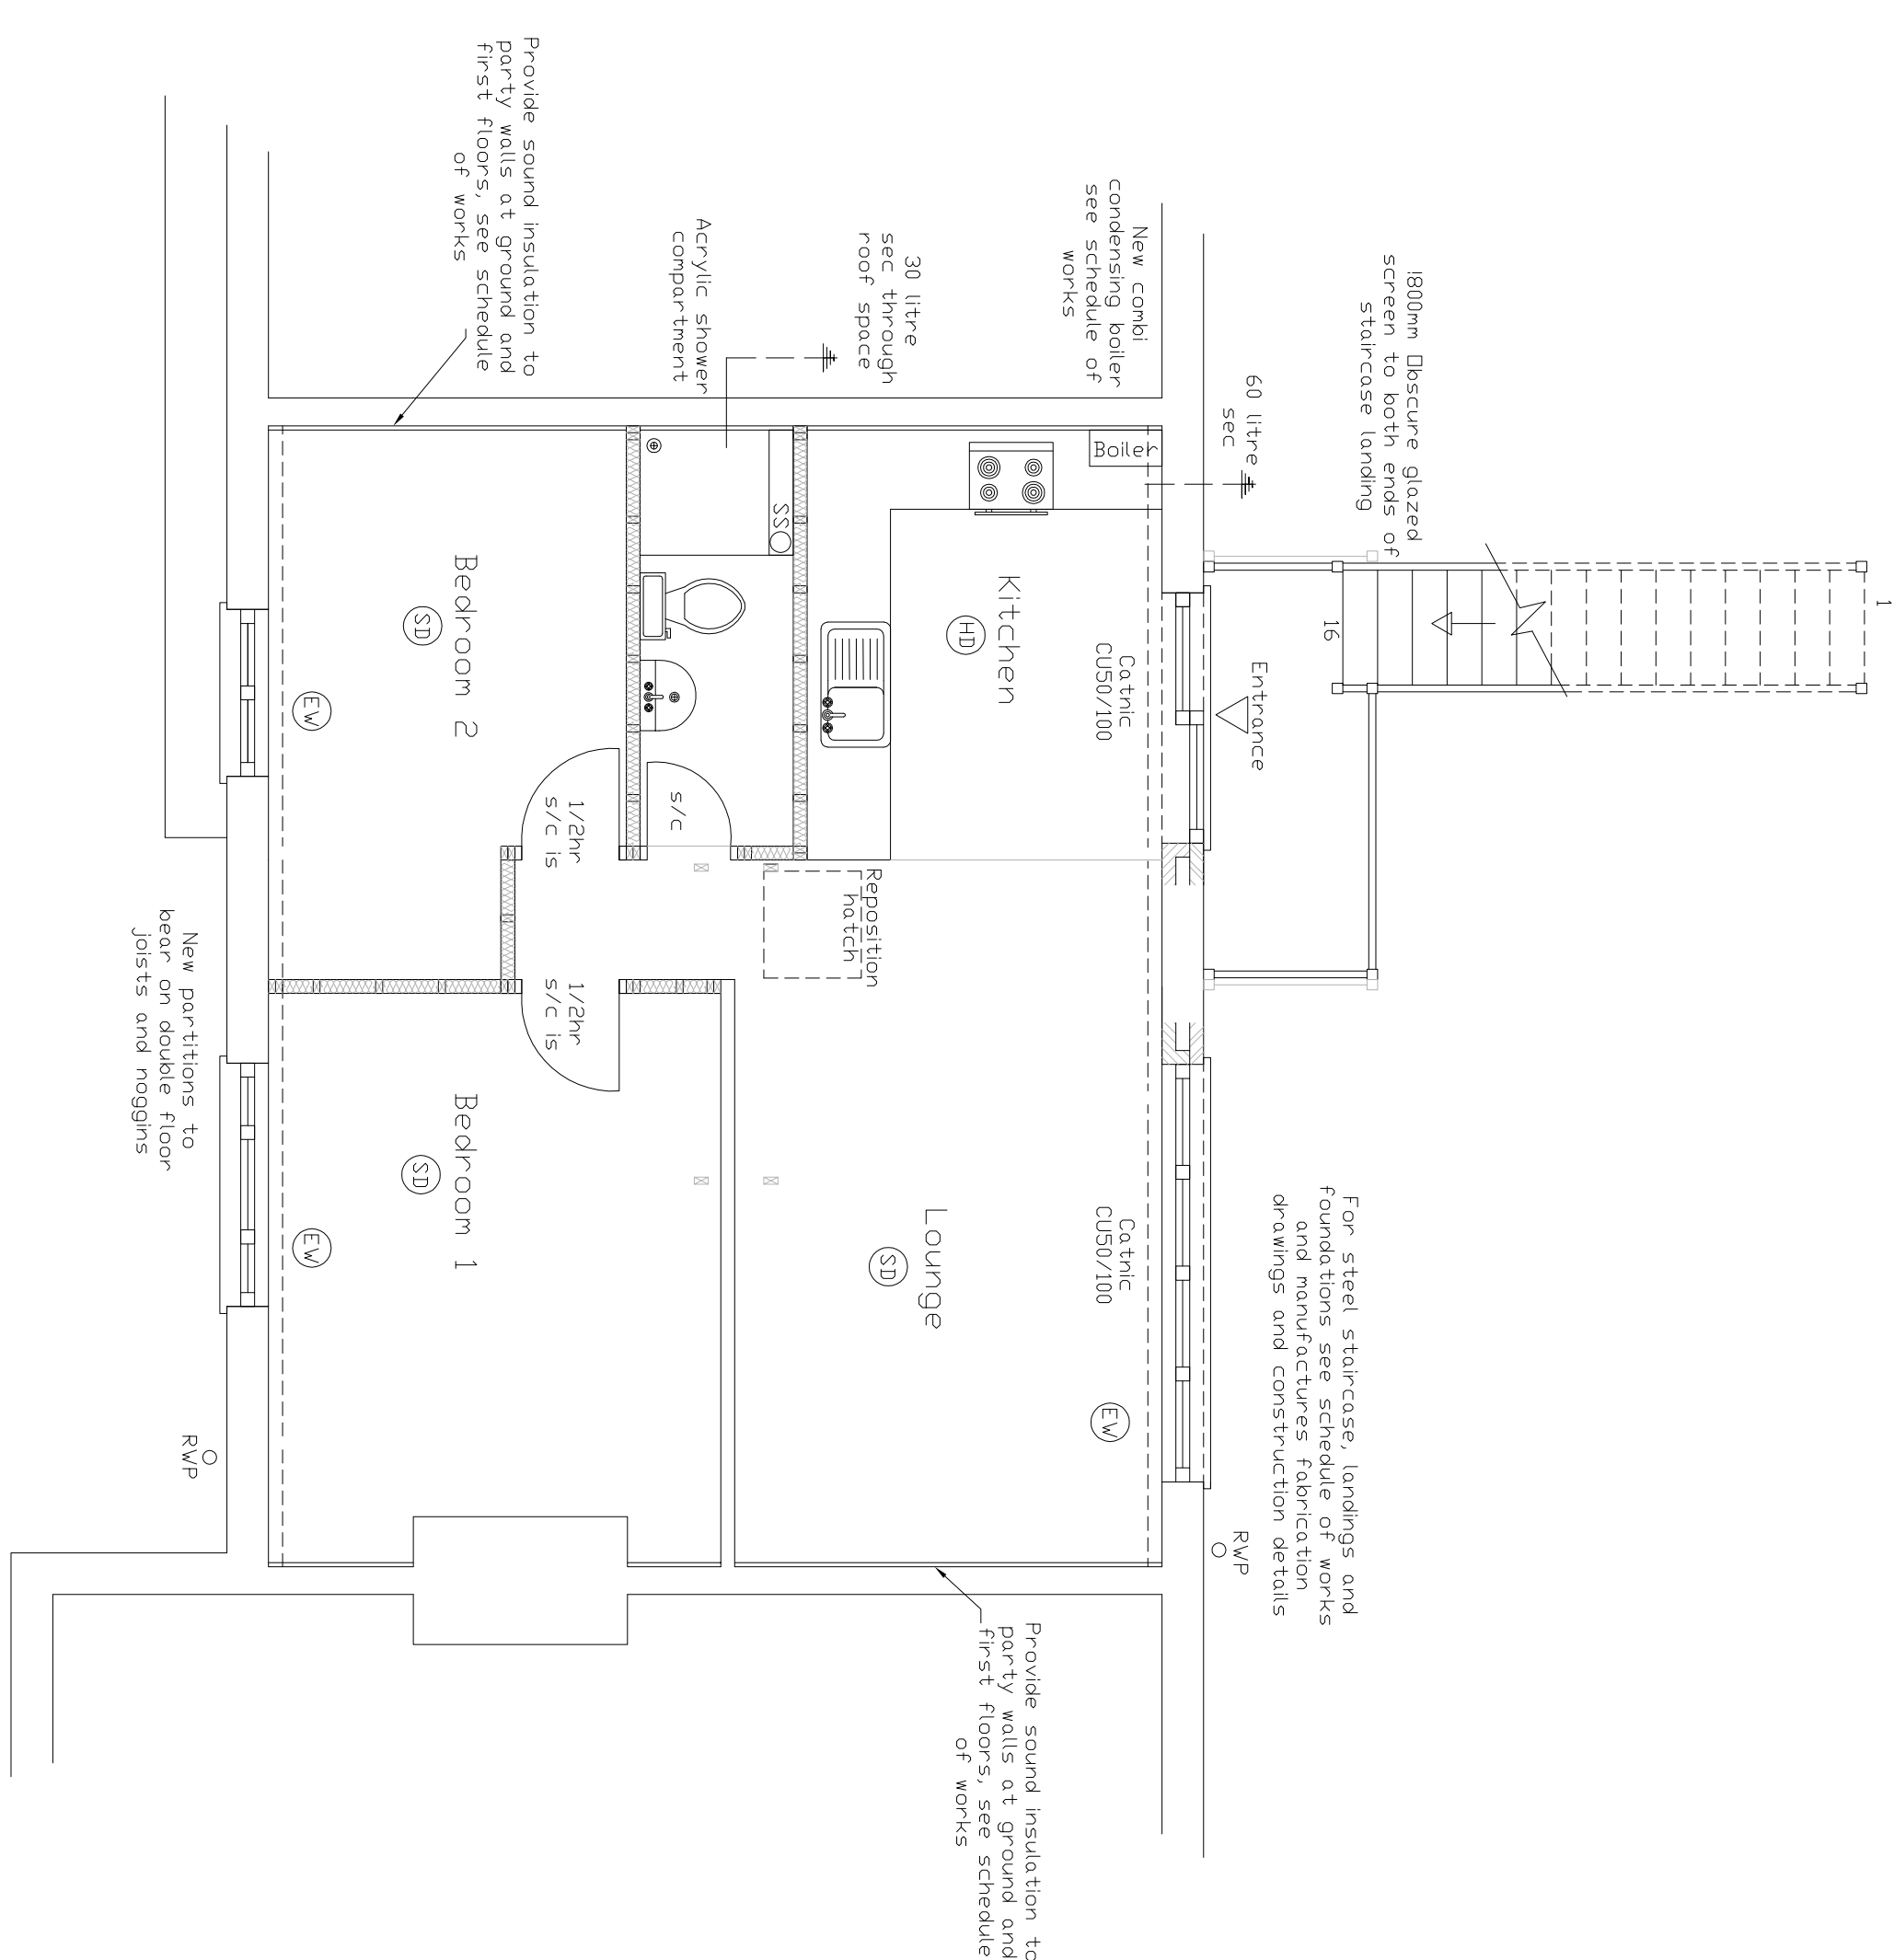
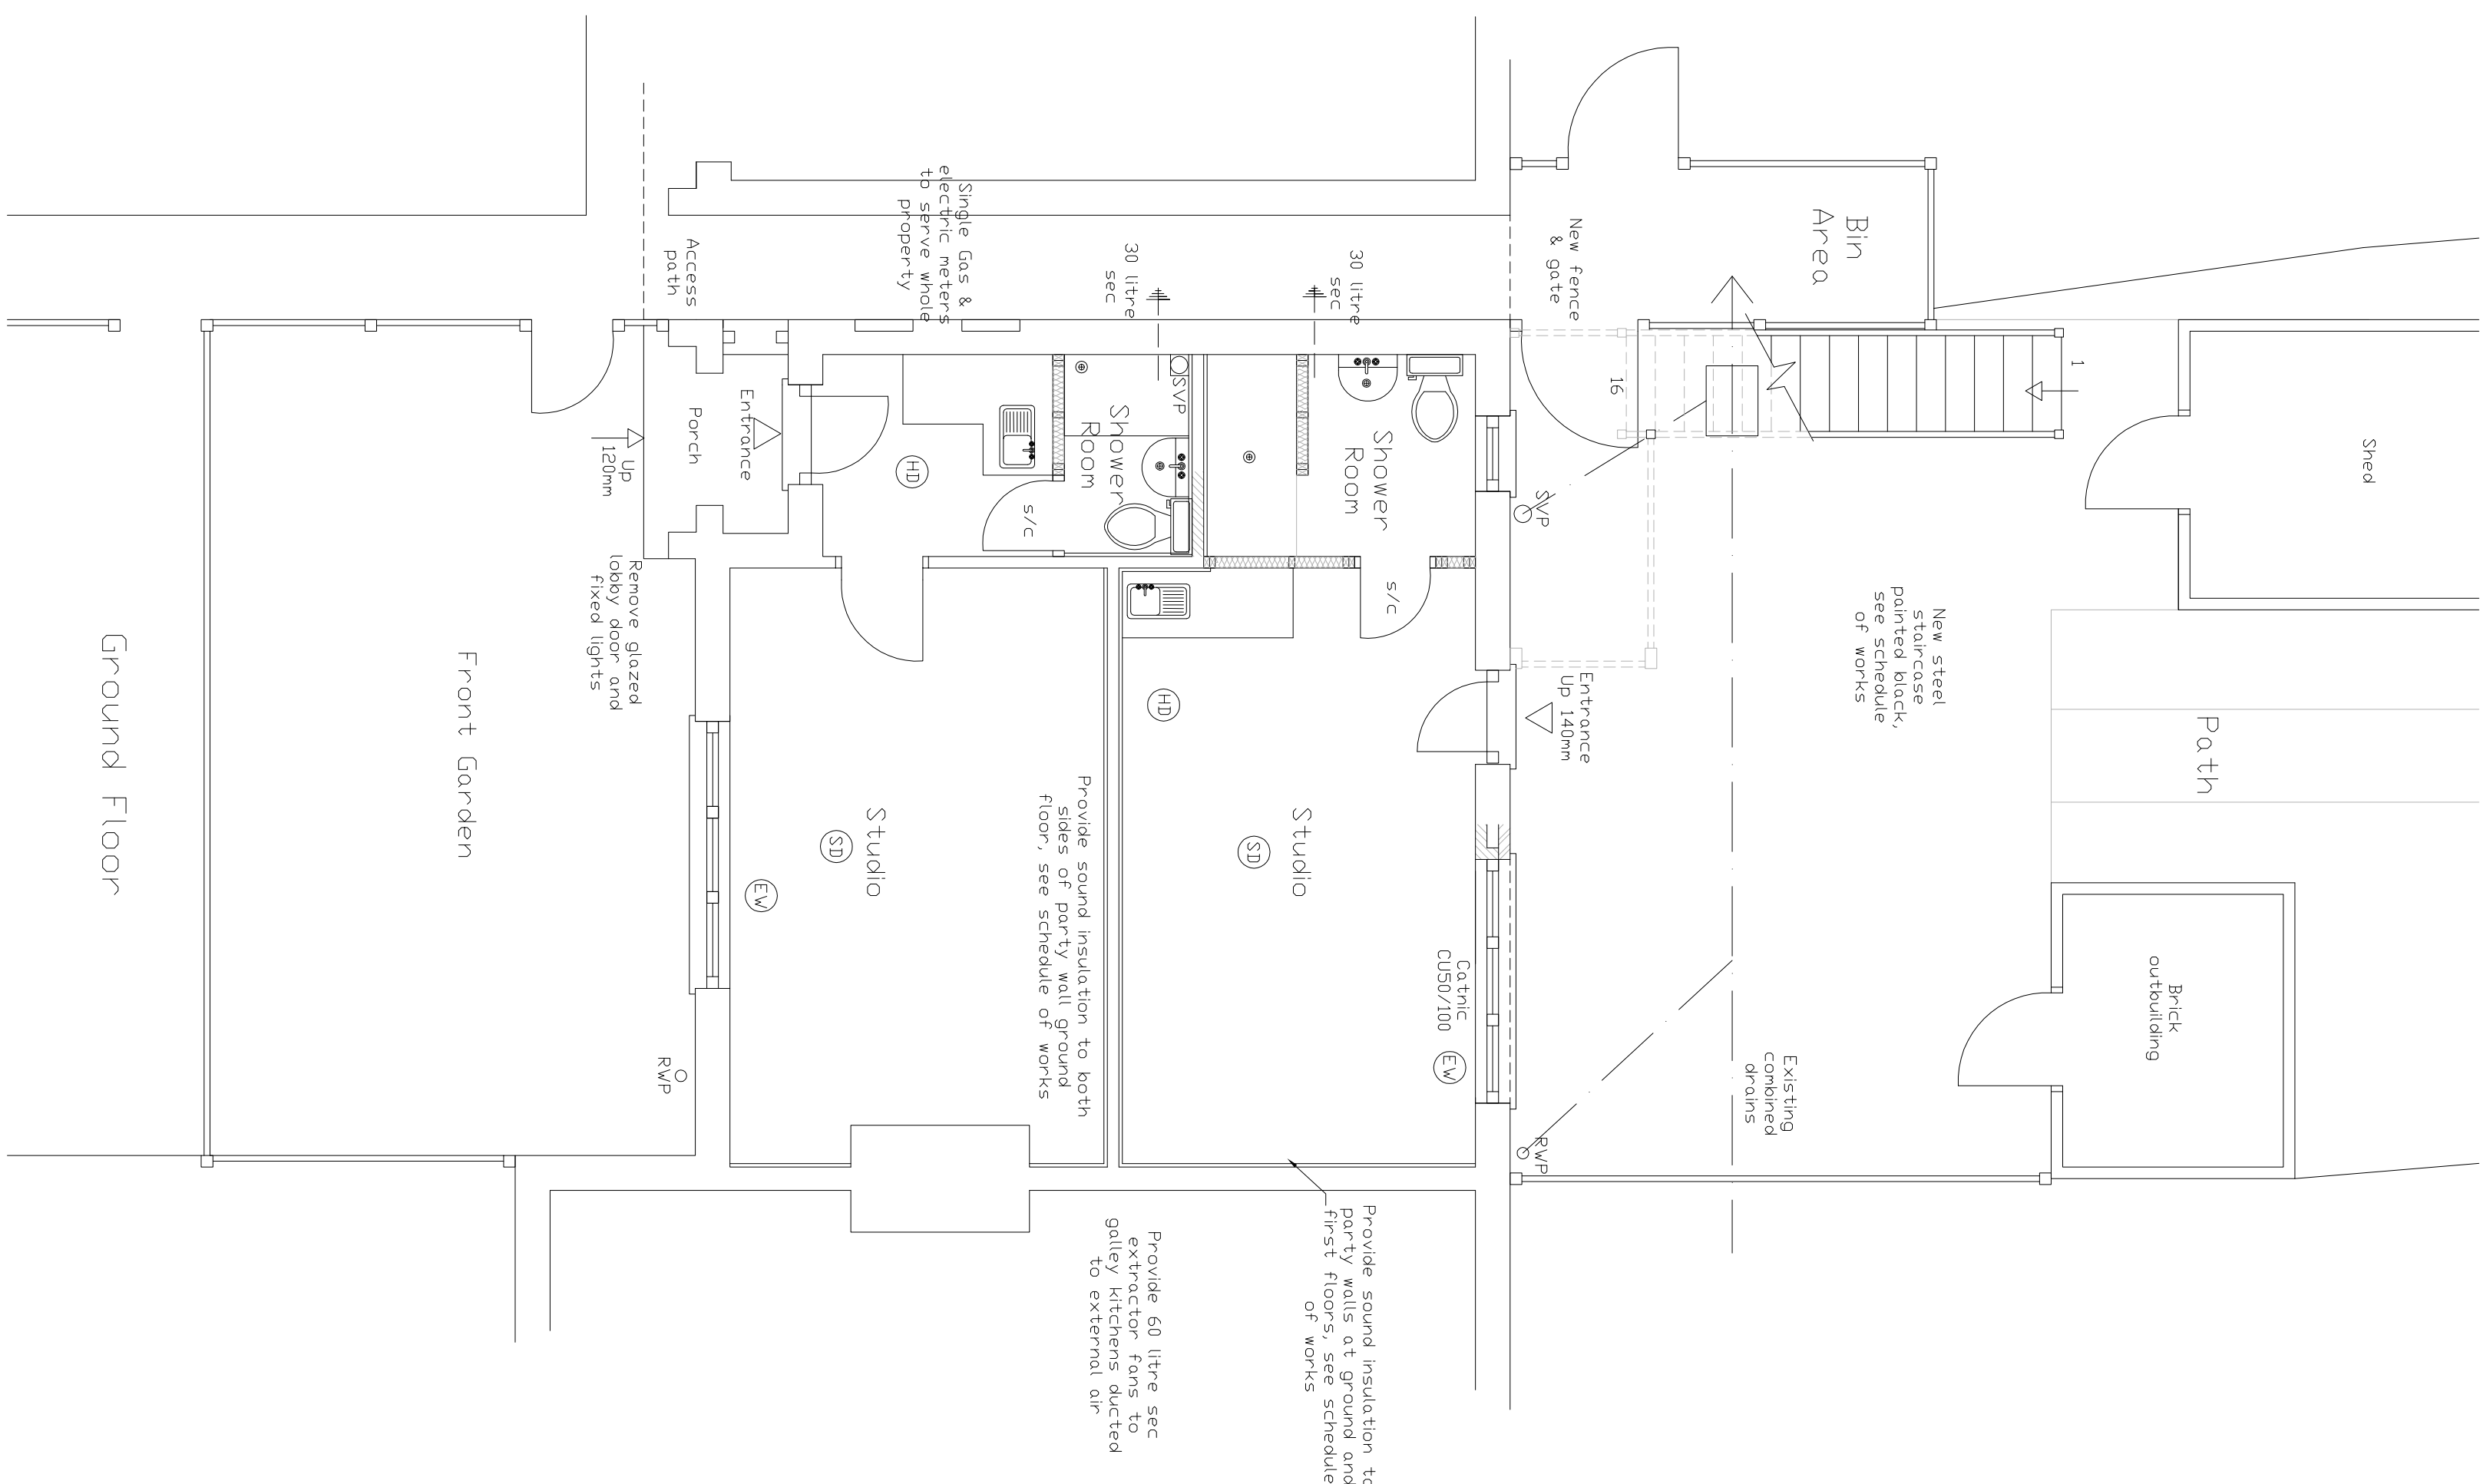
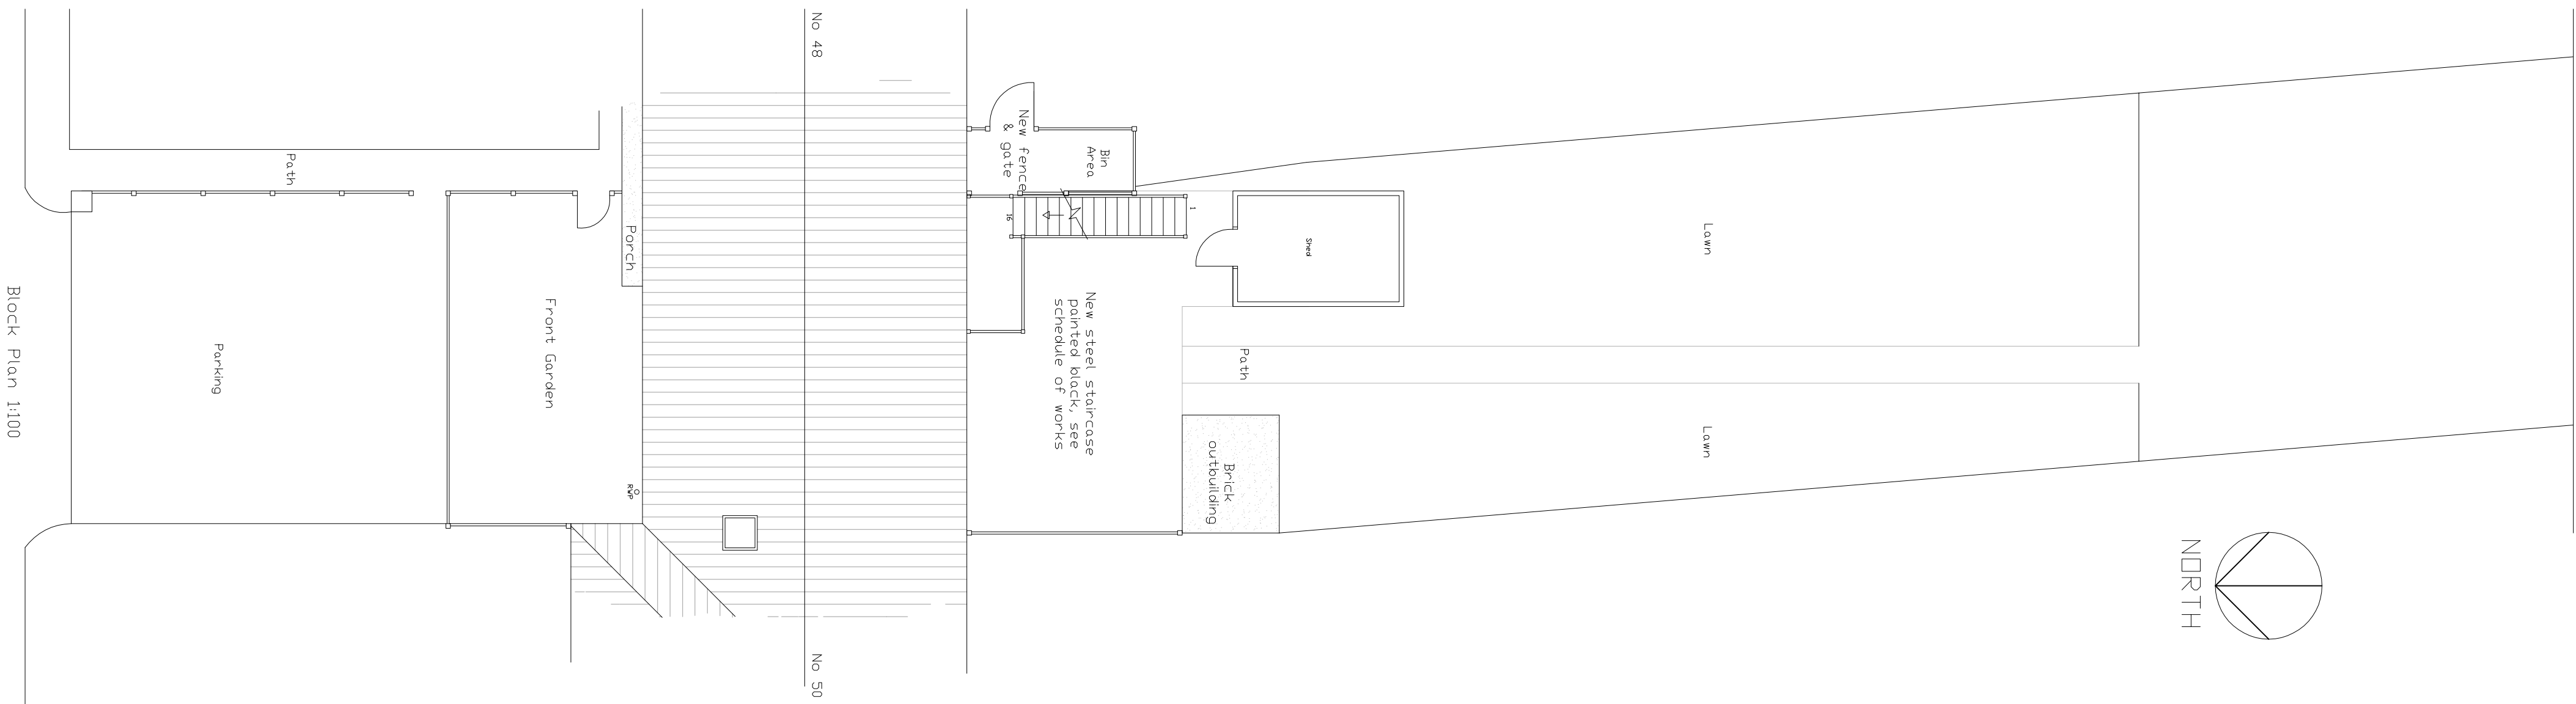


Colin Jessey Associates					
29 Parkfield Rd, Worthing, BN13 1EP. Tel. 01903 212019, www.colinjessy.co.uk					
Client	Mr & Mrs C. Burford	Paper Size	A1		
Contract	External Staircase and Internal Alterations				
At	49 Somerset Road, East Preston, East Sussex, BN16 1BY				
DWG. No.	Proposed Floor Plans, Block Plan 117_08J03	Scale:	1:50 / 1:100	Date:	27/01/09
Rev.	A B				
Building Regs					
Details	Planning			Date:	15/7/09
Details				Date:	24/7/09