




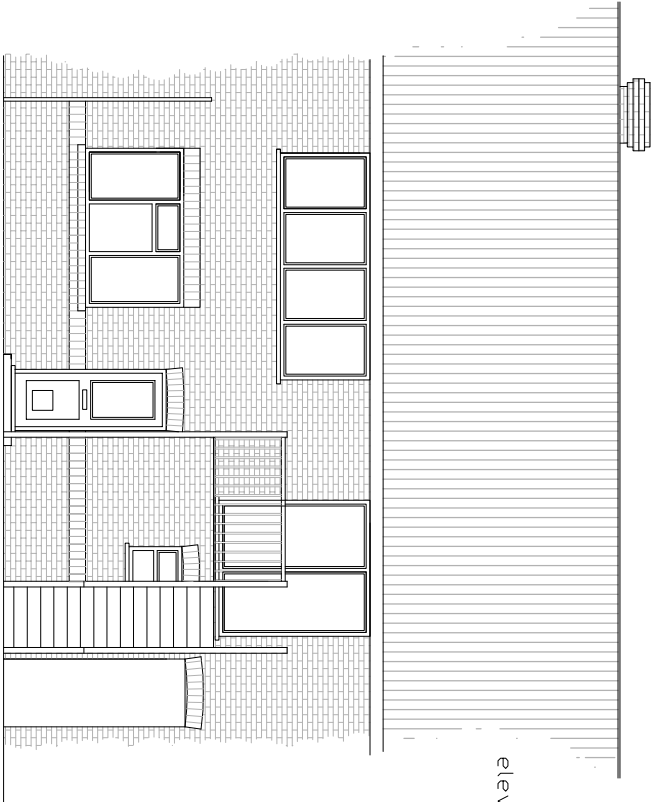


Rear Elevation

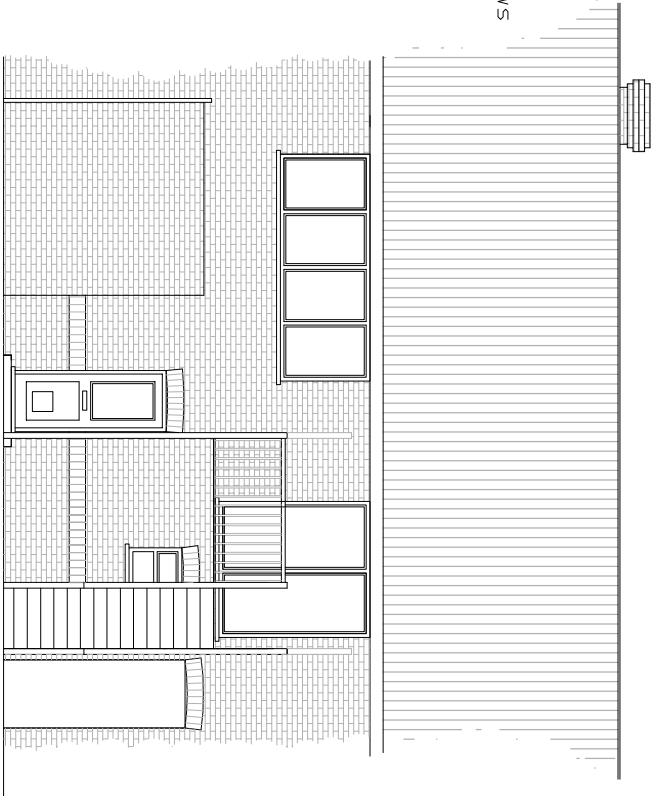

Rear Elevation
(Including out building)

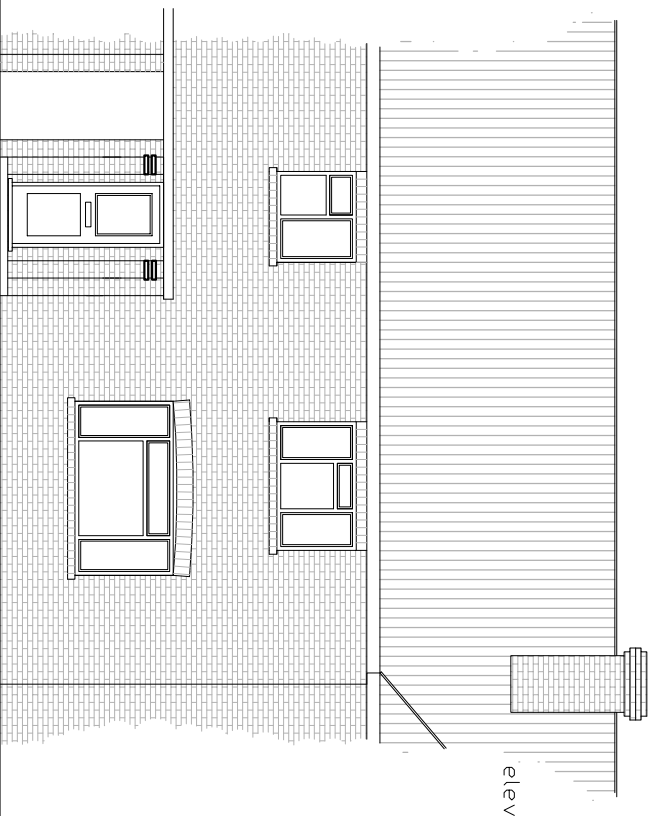


Front Elevation

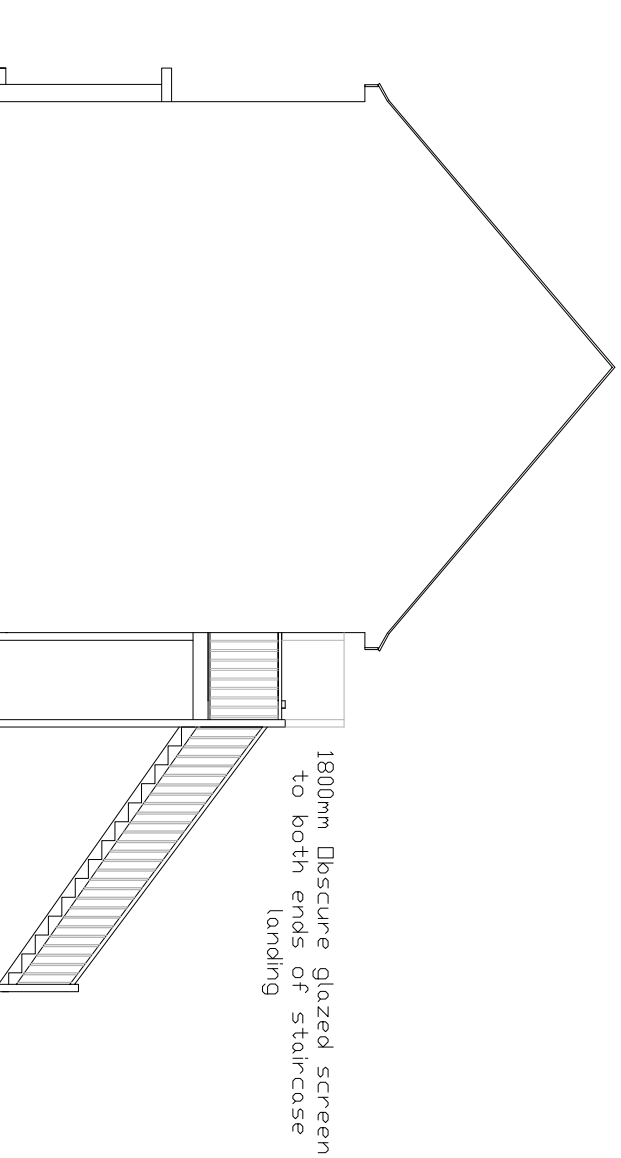


Side Elevation


New steel staircase painted black, see
schedule of works and manufacturers'
fabrication drawings and construction
details

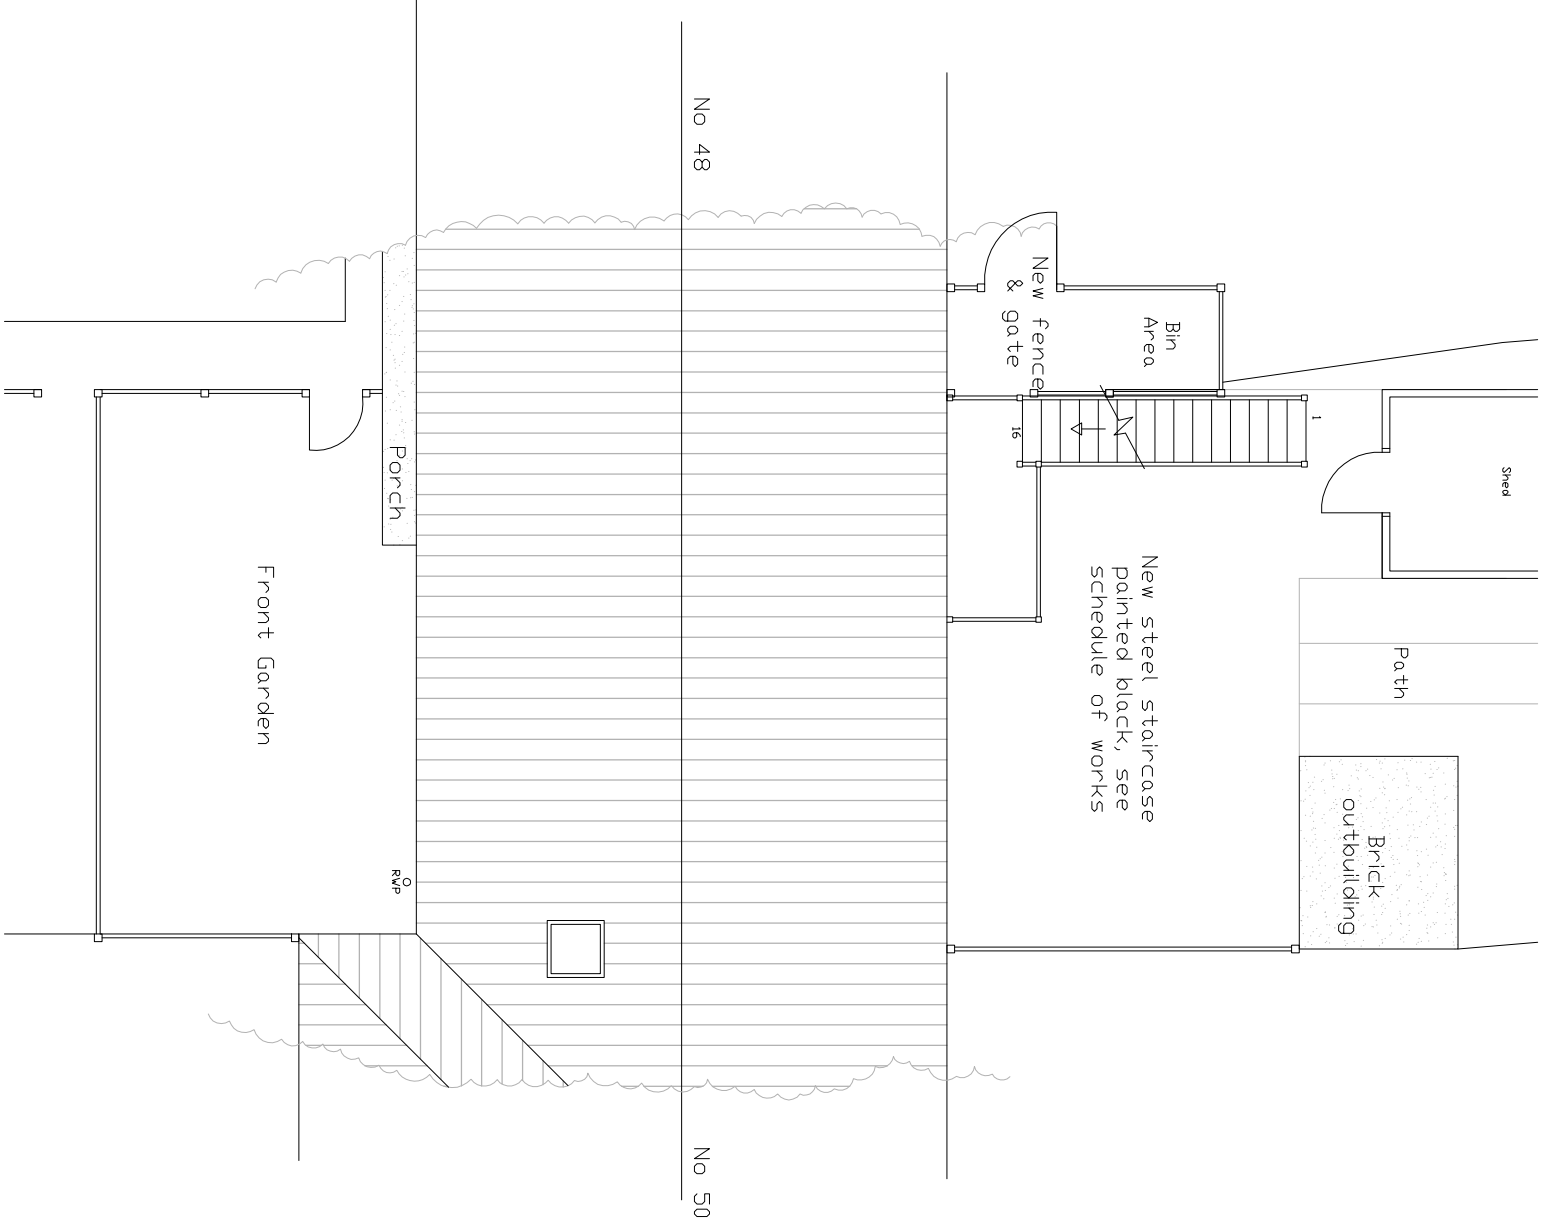

Roof Plan

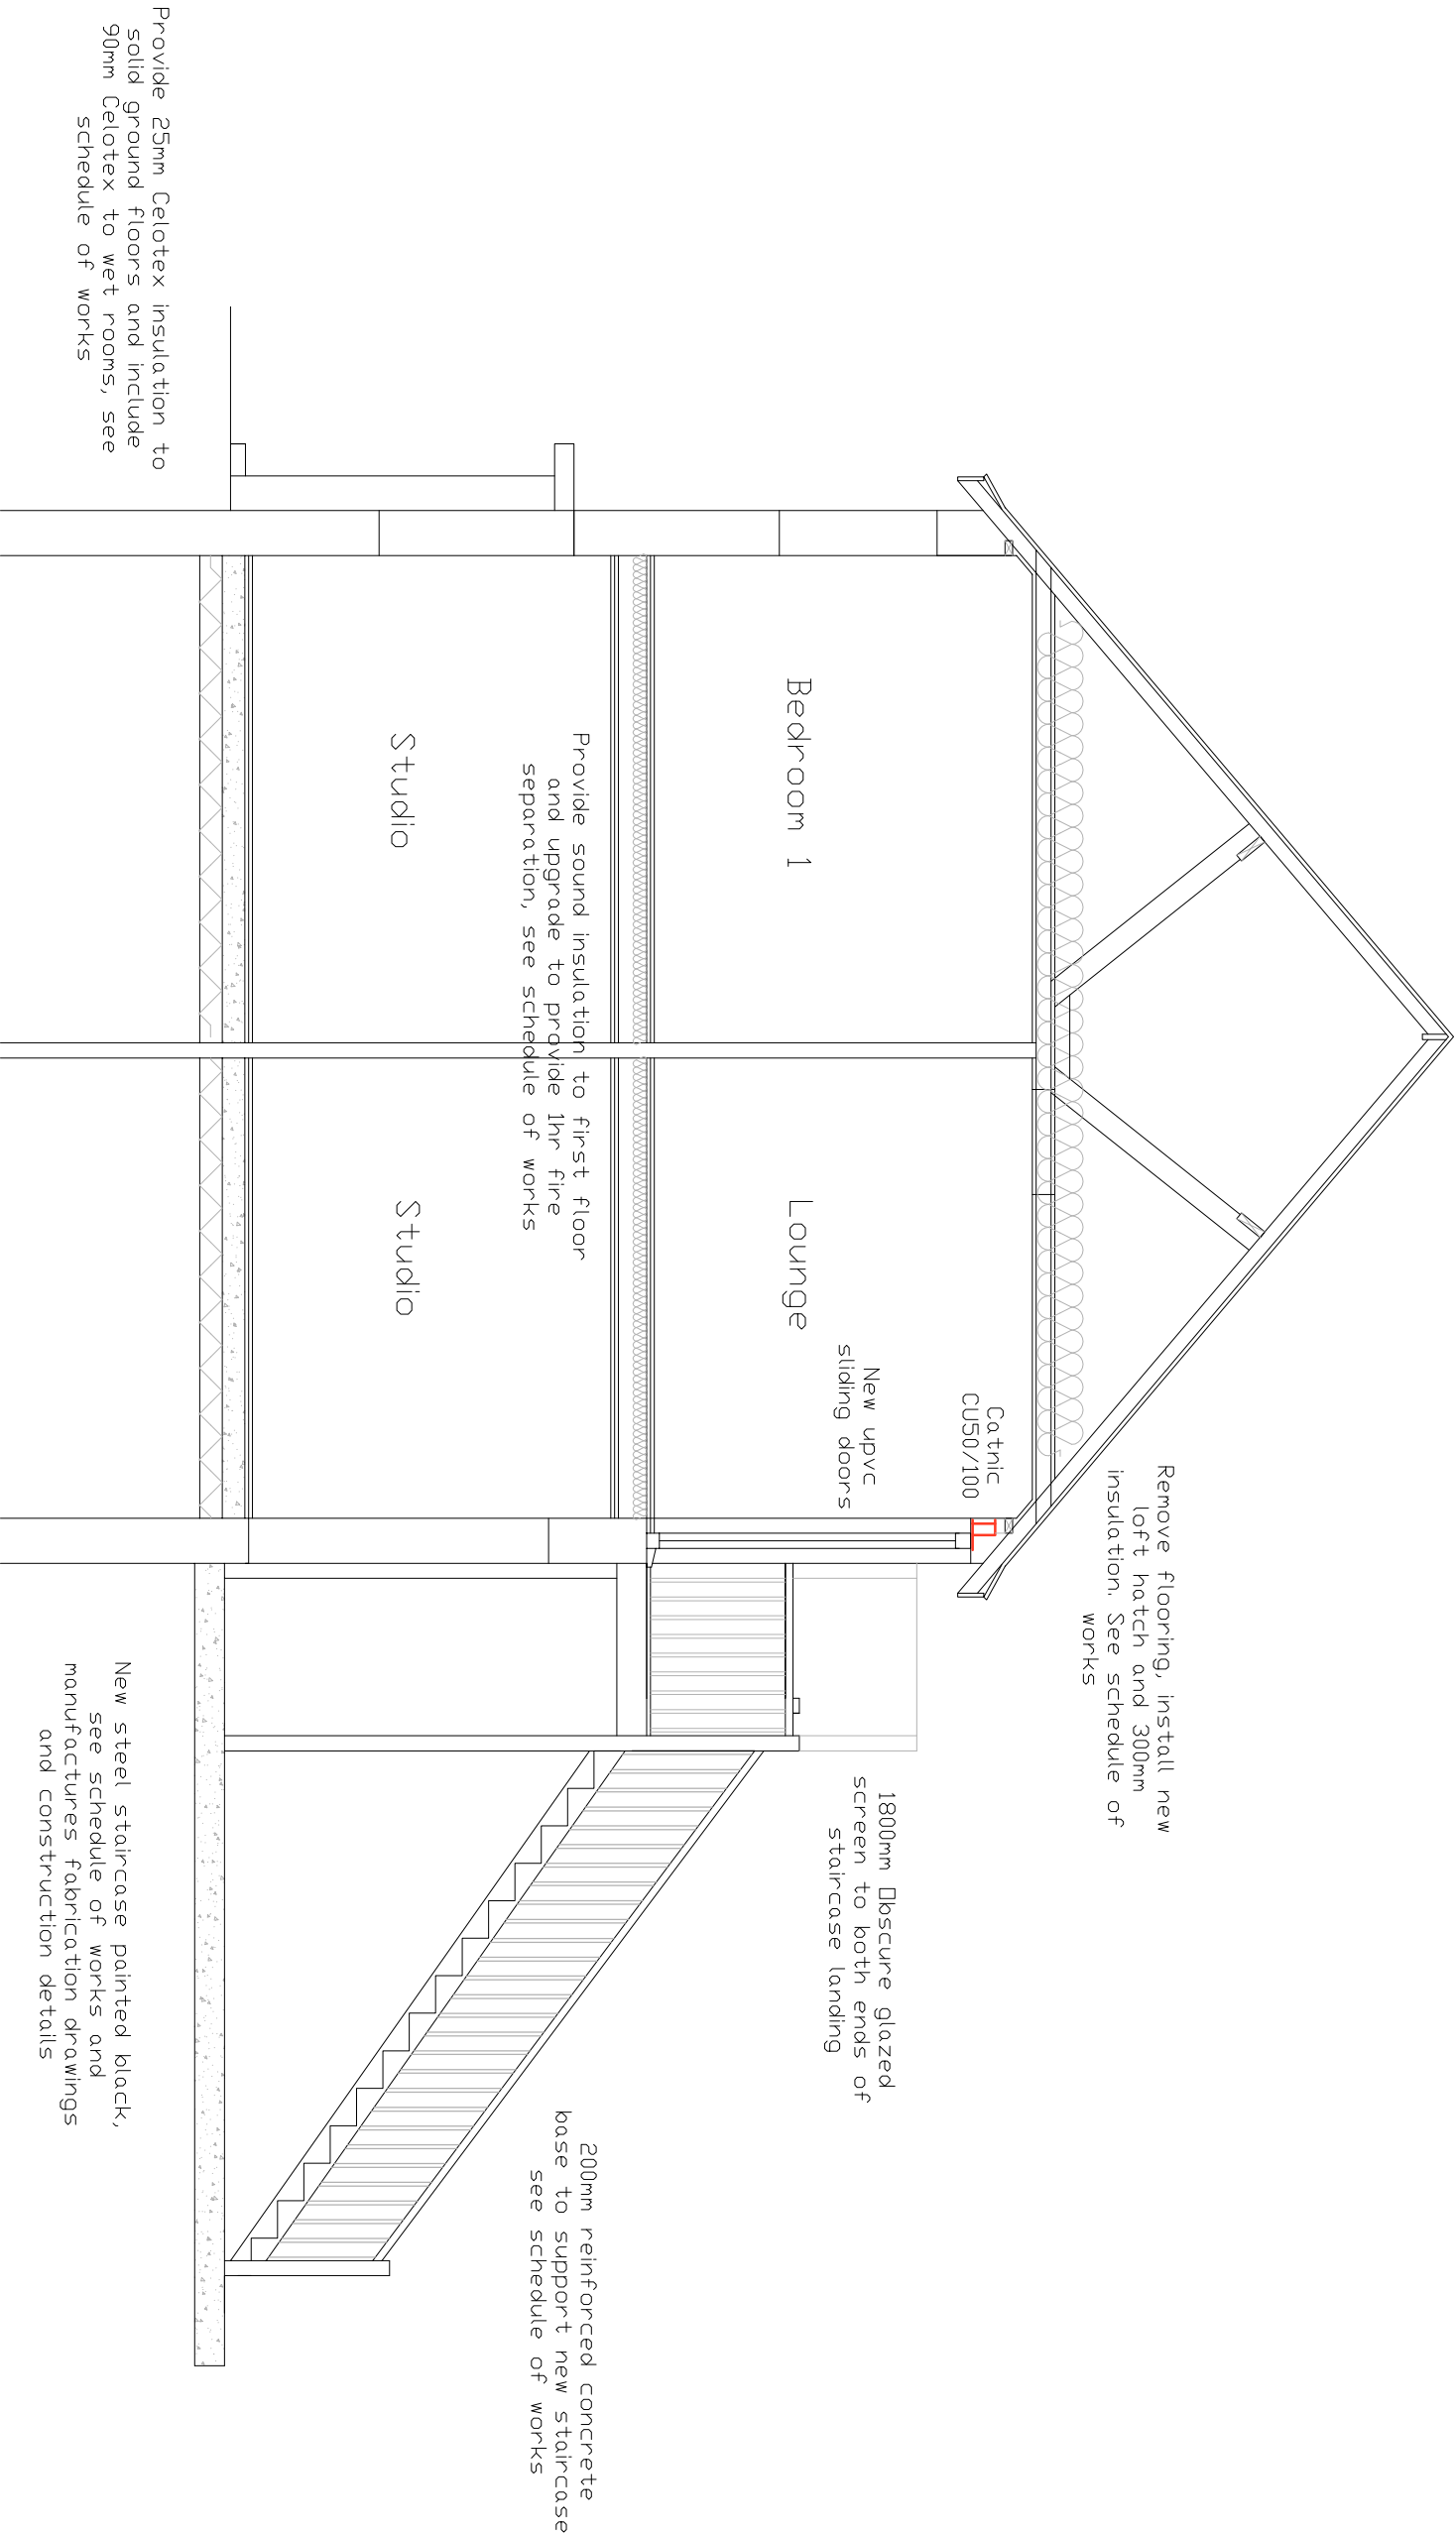

Typical Cross Section

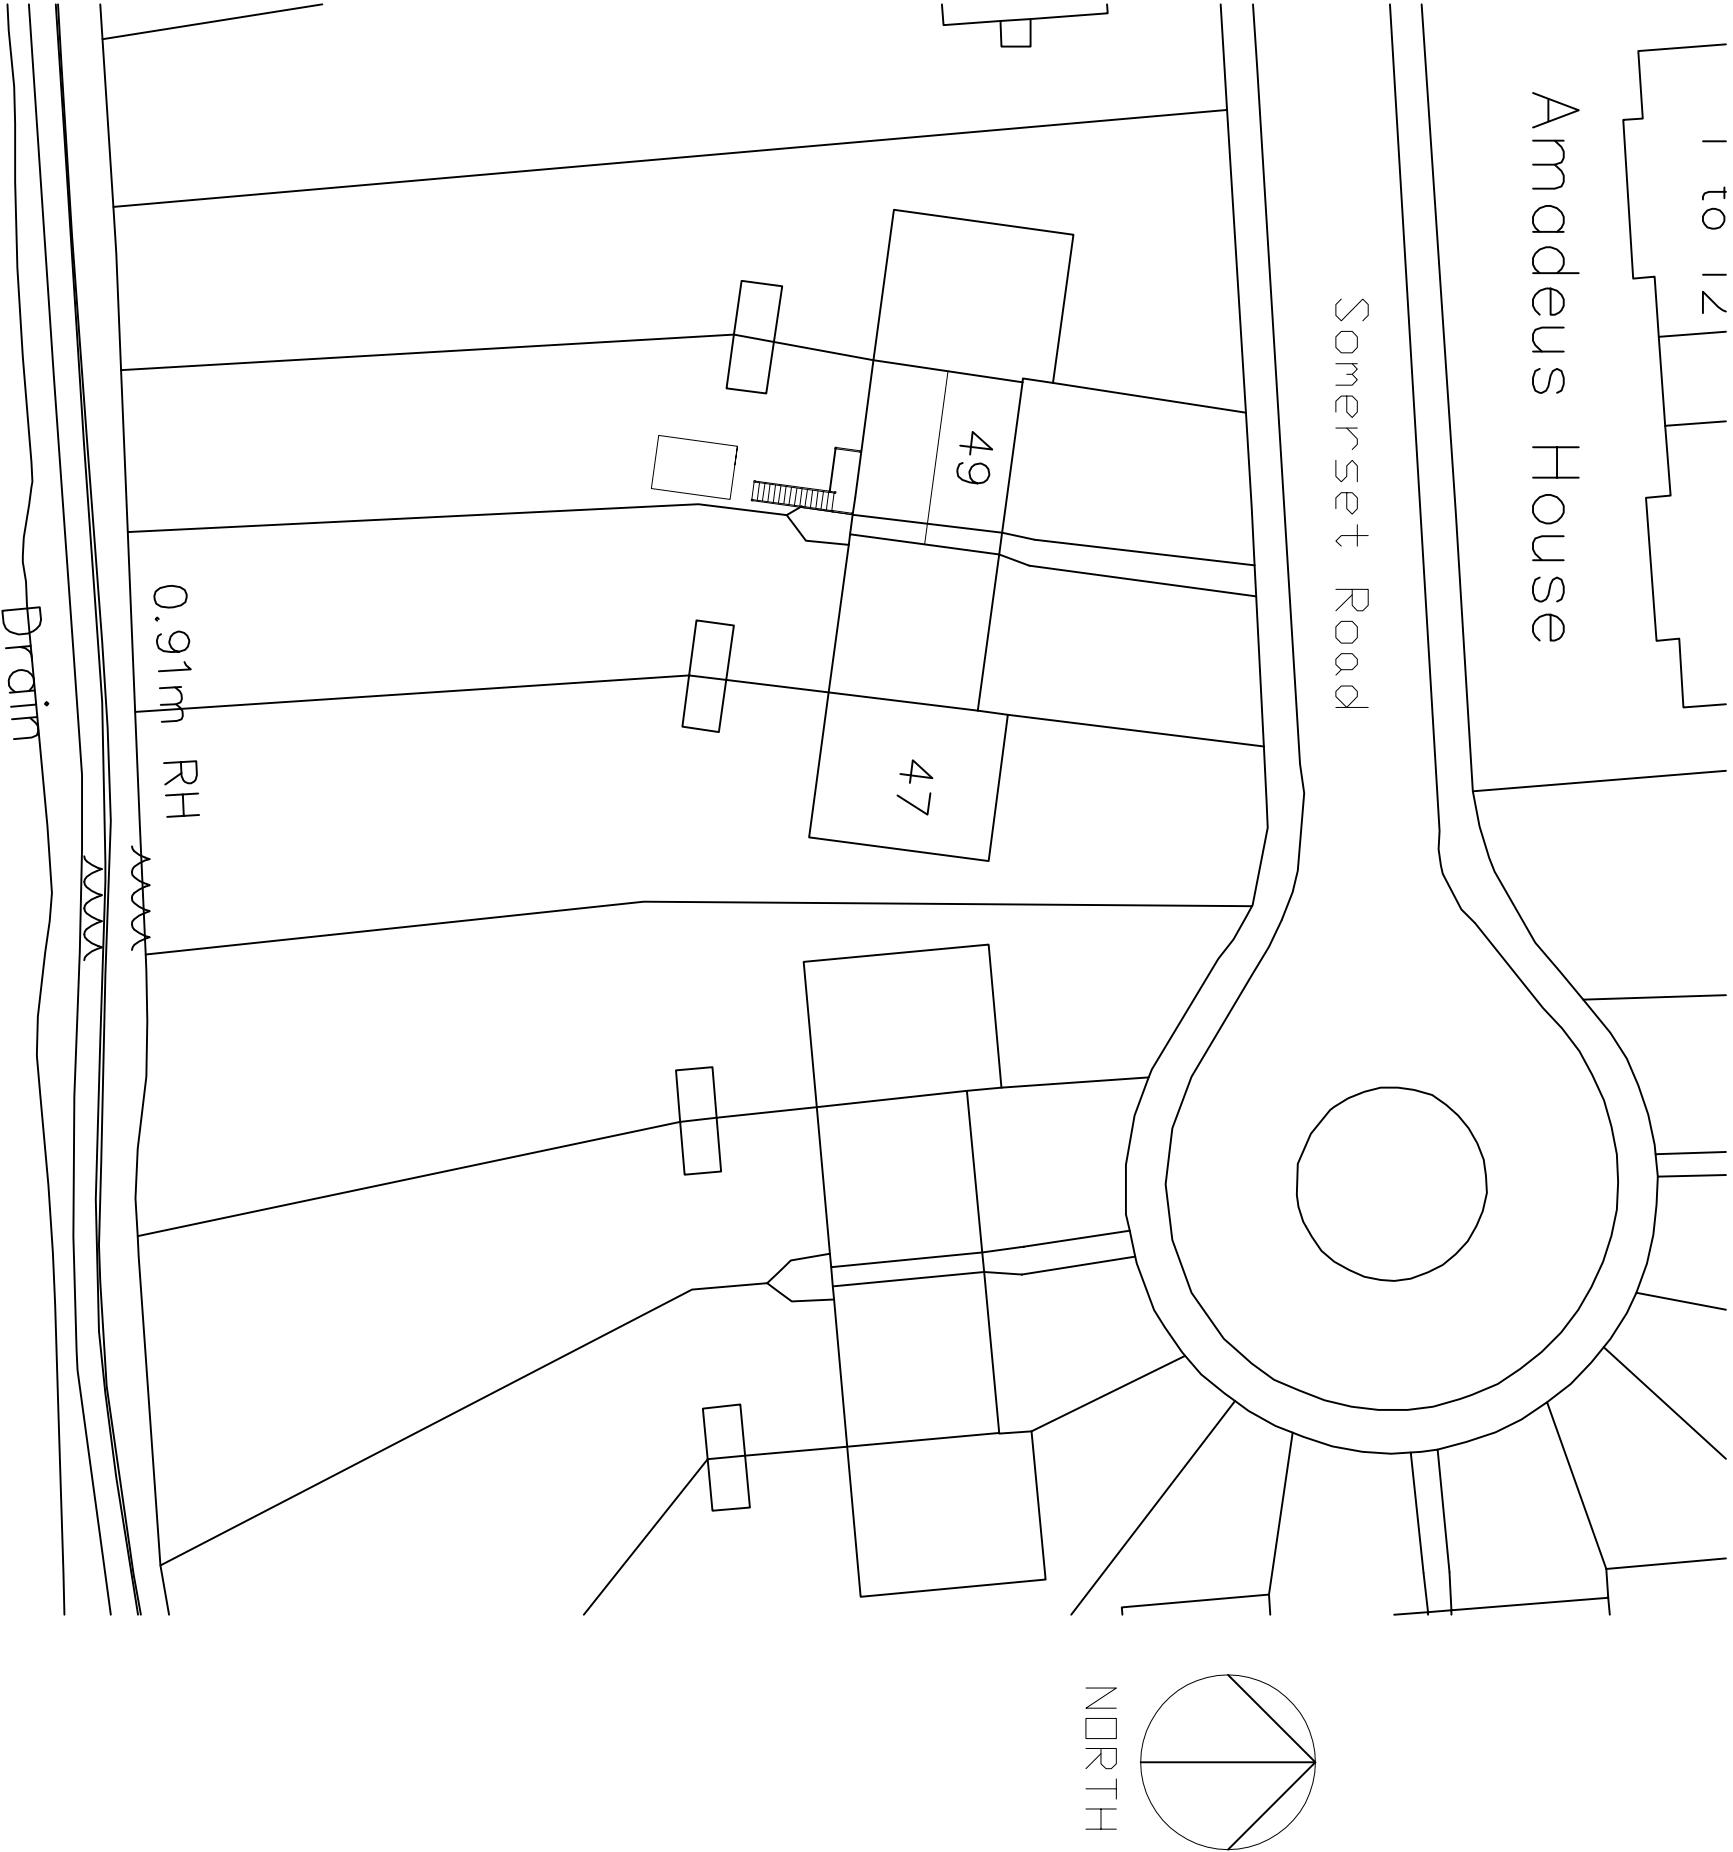

Block Plan 1:500

© Crown Copyright 2009
Reproduction in whole or in part is prohibited
without the prior permission of Ordnance Survey.

Scale 1:500
0 5m 10m 15m 20m 25m
Scale 1:100
0 1m 2m 3m 4m 5m 6m 8m 10m

General	
Client	Mr & Mrs C Burford
Contact	Internal Alterations
At	49 Somerset Road, East Sussex, BN16 1BY
Title	Survey Elevations, Roof Plan, Cross Section & Block Plan
DWG. No.	117.09.04
Rev.	A B
Details	Building Regs
Details	Planning

29 Parkfield Rd, Worthing, BN13 1EP, Tel. 01903 212019, www.colinjesssey.co.uk	
Client	Mr & Mrs C Burford
Contact	Internal Alterations
At	49 Somerset Road, East Sussex, BN16 1BY
Title	Survey Elevations, Roof Plan, Cross Section & Block Plan
DWG. No.	117.09.04
Rev.	A B
Details	Building Regs
Details	Planning